
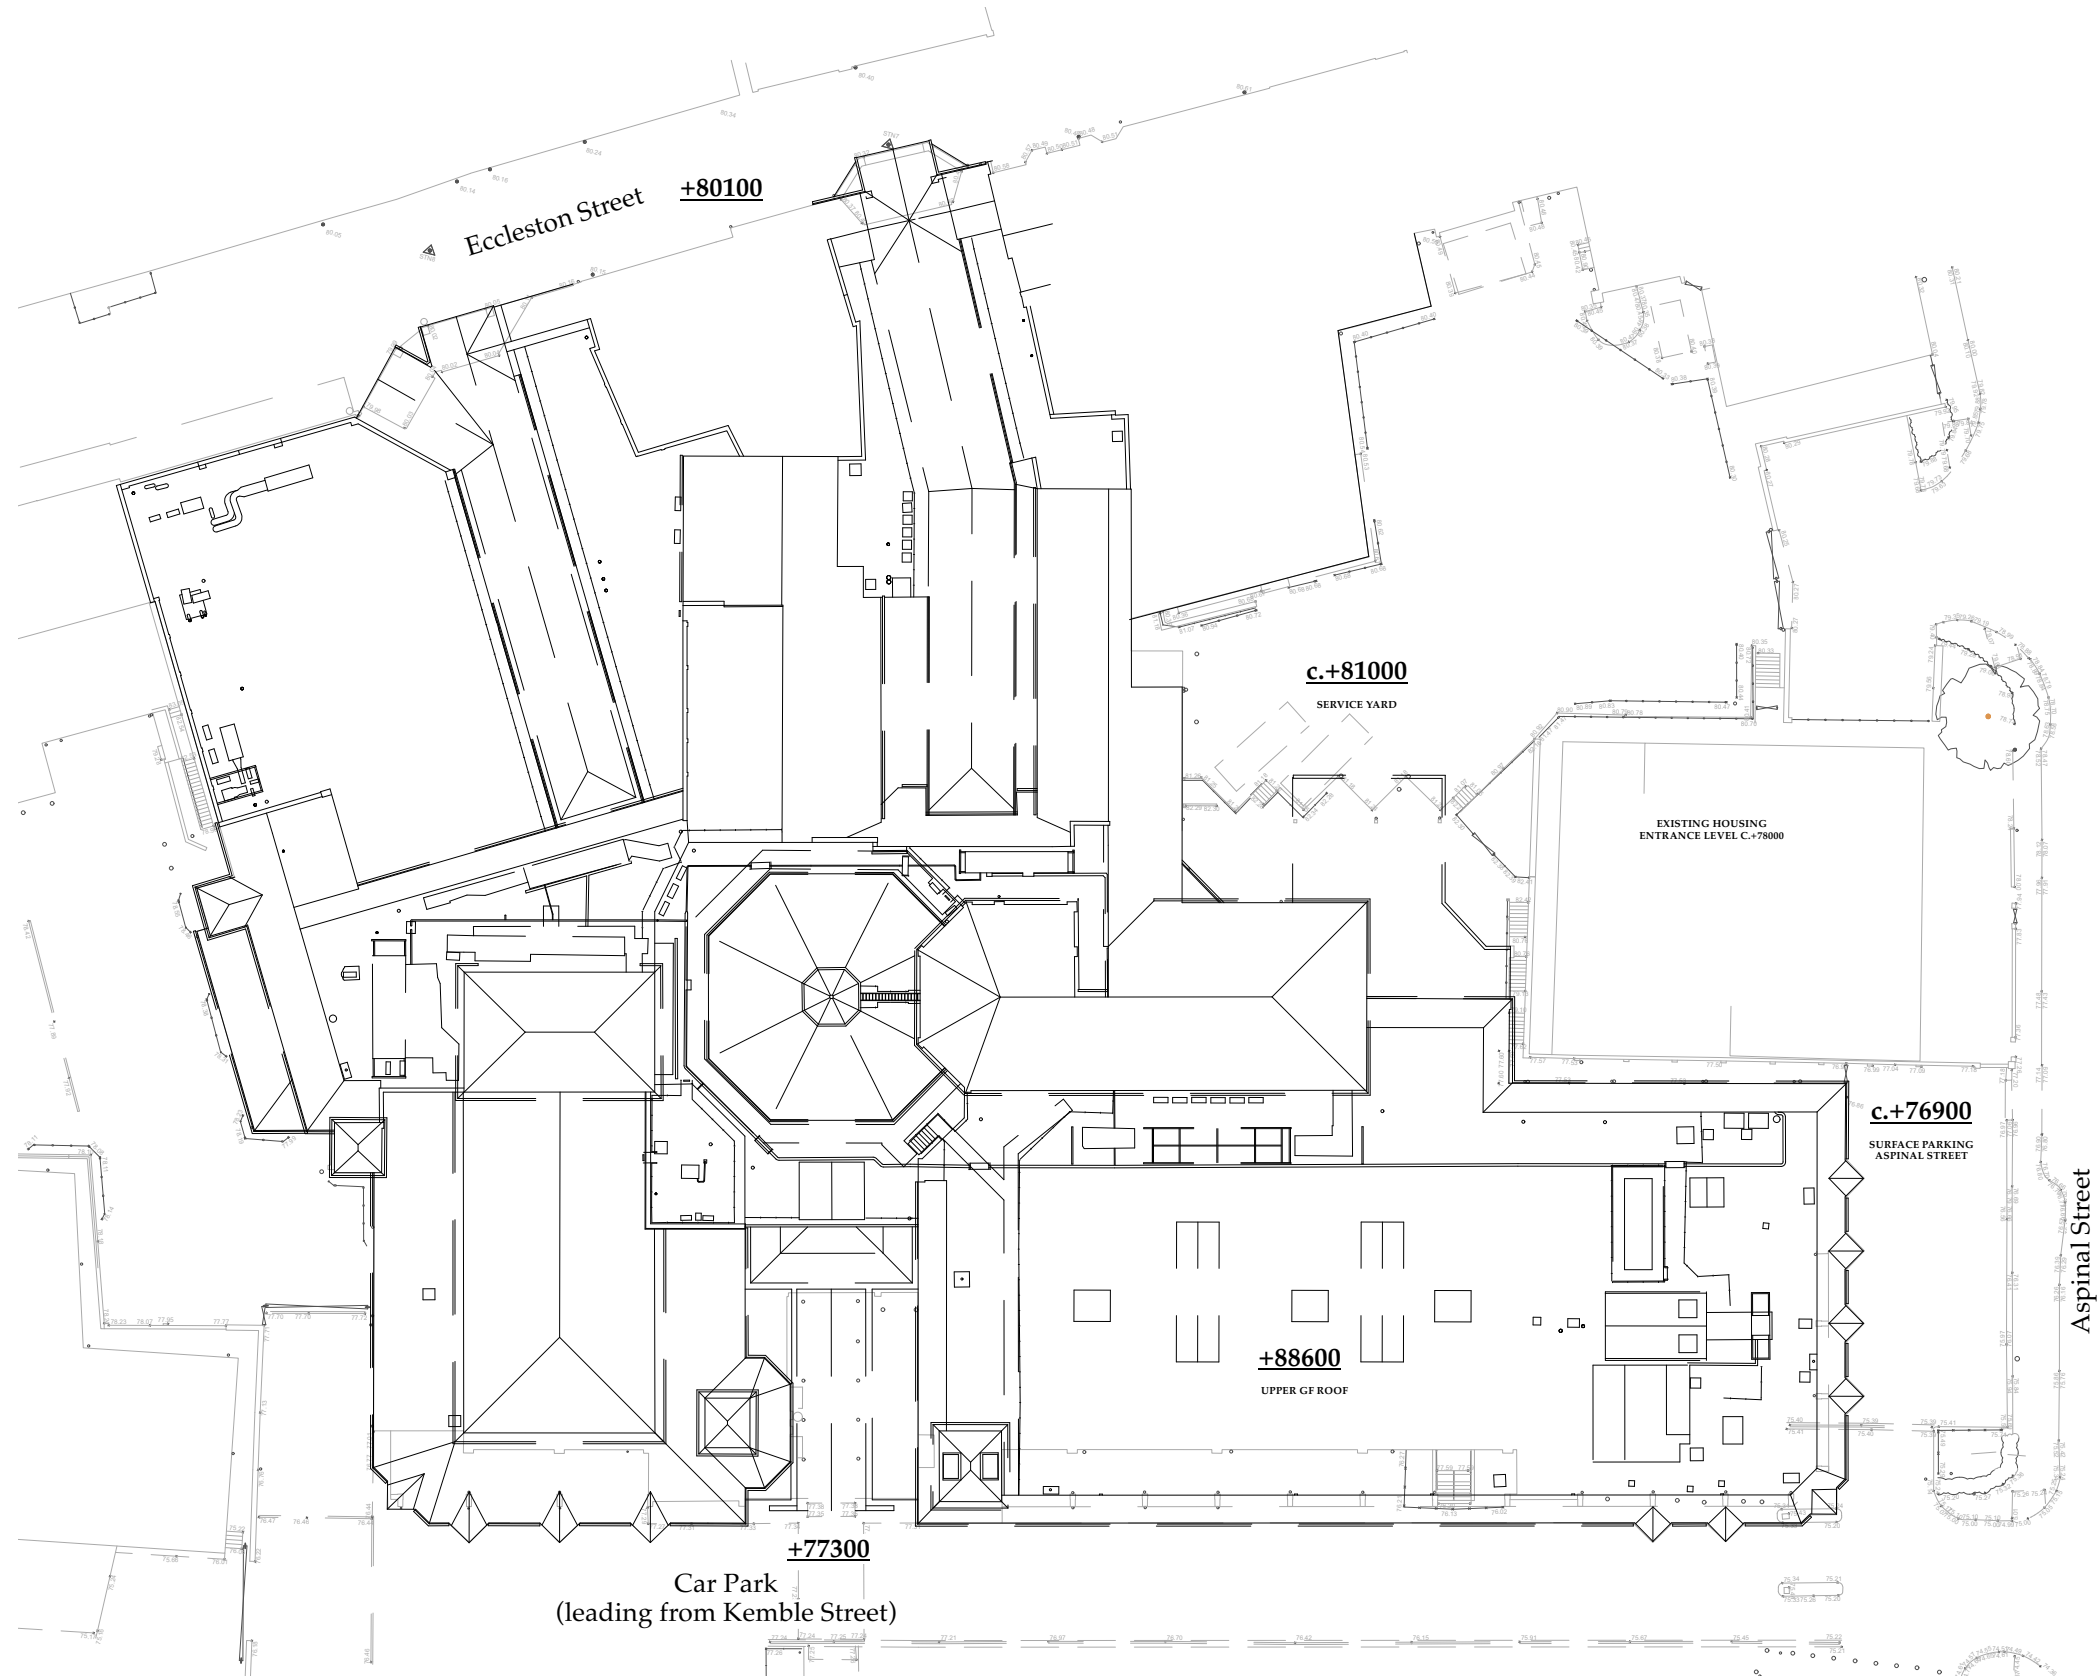


 

Rev.	Date	Drawn	Checked	Note
 ARCHITECTURAL EMPORIUM Ltd www.architectural-emporium.co.uk / mail@architectural-emporium.co.uk 87 Kempston St, Liverpool, L3 8HE / +44 (0)151 363 0000				
JOB:	PRESCOT SUPERMARKET - 585			
STATUS:	PLANNING			
SCALE:	1:200 @ ISO A3			
FIRST ISSUE:	18/09/2024			
DRAWING No:	0.103 -			
EX ROOF PLAN				