

Studio Seventeen LTD

Basecamp
49 Jamaica Street
Liverpool
L1 0AH

george.barr@studiosvnt.co.uk
07496 834461
www.studiosvnt.co.uk

notes

1.

This document and all drawings are copyright of Studio Seventeen LTD and may not be reproduced without thier specific permission.
2.

All dimensions to be site verified by contractor before construction.
3.


All dimensions are in millimeters unless noted otherwise.
4.

Studio Seventeen LTD shall be notified in writing of any discrepences.

revisions

REV	DATE	DRAWN BY	NOTES
A	20/02/25	GB	Issued for Planning

project north

 

status: PL

client:

Private Client

project:

Crowther Road

title:

Existing Elevations

revision:	A
drawn by:	GB
date:	20/02/25
job no:	SVT-337-CRO
scale:	1 : 100

Drawing No:

A202



1

Existing Front Elevation


SCALE: 1 : 100



2

Existing Rear


SCALE: 1 : 100

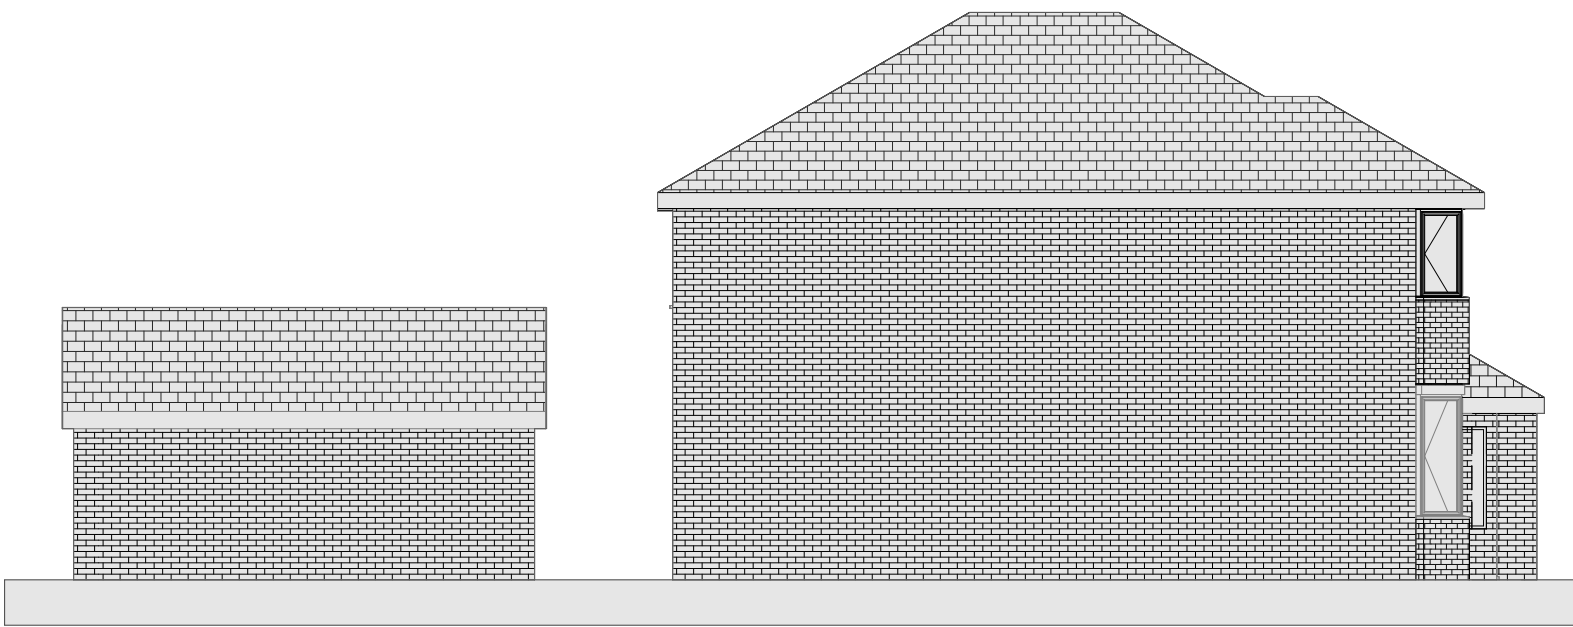

3

Existing West

SCALE: 1 : 100

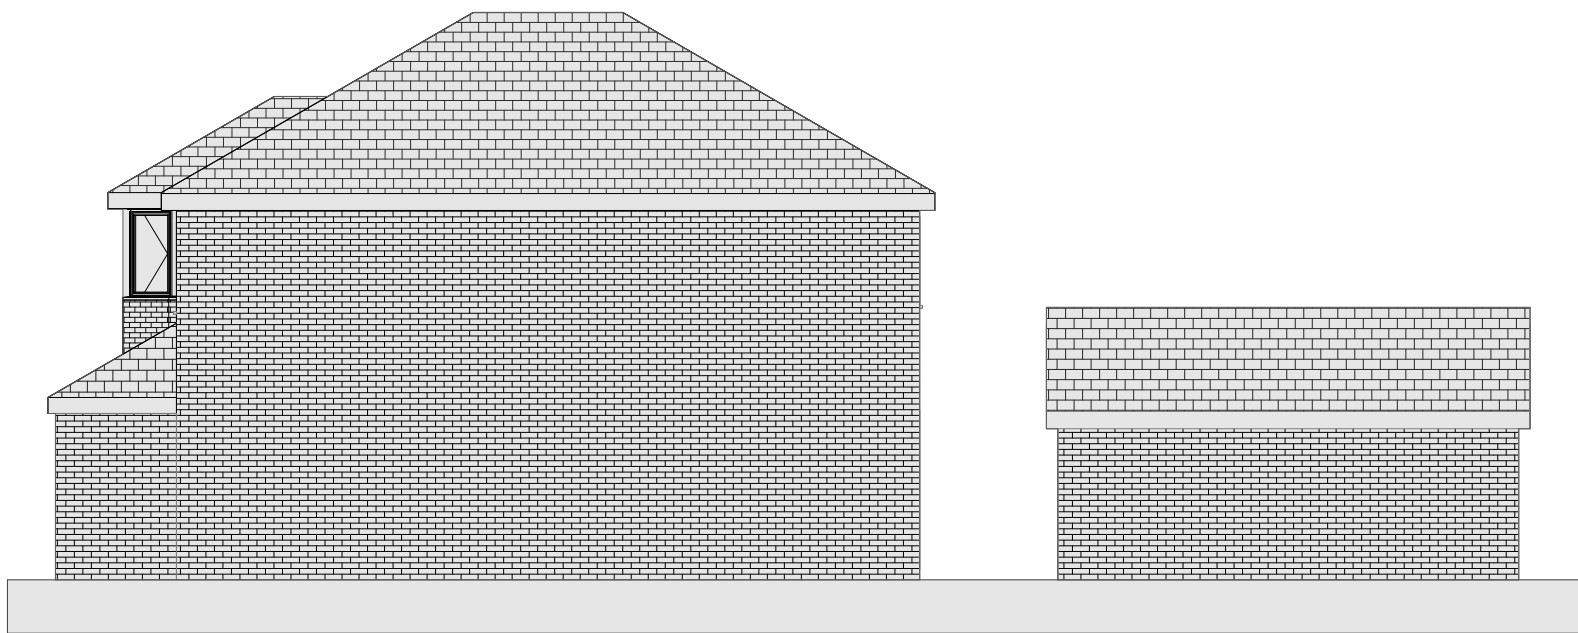

4

Existing East

SCALE: 1 : 100