



SITE LOCATION PLAN

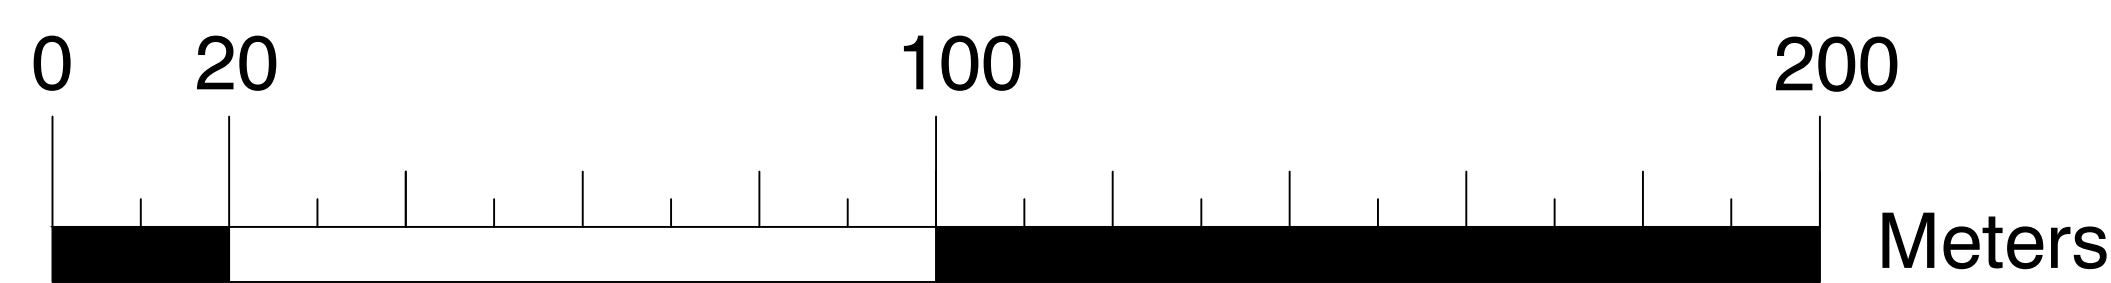

Scale: 1:2500

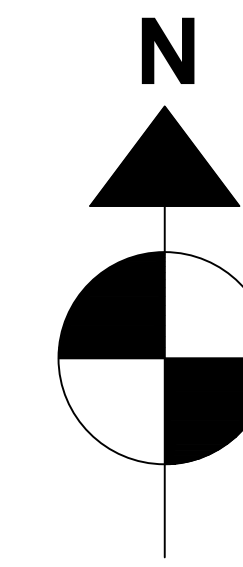

IMPORTANT NOTE:

ALL DIMENSIONS AND LEVELS SHOWN ON THIS DRAWING ARE TO BE CHECKED BY THE CONTRACTOR/ MANUFACTURER PRIOR TO THE COMMENCEMENT OF ANY WORKS ON SITE OR THE MANUFACTURE OF ANY SITE COMPONENTS.

THIS DRAWING IS NOT TO BE SCALED.


DIMENSIONS ARE INDICATED IN MILLIMETRES UNLESS CLEARLY STATED OTHERWISE.

COPYRIGHT OF THIS DRAWING BELONGS SOLELY TO CUBE PSL.


LIMITATIONS & THIRD PARTY CLAUSE:

WHERE PARTS OF THE PROPERTY WERE COVERED OR INACCESSIBLE
AT TIME OF SURVEY POSITIONS OF ELEMENTS ARE MARKED "ASSUMED"
ACCORDINGLY.

KEY

 

Site Ownership (Area = 18.54 Hectares)

 

Site Outline (Area = 0.010964 Hectares)

B	DOCK SHELTER MOVED TO EAST ELEVATION	09.05.18	PK
A	SITE AREA AMENDED	08.05.18	PK
REV	DETAILS	DATE	BY
REVISIONS			

CLIENT

MATALAN

PROJECT	
---------	--

DISTRIBUTION CENTRE,
PERIMETER ROAD, KNOWSLEY, L33 7SZ.
EXISTING BAILER INSTALLATION.

DRAWING TITLE

EXISTING SITE LAYOUT

DRAWN BY PK	CHECKED BY GJ
DATE 18.08.22	SCALE 1:2500 @ A3

DRAWING NO	MAT-KNY-001
------------	-------------

PLANNING