

IMPORTANT NOTE:

ALL DIMENSIONS AND LEVELS SHOWN ON THIS DRAWING ARE TO BE CHECKED BY THE CONTRACTOR/ MANUFACTURER PRIOR TO THE COMMENCEMENT OF ANY WORKS ON SITE OR THE MANUFACTURE OF ANY SITE COMPONENTS.


THIS DRAWING IS NOT TO BE SCALED.

DIMENSIONS ARE INDICATED IN MILLIMETRES UNLESS CLEARLY STATED OTHERWISE.


COPYRIGHT OF THIS DRAWING BELONGS SOLELY TO CUBE PSL.

LIMITATIONS & THIRD PARTY CLAUSE:

WHERE PARTS OF THE PROPERTY WERE COVERED OR INACCESSIBLE AT TIME OF SURVEY POSITIONS OF ELEMENTS ARE MARKED 'ASSUMED' ACCORDINGLY.

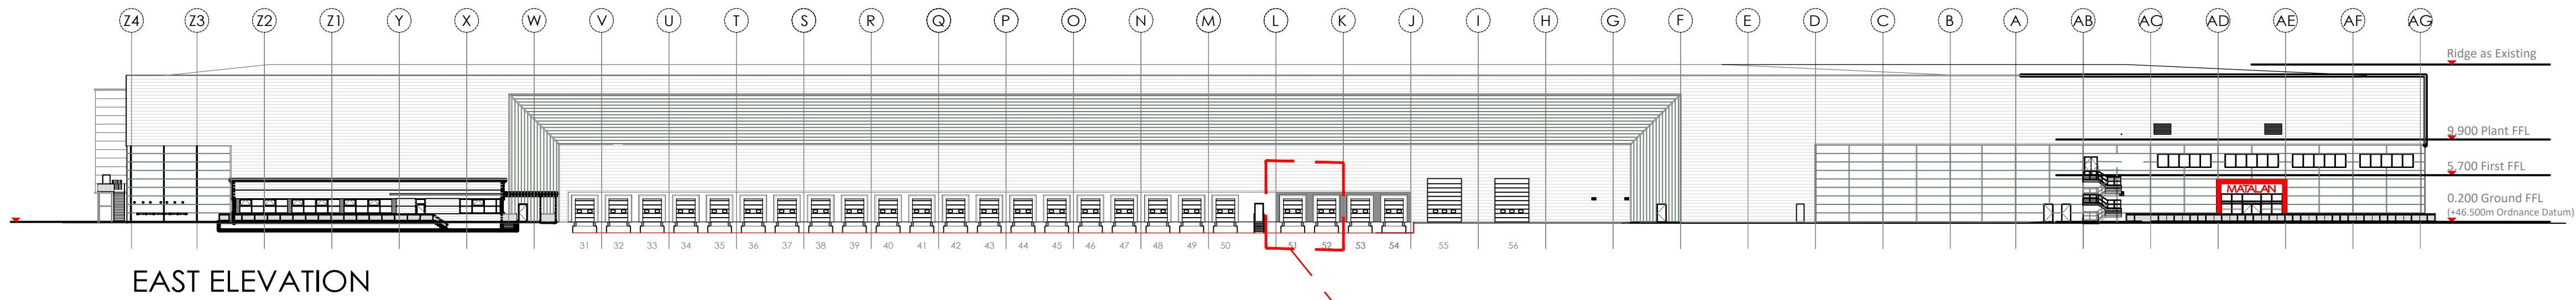

Existing East Elevation - Scale 1:500

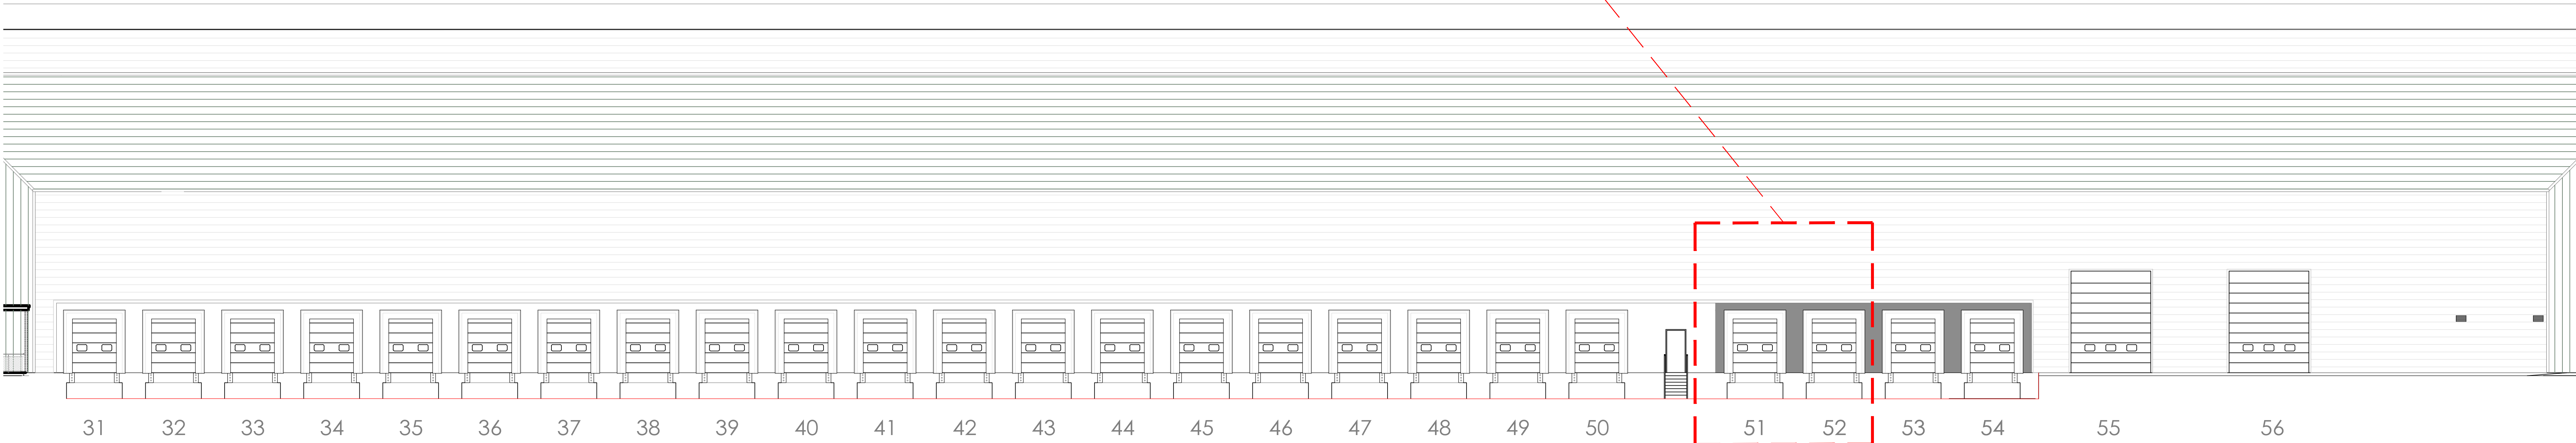

Existing East Elevation - Scale 1:100

EXISTING ELEVATIONS



REV	DETAILS	DATE	BY
A	DOCK SHELTER MOVED FROM WEST TO EAST ELEVATION	09.05.19	PK
REV	DETAILS	DATE	BY
REVISIONS			

CLIENT	MATALAN
PROJECT	DISTRIBUTION CENTRE, PERIMETER ROAD, KNOWSLEY, L33 7SZ. EXISTING BAILER INSTALLATION.
DRAWING TITLE	EXISTING ELEVATIONS
DRAWN BY	PK
CHECKED BY	GJ
DATE	18.08.22
SCALE	1:500 & 1:100 @ A0
DRAWING NO	MAT-KNY-003

PLANNING