




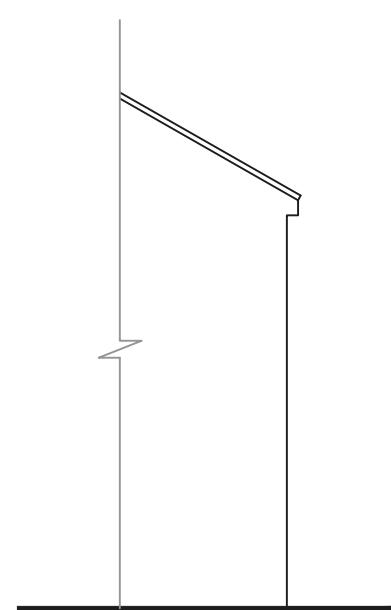

Existing Side Elevation

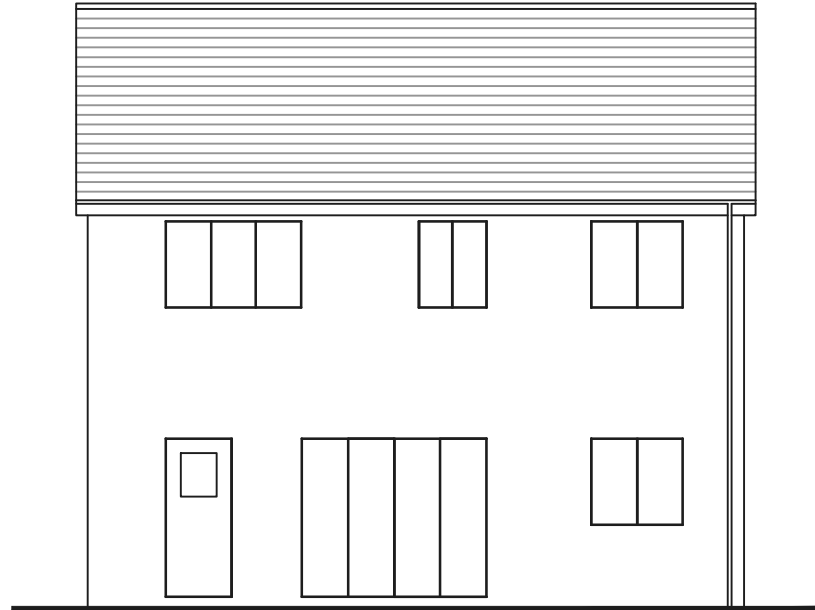


Existing Rear Elevation

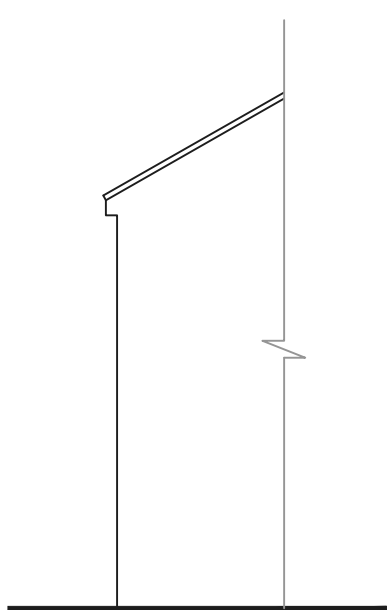

Existing Side Elevation



Scale Bar (m)

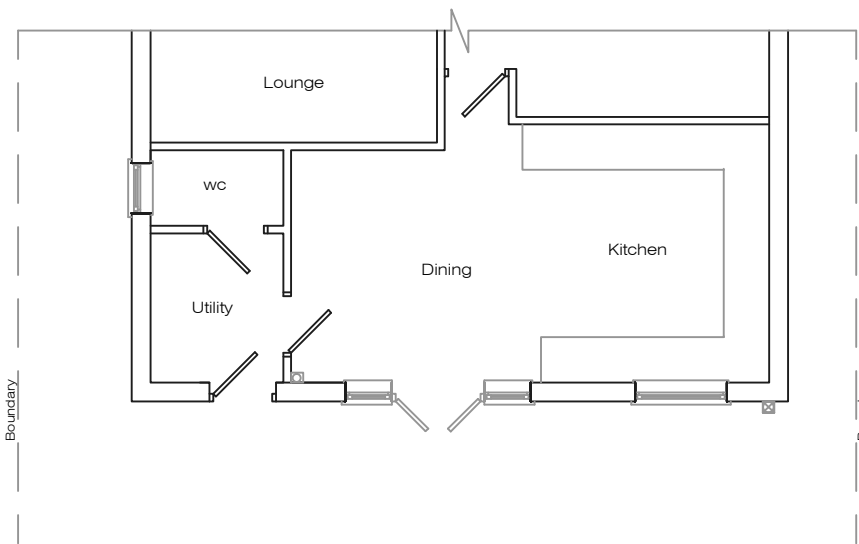

Existing Ground Floor Plan

Address 6 Ashfield Way, L14				
Job Title Single storey rear extension				
Drawing title Existing Plans				
Chkd	Appvd	date Feb '24	scale 1:100 @ A2	Dwg No. 001