


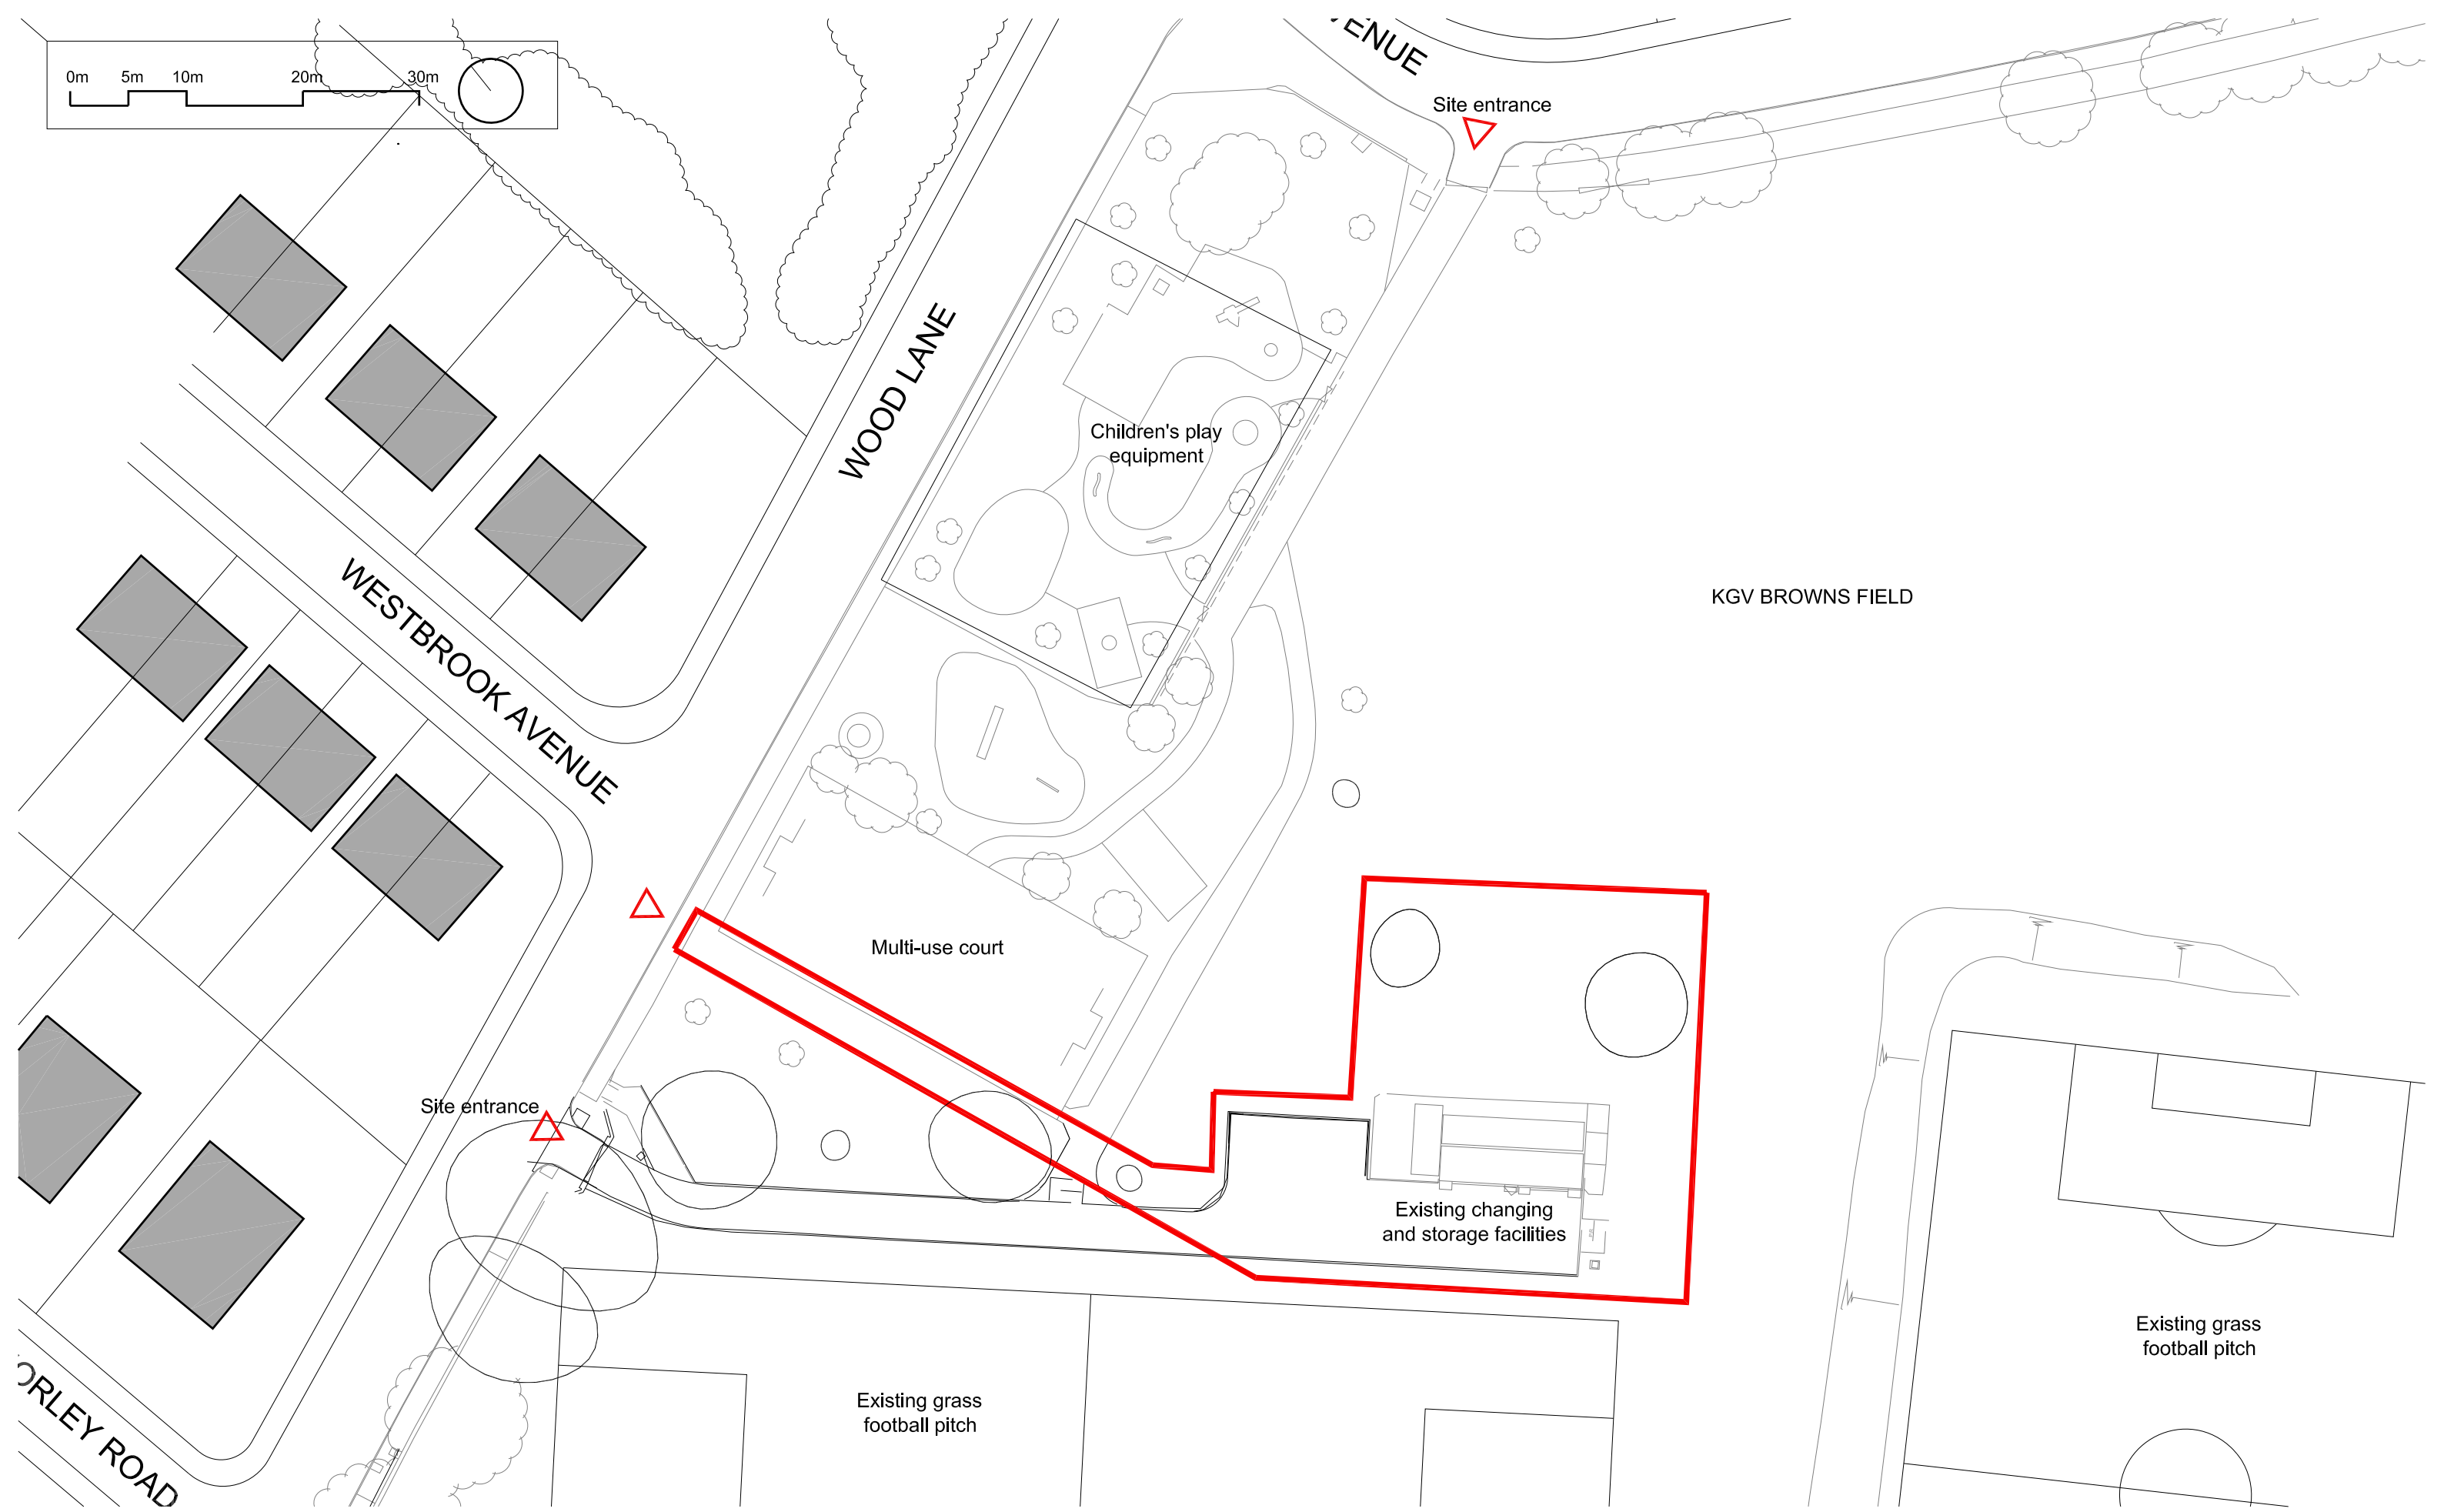

|   |                  |      |   |  |                                               |
|---|------------------|------|---|--|-----------------------------------------------|
| <div>Copyright Notice:<br/>This drawing is the copyright of Steve Wells Associates<br/>and shall not be reproduced without permission. © 2023</div> |                  |      | <div>Project</div> <div>Proposed New Pavilion at<br/>KGV Browns Field<br/>Carr Lane, South Avenue<br/>Prescot, L34 1LZ</div> |  | <div>Client</div> <div>Knowsley Council</div> |
| <div>Dwg. Purpose</div> <div>Planning</div>   |                  |      | <div>Dwg. Title</div> <div>Existing Site Plan</div>                                                                          |  |                                               |
| No.   | Revision / Issue | Date |   |  |                                               |

STEVE WELLS  
ASSOCIATES  
making sport happen

Churchill House, Mill Hill, Pontefract, West Yorkshire,  
WF8 4HY t: 01977 797258 e: [mail@steve-wells-associates.com](mailto:mail@steve-wells-associates.com)

|                                             |                                         |                 |
|---------------------------------------------|-----------------------------------------|-----------------|
| <div>Dwg. No.</div> <div>205-099-1003</div> |                                         | <div>Rev.</div> |
| <div>Scale</div> <div>1:500 @ A3</div>      | <div>Date</div> <div>January 2024</div> |                 |
| <div>Drawn by</div> <div>JLR</div>          | <div>Checked</div> <div>DKW</div>       |                 |