


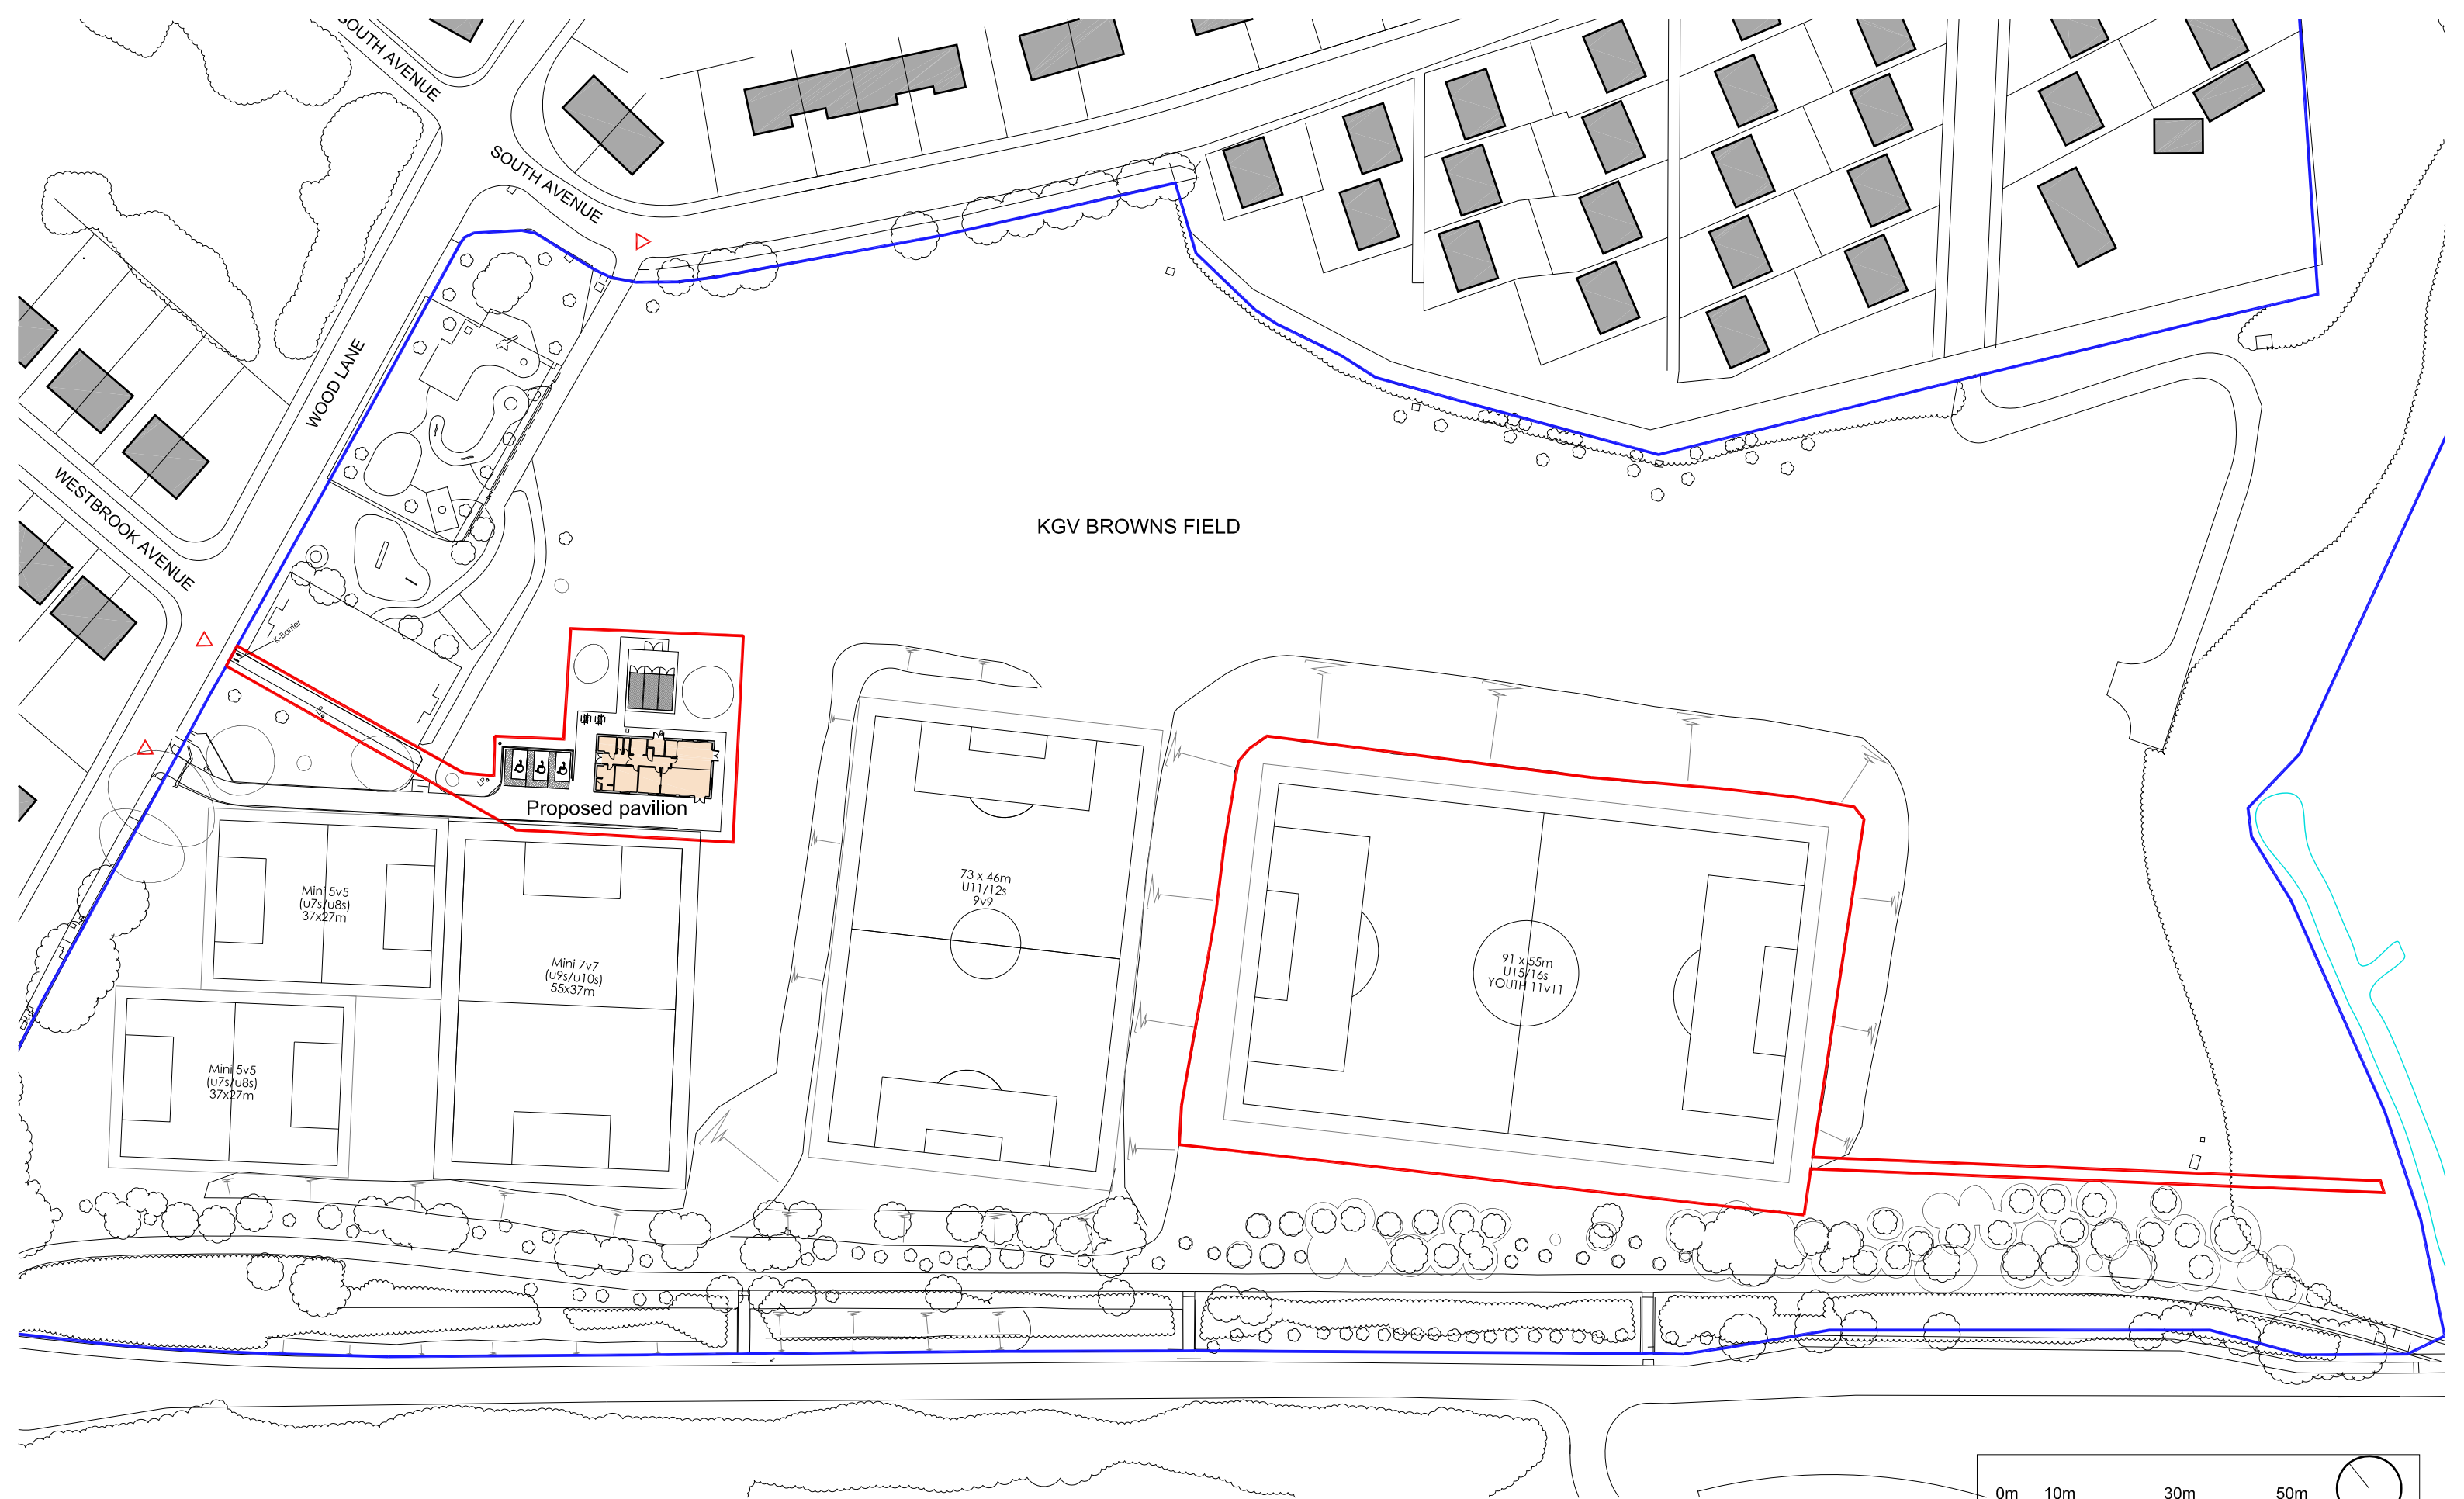

Copyright Notice:
This drawing is the copyright of Steve Wells Associates
and shall not be reproduced without permission. © 2024

Dwg. Purpose **Planning**

No.	Revision / Issue	Date

Project Proposed New Pavilion at KGV Browns Field Carr Lane, South Avenue Prescot, L34 1LZ	Client Knowsley Council
	Dwg. Title Proposed Site Plan



Churchill House, Mill Hill, Pontefract, West Yorkshire,
WF8 4HY t: 01977 797258 e: mail@stevewells-associates.com

0m10m30m50m

Dwg. No. 205-099-1004		Rev.
Scale 1:1000 @ A3	Date January 2024	
Drawn by JLR	Checked DKW	