
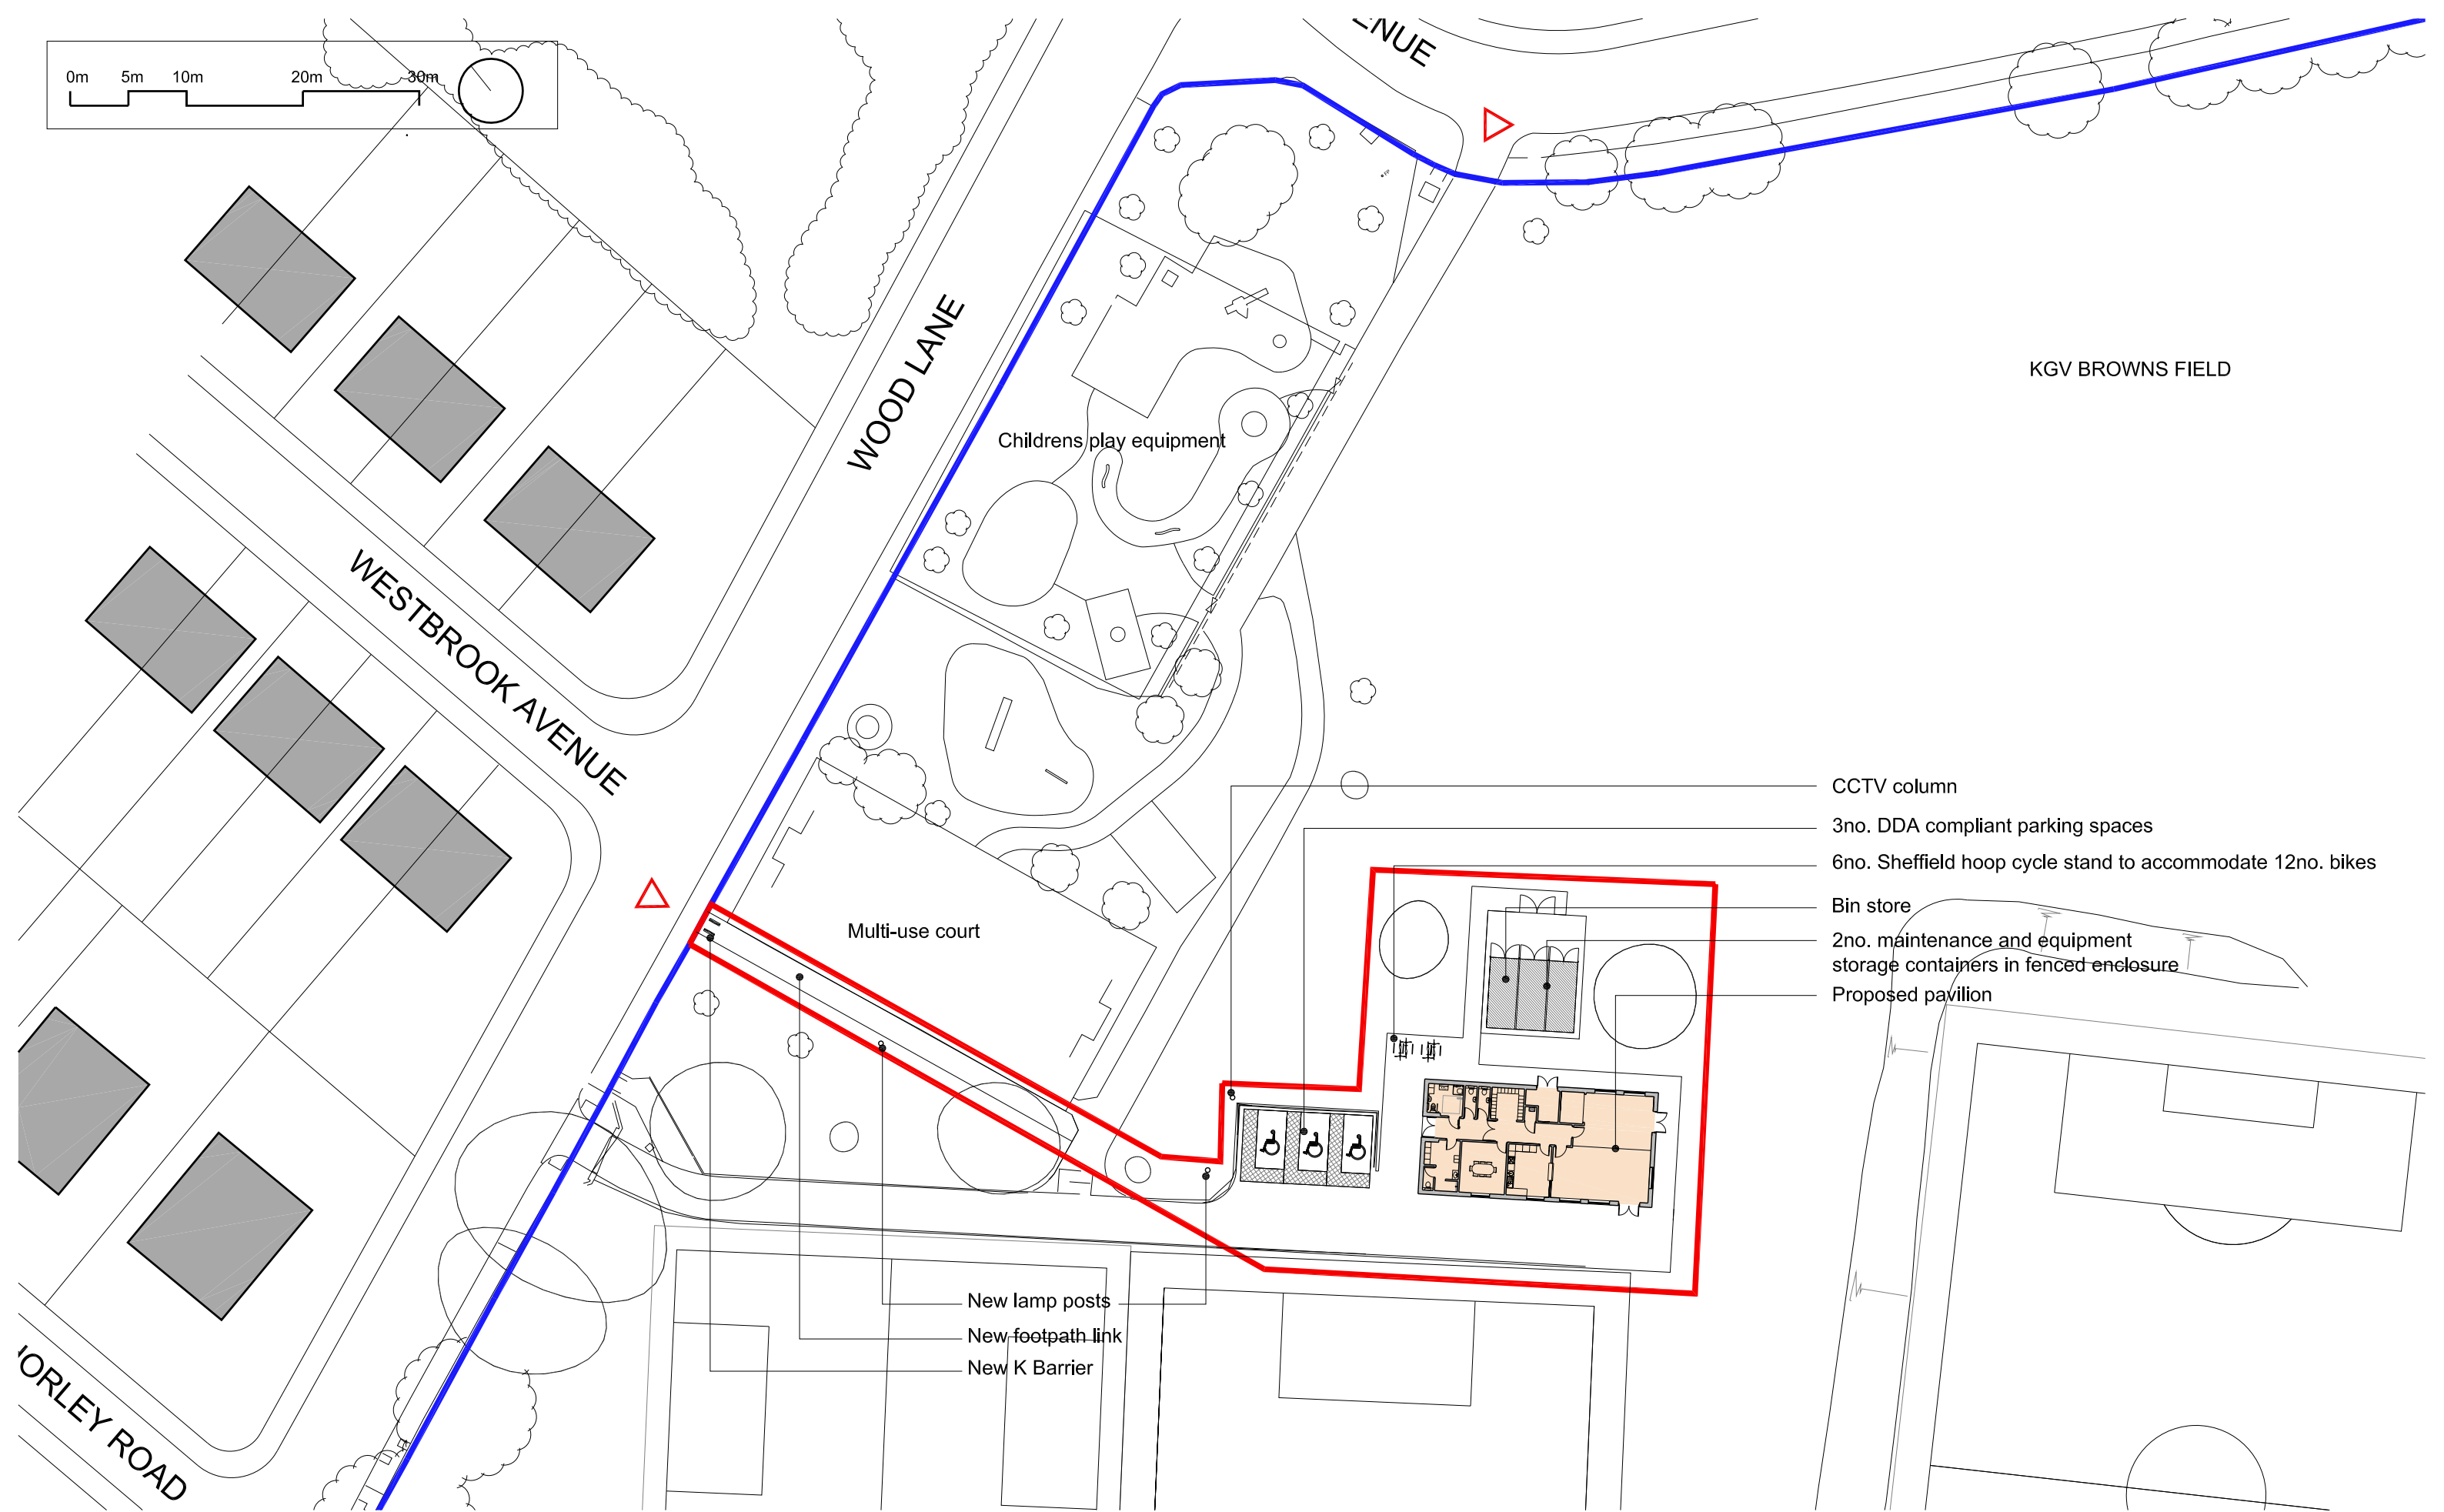


 

Copyright Notice:
This drawing is the copyright of Steve Wells Associates
and shall not be reproduced without permission. © 2024

Dwg. Purpose **Planning**

No.

Revision / Issue

Date

Project

Proposed New Pavilion at
KGV Browns Field
Carr Lane, South Avenue
Prescot, L34 1LZ

Client

Knowsley Council

Dwg. Title

Proposed Site Plan



Churchill House, Mill Hill, Pontefract, West Yorkshire,
WF8 4HY t: 01977 797258 e: mail@stevewells-associates.com

Dwg. No.

205-099-1005

Rev.

Scale

1:500 @ A3

Date

January 2024

Drawn by

JLR

Checked

DKW