



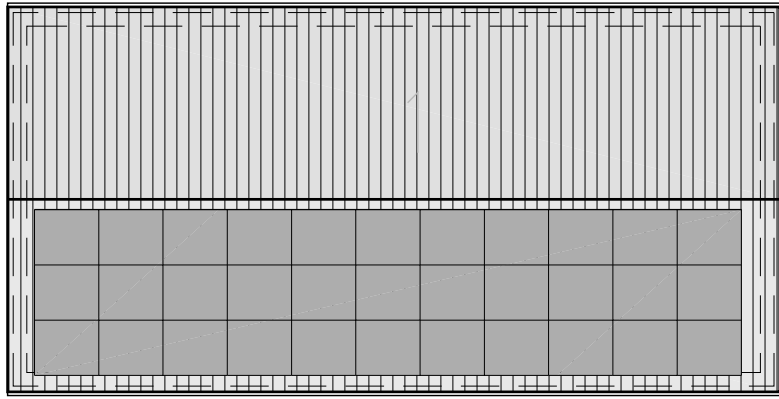


Proposed Roof plan
1:200

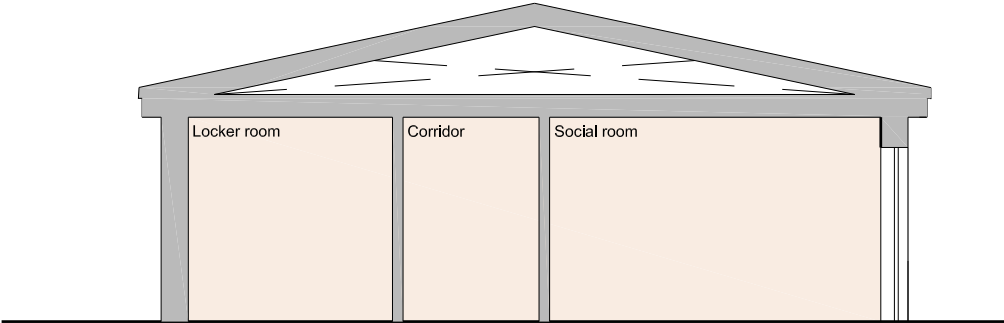

Proposed Section AA
1:100


GLA - 177m²

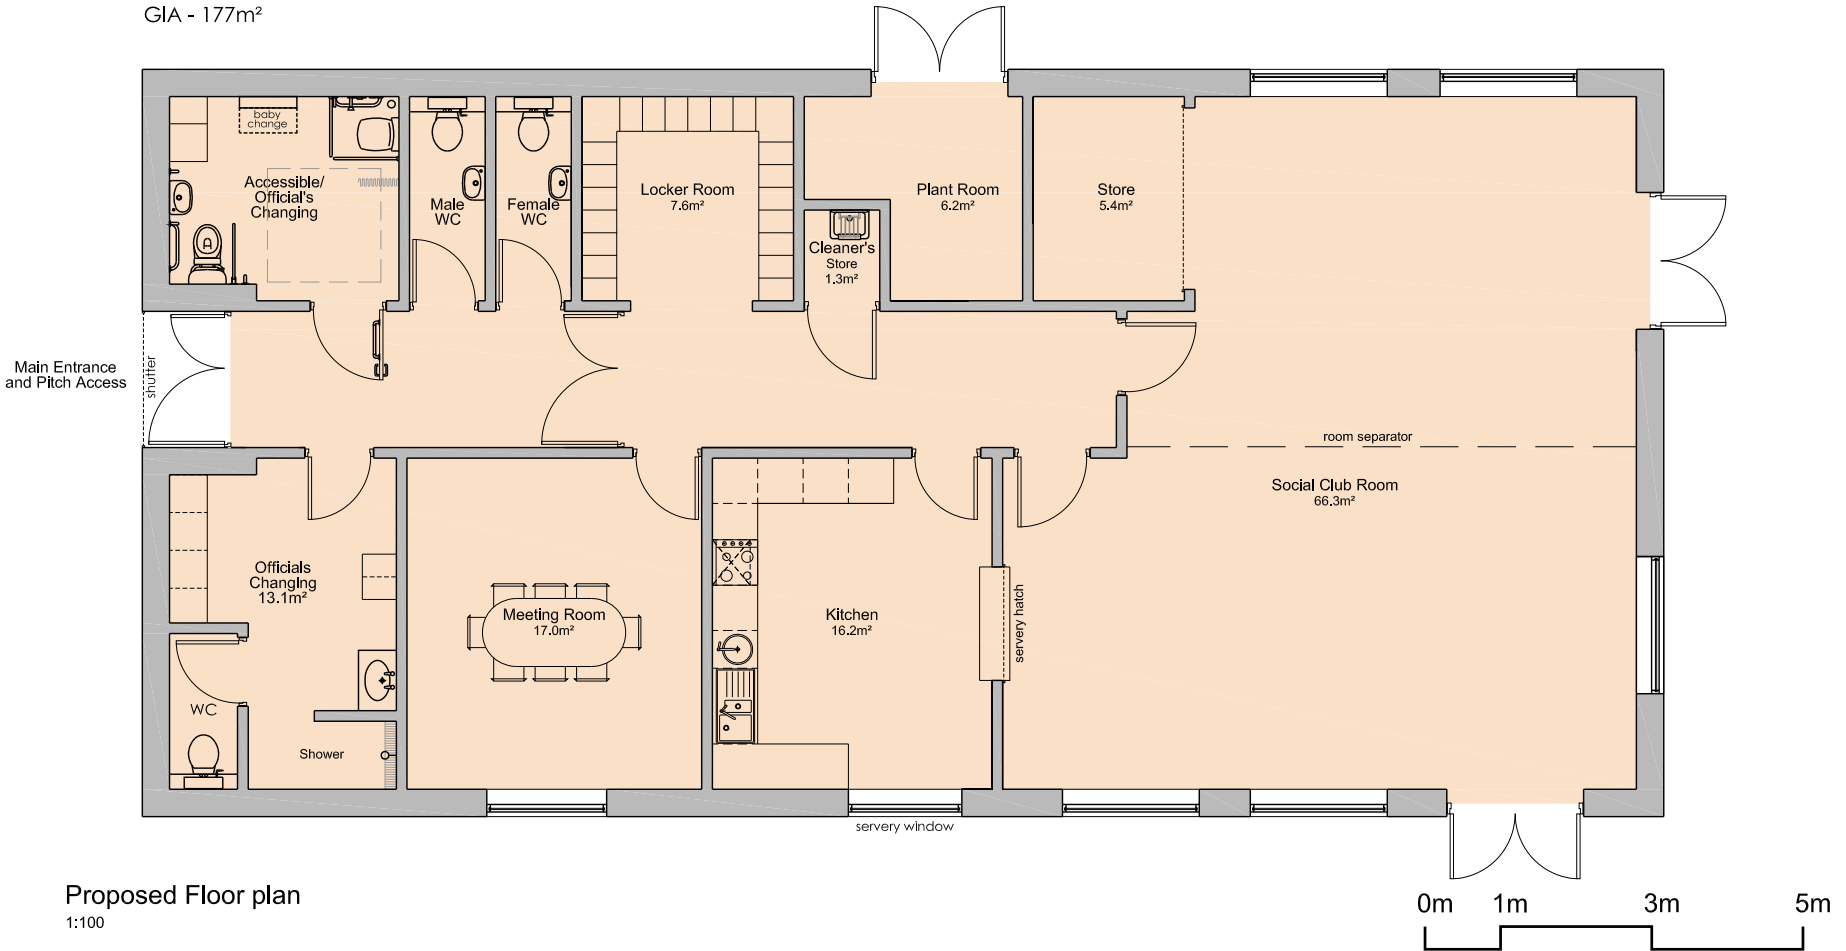

Proposed Floor plan
1:100




Proposed North West Elevation
1:100

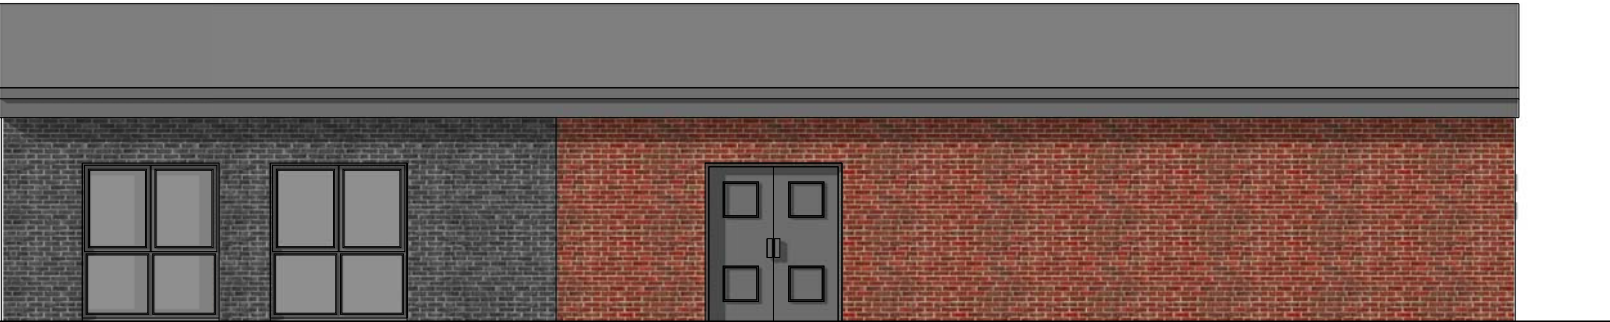

Proposed North East Elevation
1:100



Proposed South East Elevation
1:100

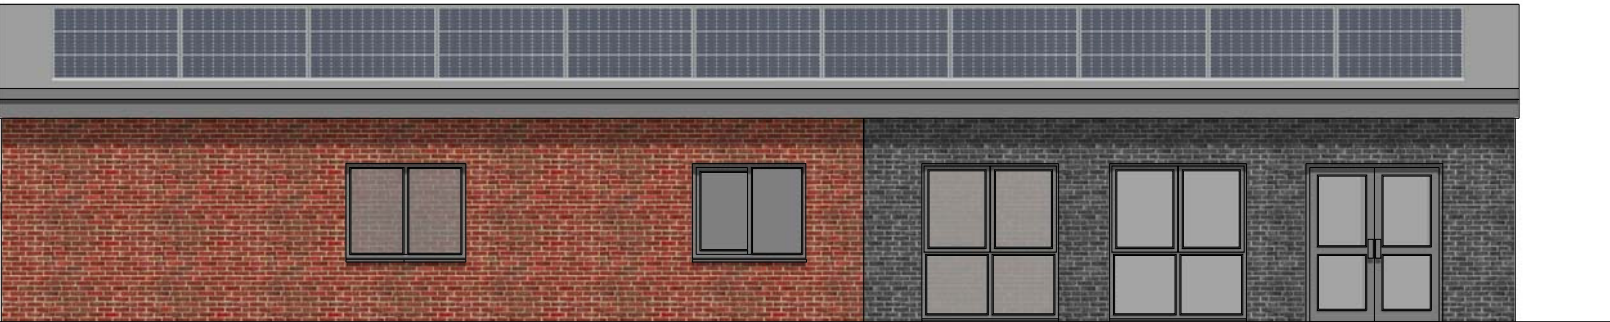

Proposed South West Elevation
1:100

Copyright Notice: This drawing is the copyright of Steve Wells Associates and shall not be reproduced without permission. © 2024	Project Proposed New Pavilion at KGV Browns Field Carr Lane, South Avenue Prescot, L34 1LZ			Client Knowsley Council		 Churchill House, Mill Hill, Pontefract, West Yorkshire, WF8 4HY t : 01977 797258 e: mail@stevewells-associates.com	Dwg. No. 205-099-1006		Rev.
	Dwg. Purpose Planning	No.	Revision / Issue	Date	Dwg. Title Proposed Pavilion		Scale 1:100, 1:200 @ A3	Date Januray 2024	Checked DKW