


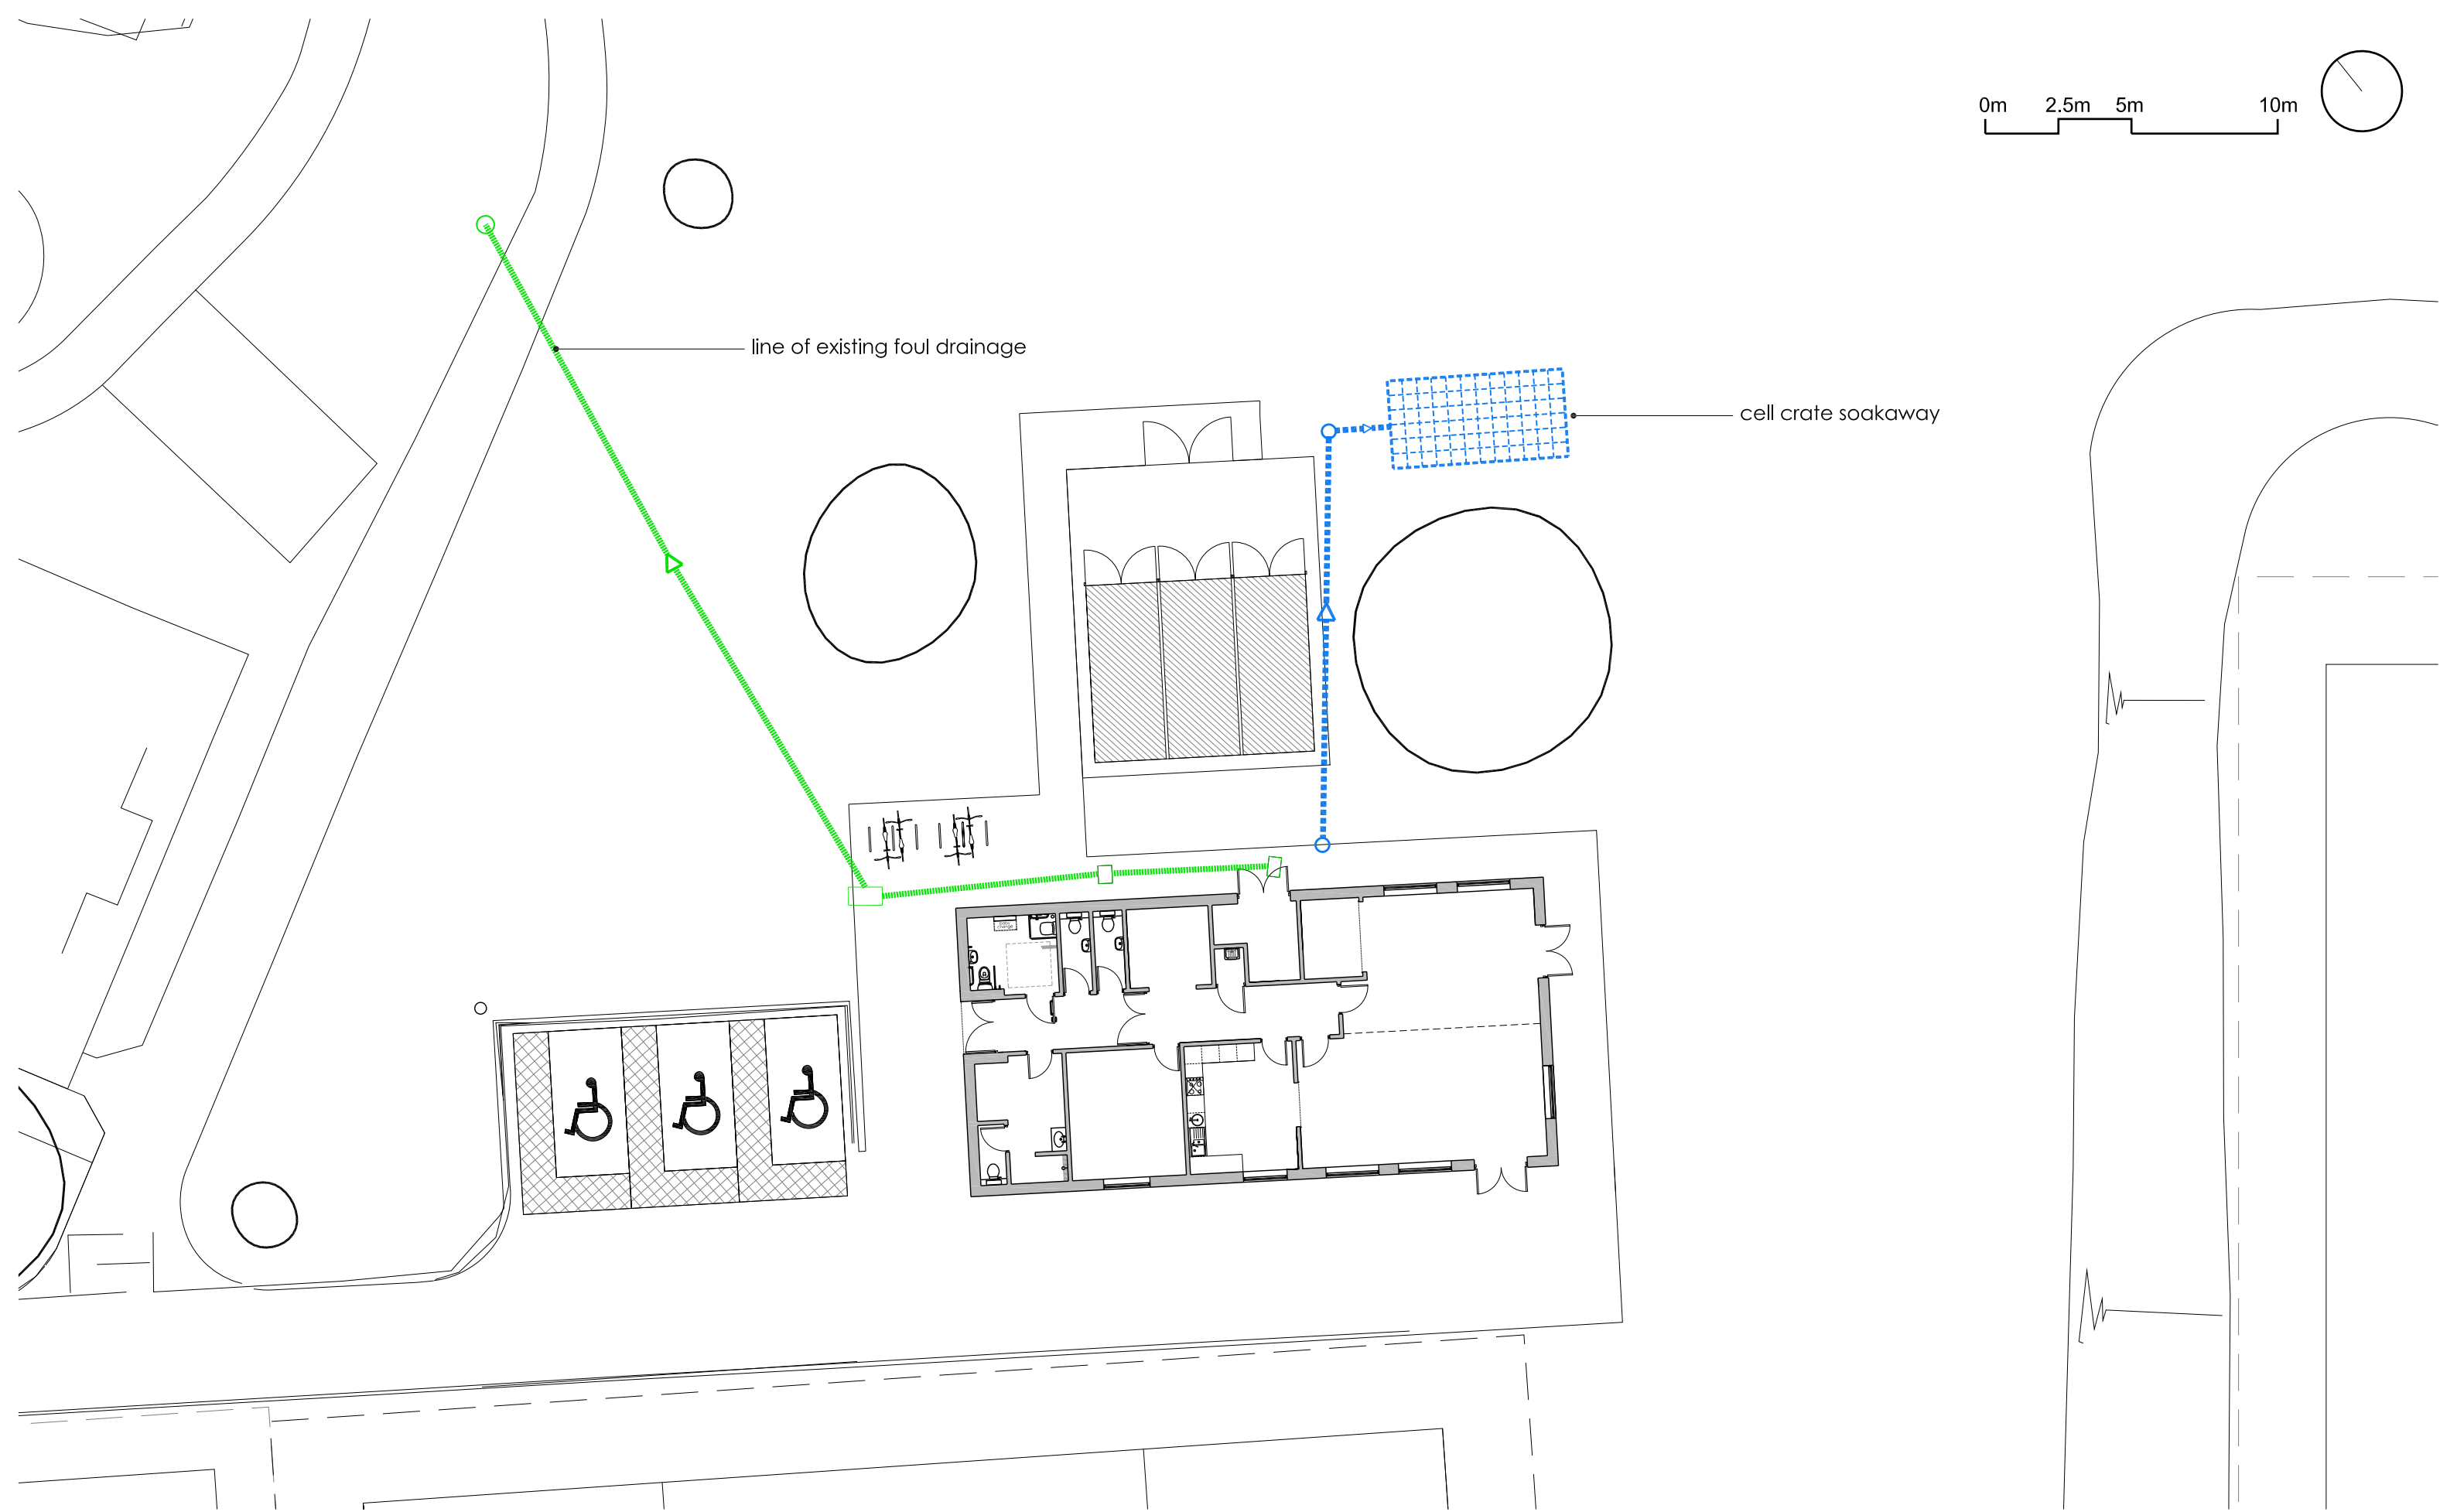

Copyright Notice:
This drawing is the copyright of Steve Wells Associates
and shall not be reproduced without permission. © 2024

Dwg. Purpose **Planning**

No.	Revision / Issue	Date

Project
**Proposed New Pavilion at
KGV Browns Field
Carr Lane, South Avenue
Prescot, L34 1LZ**

Client
Knowsley Council

Dwg. Title
Proposed Site Drainage Layout



STEVE WELLS
ASSOCIATES
making sport happen

Churchill House, Mill Hill, Pontefract, West Yorkshire,
WF8 4HY t : 01977 797258 e: mail@stevewells-associates.com

Dwg. No. 205-099-1008		Rev.
Scale 1:750 @ A3	Date January 2024	
Drawn by JLR	Checked DKW	