


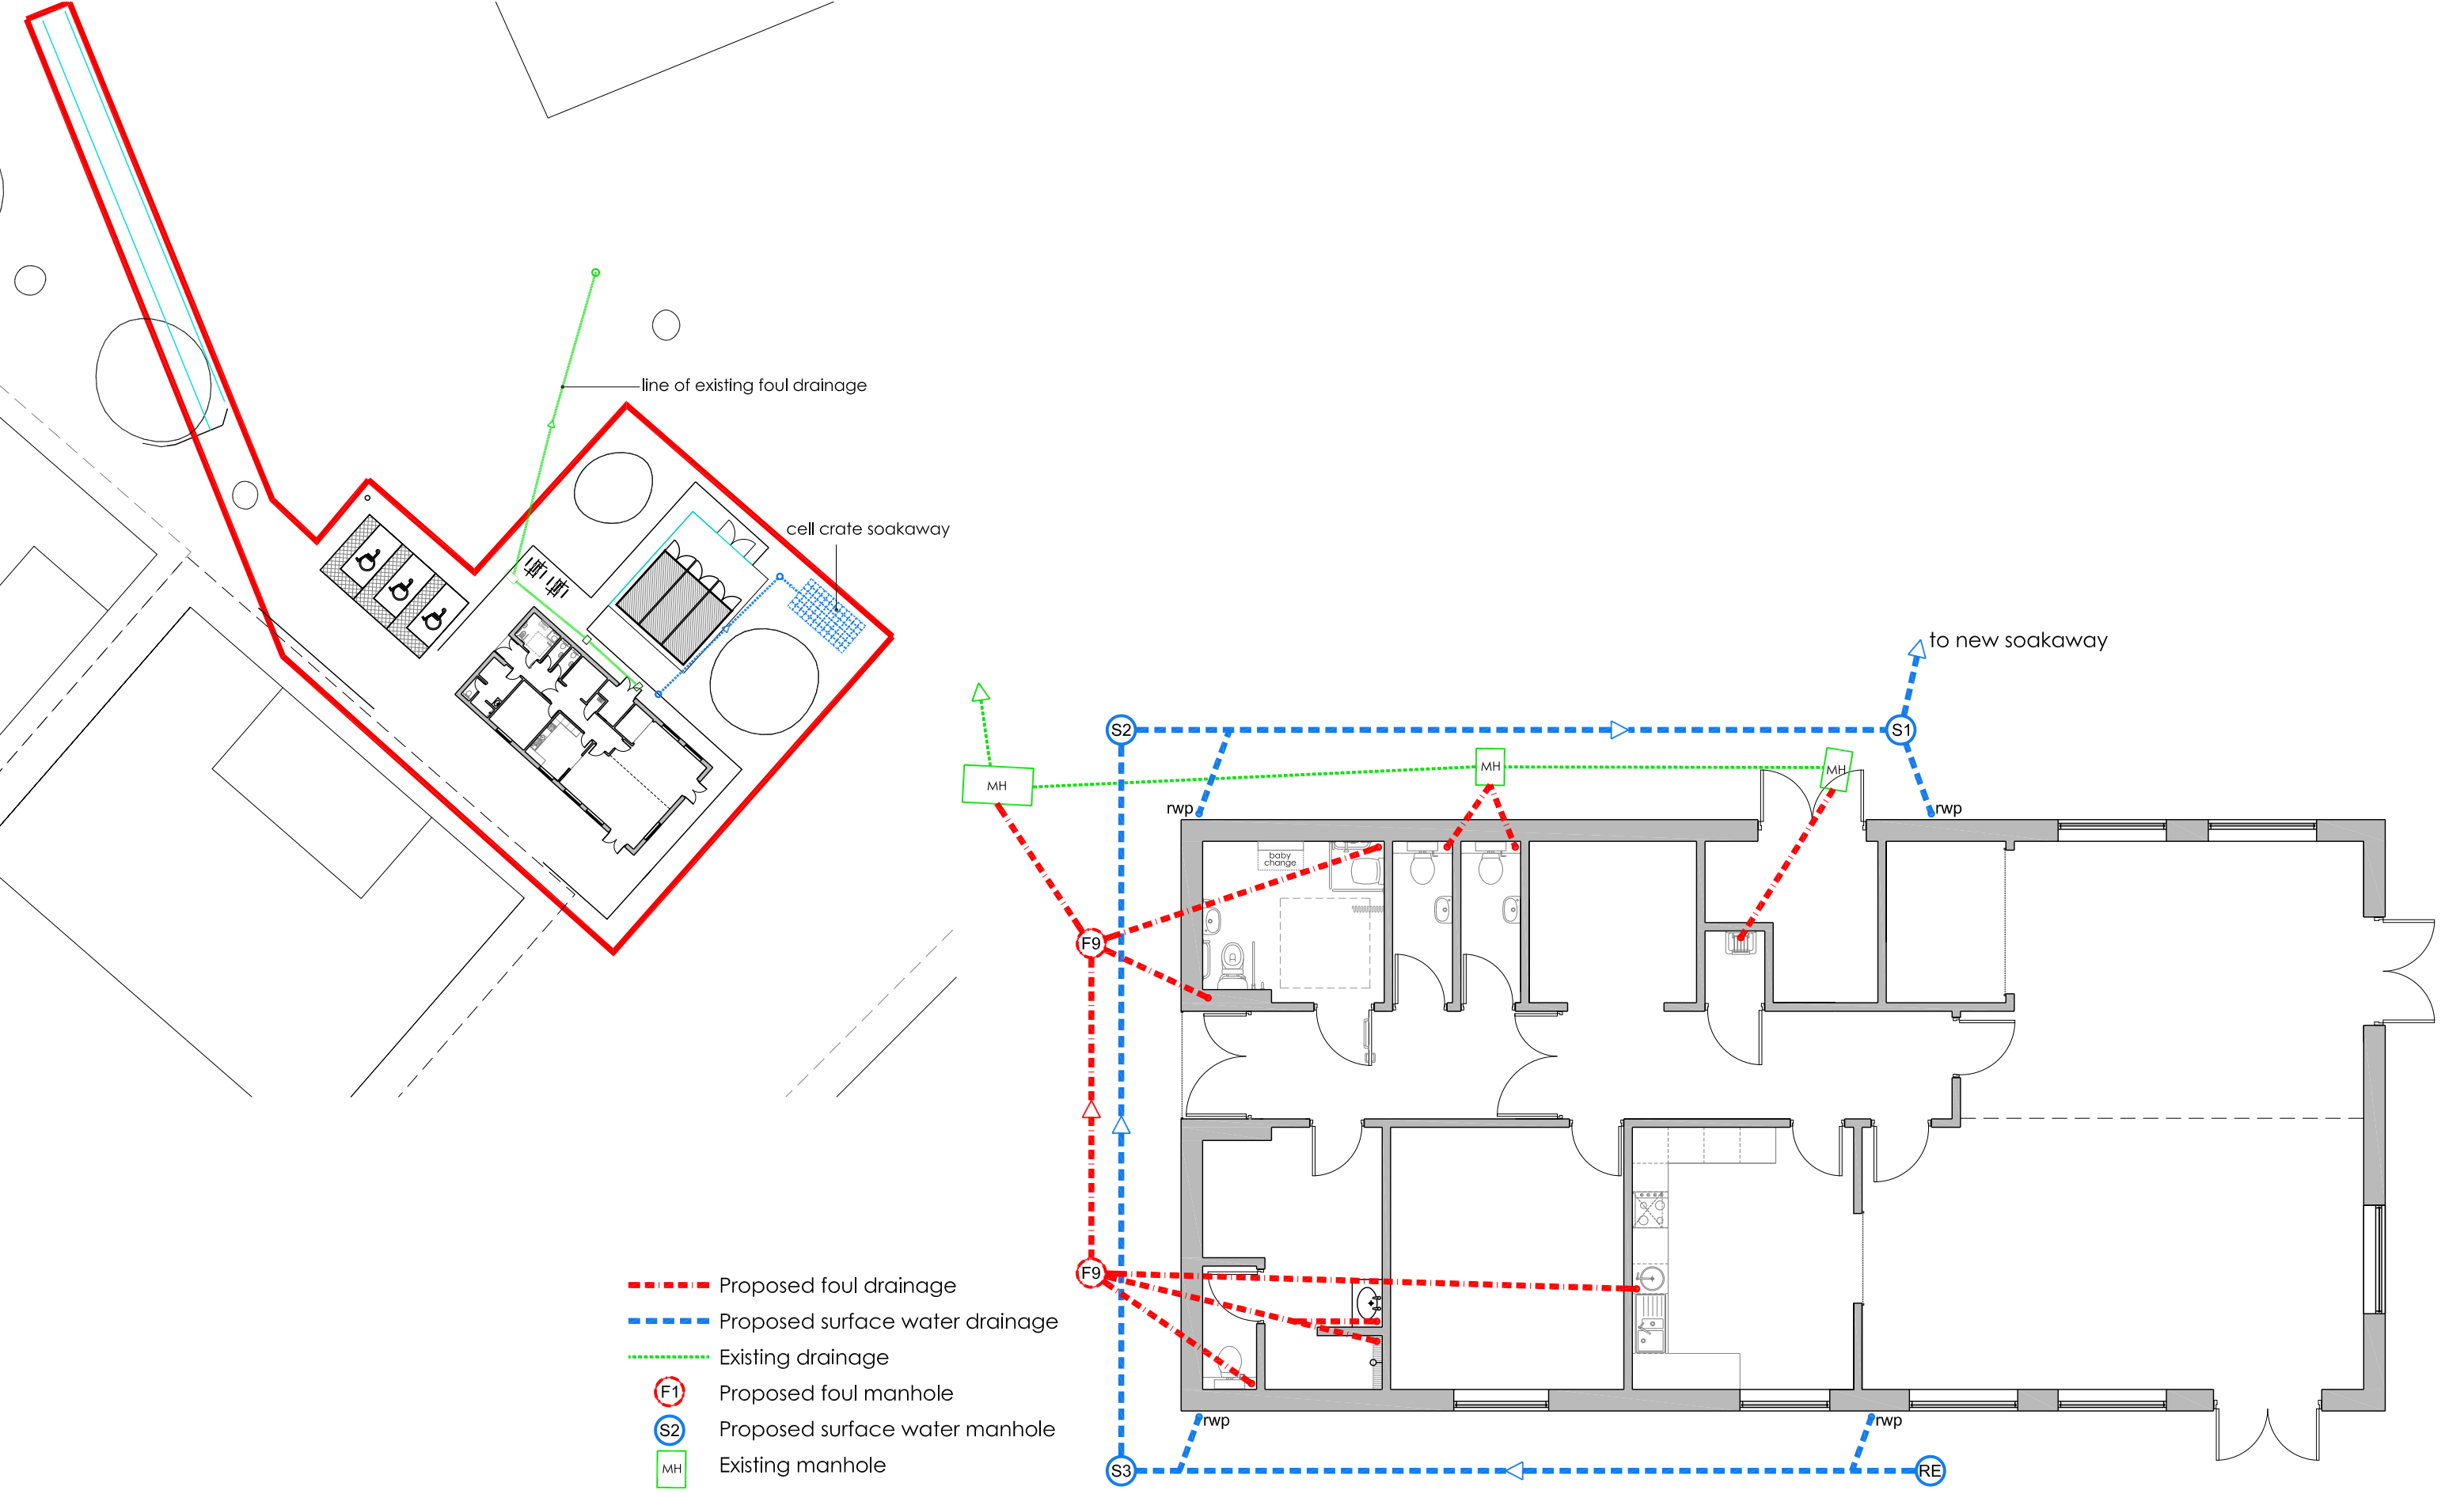

Copyright Notice:
This drawing is the copyright of Steve Wells Associates
and shall not be reproduced without permission. © 2024

Dwg. Purpose **Planning**

No.	Revision / Issue	Date

Project	Client
Proposed New Pavilion at KGV Browns Field Carr Lane, South Avenue Prescot, L34 1LZ	Knowsley Council
	Dwg. Title
	Proposed Pavilion Drainage Layout



STEVE WELLS
ASSOCIATES
making sport happen

Churchill House, Mill Hill, Pontefract, West Yorkshire,
WF8 4HY t : 01977 797258 e: mail@stevewells-associates.com

Dwg. No.	Rev.
205-099-1009	
Scale	Date
1:100, 1:500 @ A3	January 2024
Drawn by	Checked
JLR	DKW