



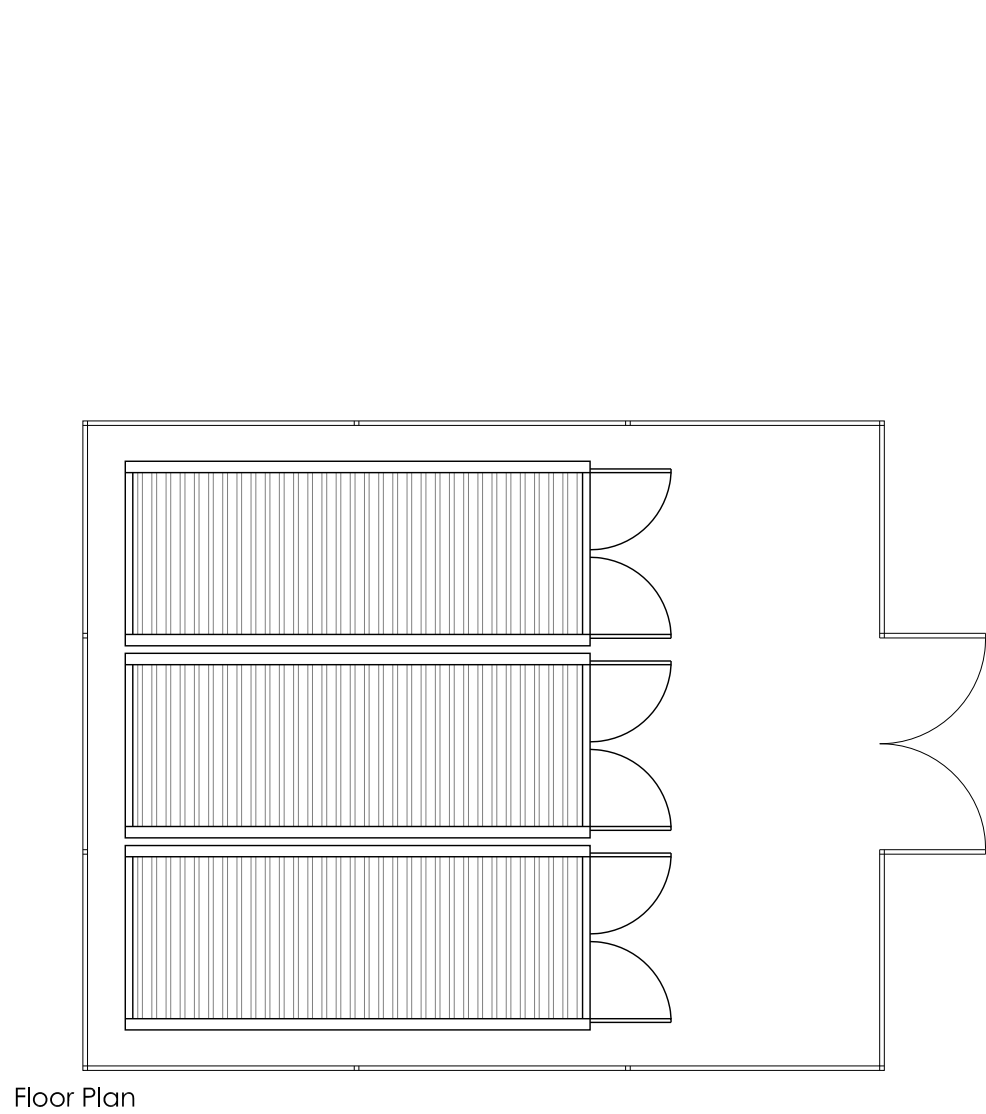

Floor Plan

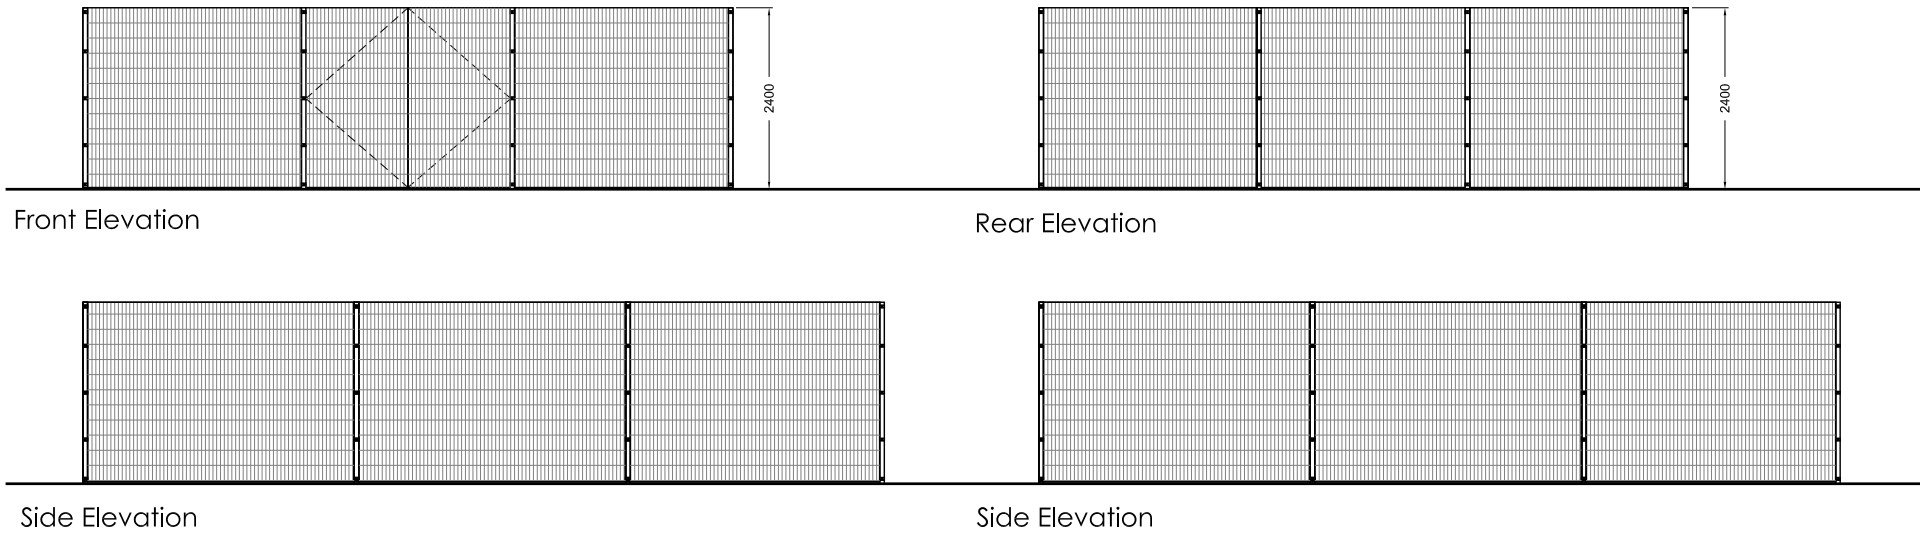


Front Elevation


Rear Elevation

Side Elevation

Side Elevation

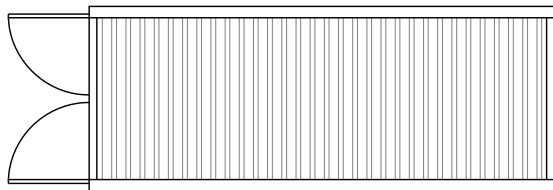

Floor Plan

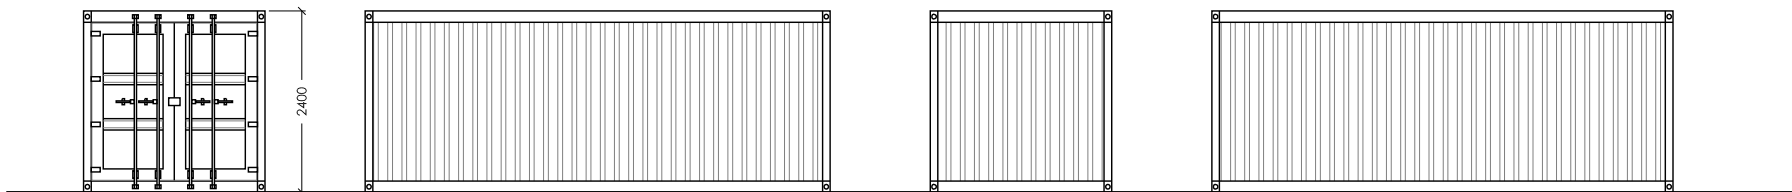

Front Elevation

Side Elevation

Rear Elevation

Side Elevation

PROPOSED CONTAINERS
1:100

2no, storage containers
Colour: RAL 6005 Green

PROPOSED FENCE ENCLOSURE
1:100

Copyright Notice: This drawing is the copyright of Steve Wells Associates and shall not be reproduced without permission. © 2024 Dwg. Purpose Planning				Project Proposed New Pavilion at KGV Browns Field Carr Lane, South Avenue Prescot, L34 1LZ	Client Knowsley Council	 STEVE WELLS ASSOCIATES <i>making sport happen</i> Churchill House, Mill Hill, Pontefract, West Yorkshire, WF8 4HY t: 01977 797258 e: mail@stevewells-associates.com	Dwg. No. 205-099-1011		Rev.
	No.	Revision / Issue	Date	Dwg. Title Proposed Container and Fence Enclosure	Scale 1:100 @ A3		Date January 2024	Drawn by JLR	Checked DKW



STEVE WELLS
ASSOCIATES
making sport happen

Churchill House, Mill Hill, Pontefract, West Yorkshire,
WF8 4HY t : 01977 797258 e: mail@steve-wells-associates.com