


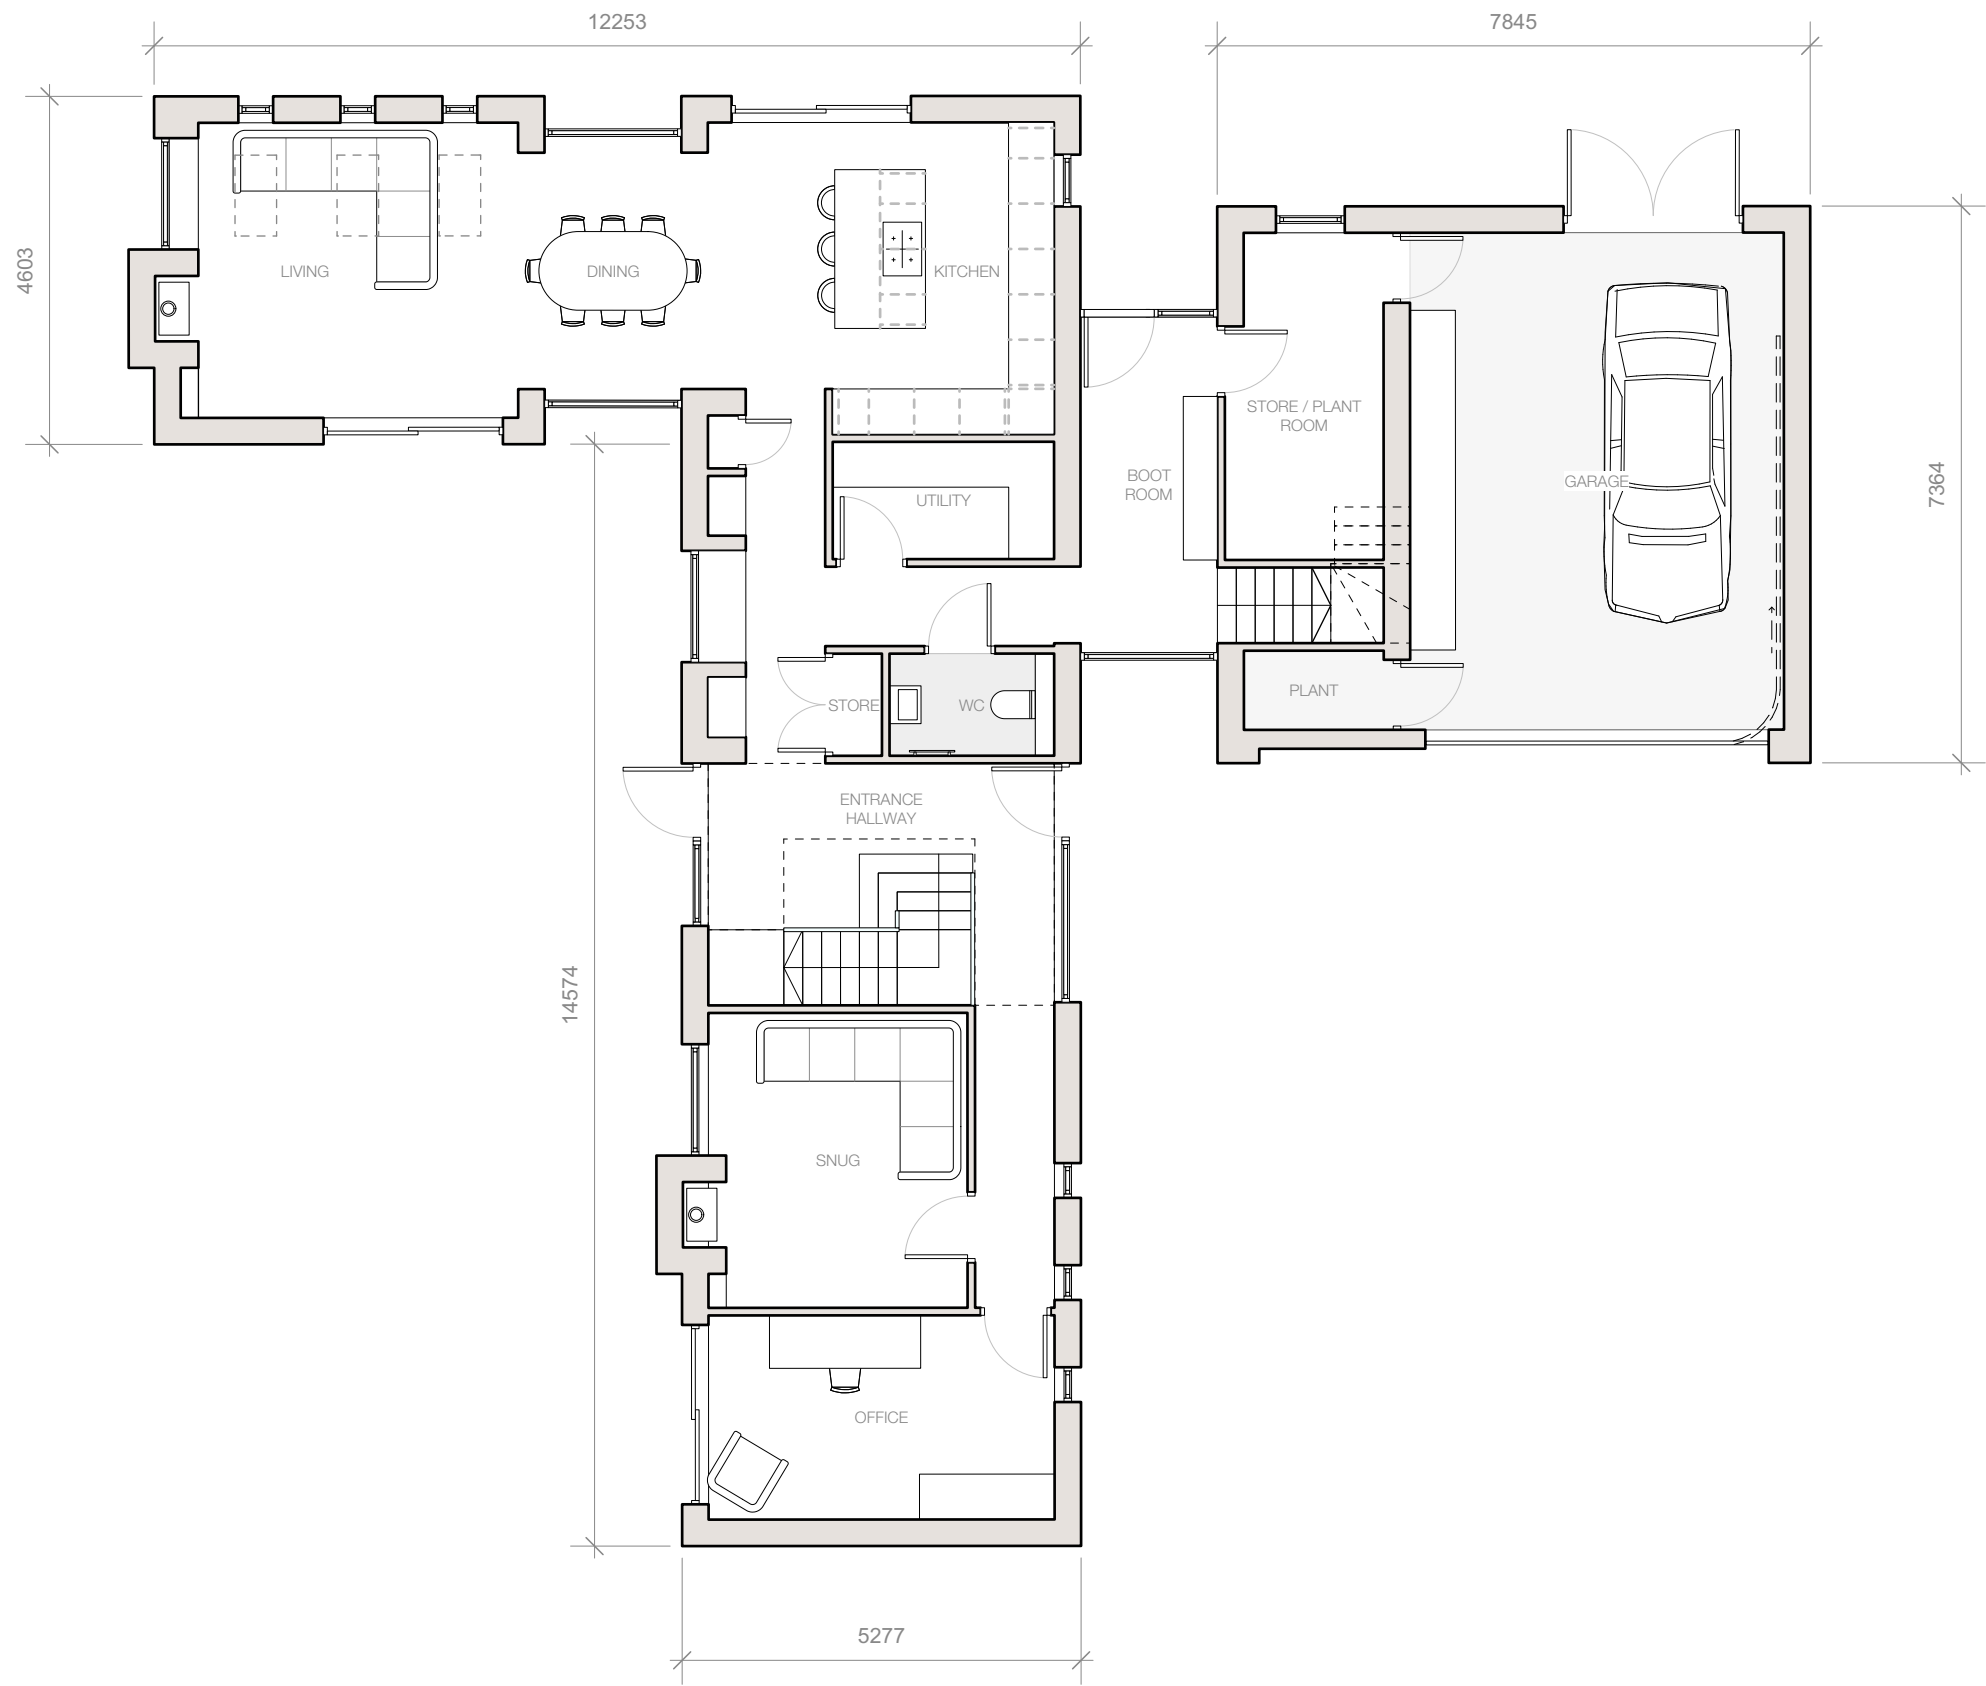

Drawing Title: Proposed Ground Floor Plan
Date: 05.06.2022
Drawing no: 1305-111
Scale: 1:100 @ A3
Drawn: HB

revision: B
revision notes: A

B 30/06/2022 External dimensions added
A 10/06/2022 Planning

0 5 10 M



DK-Architects

26 Old Haymarket
Liverpool
L1 6ER
0151 231 1209 T
mail@dk-architects.com E
www.dk-architects.com W