



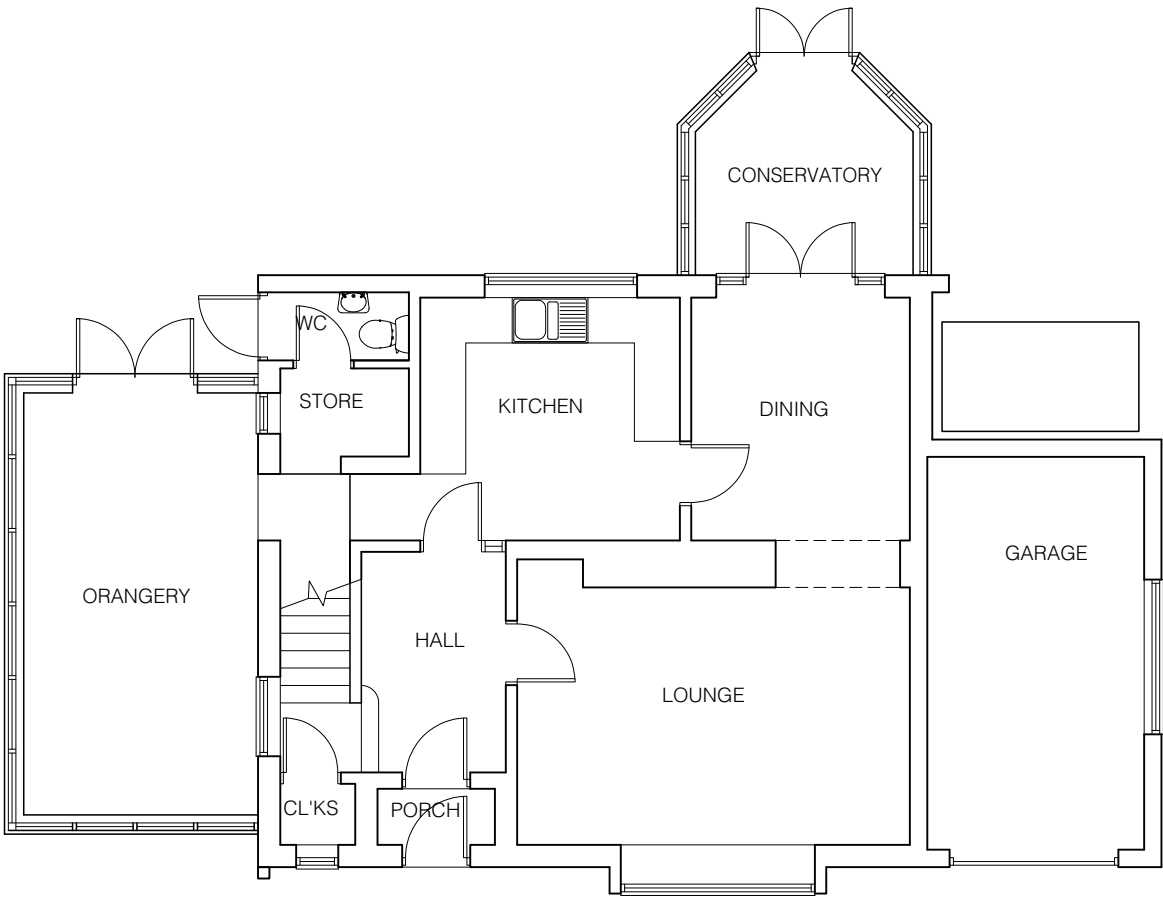

EXISTING GROUND FLOOR PLAN

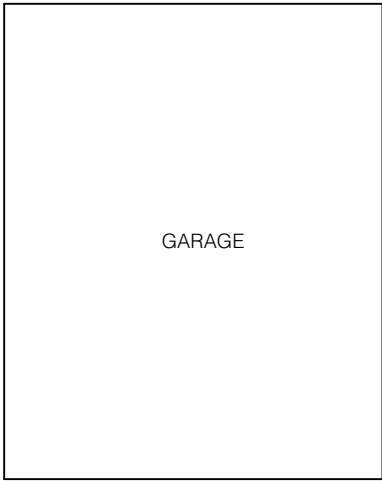

EXISTING FIRST FLOOR PLAN

Drawing Title: Existing Floor Plans
Date: 05.06.2022
Drawing no: 1305-101
Scale: 1:100 @A3
Drawn: HB

revision: A
revision notes: A 10/06/2022 Planning



DK-Architects
26 Old Haymarket
Liverpool
L1 6ER
0151 231 1209 T
mail@dk-architects.com E
www.dk-architects.com W