



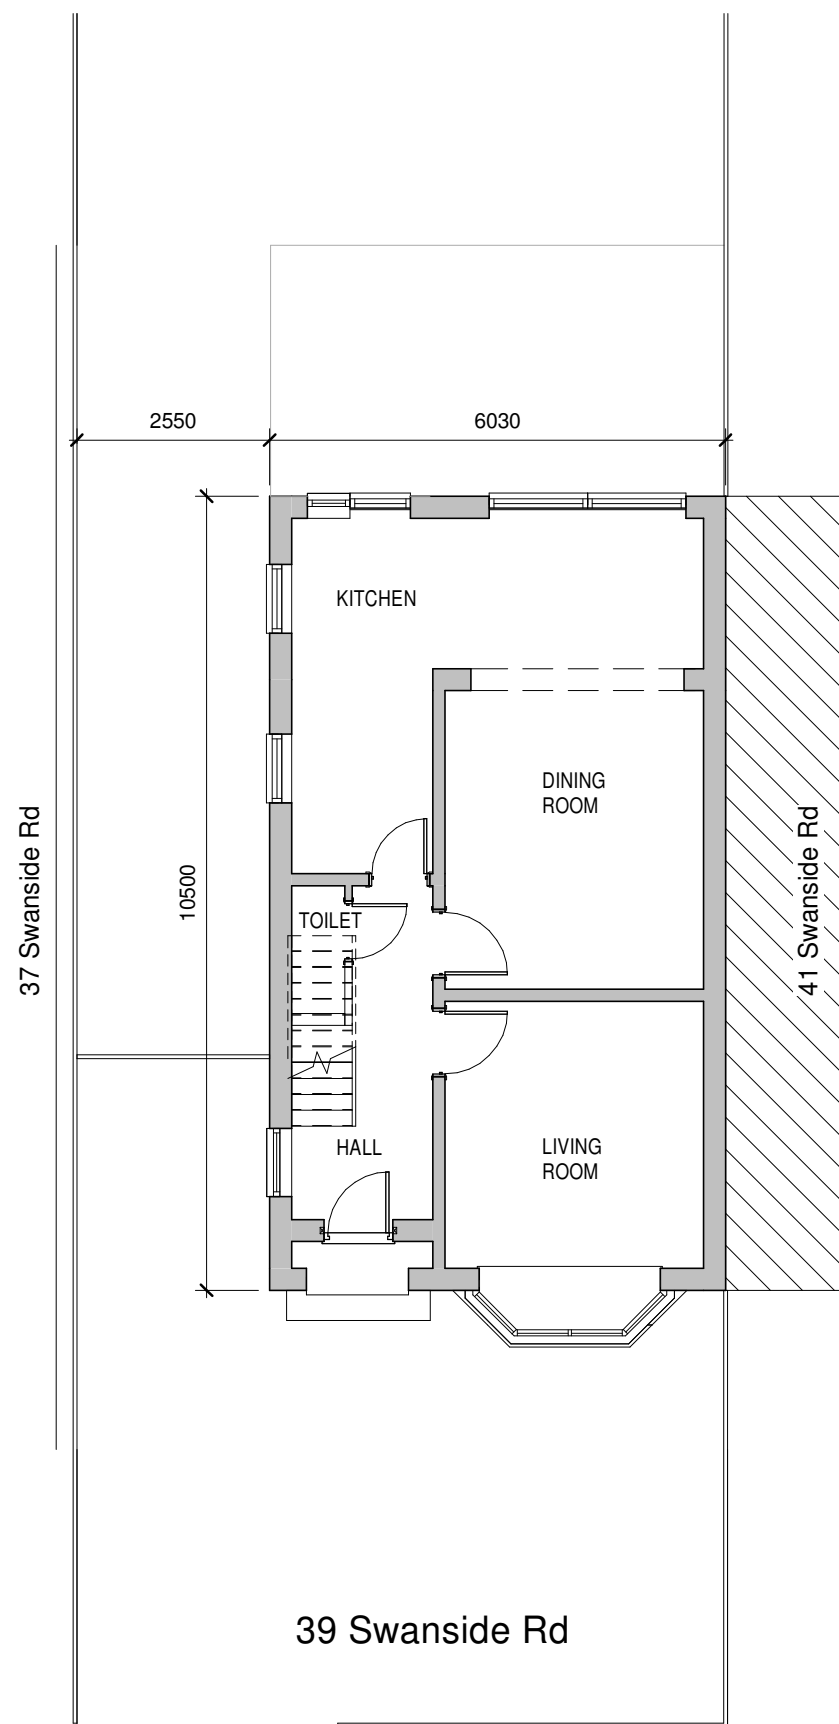

Ground Floor. Existing plan

SCALE 1 : 100

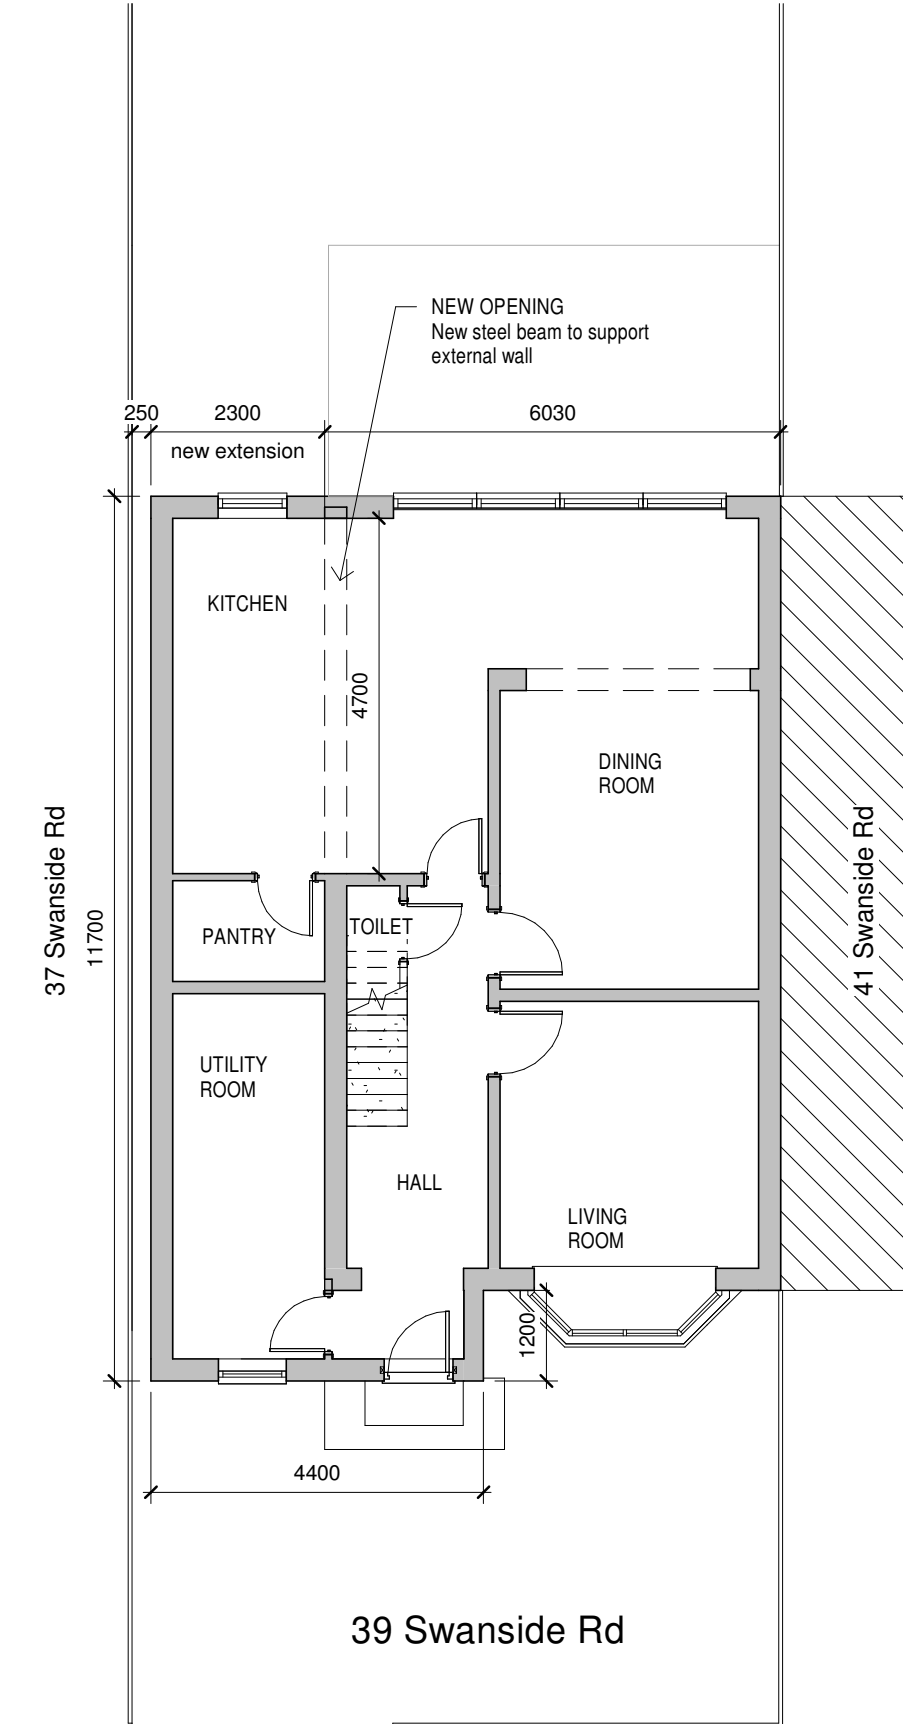


Ground Floor. Proposed plan


SCALE 1 : 100



3D FRONT VIEW - CURRENT

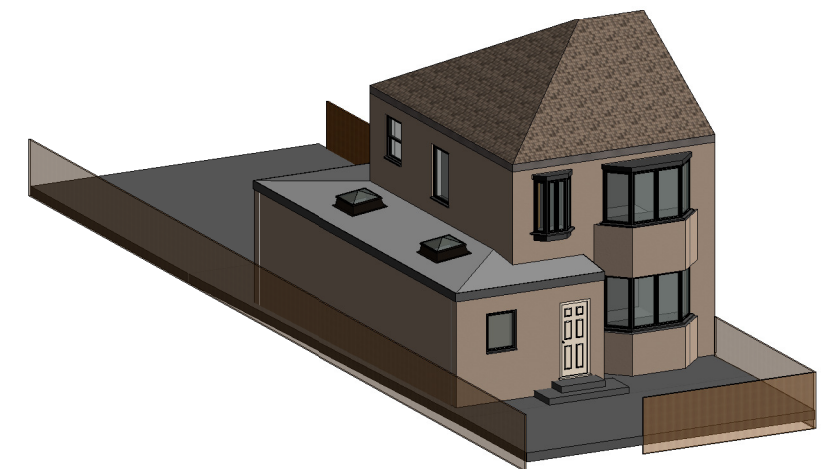

3D FRONT VIEW - PROPOSED

 

Scale Bar 1:100 @A3

PROJECT :	CLIENT:	DRAWING NUMBER:	SHEET :	DRAWING STATUS:	SCALE (@ A3)	DRAWN BY :	DATE :	REV
39 Swanside Road	JON BLEASDALE	A101	Ground Floor Plan	PLANNING	1 : 100	-	26.01.2021	