




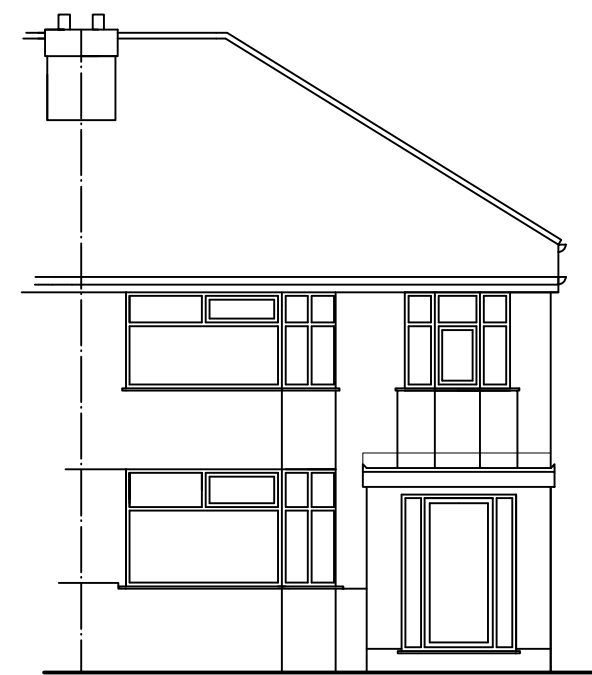

FRONT

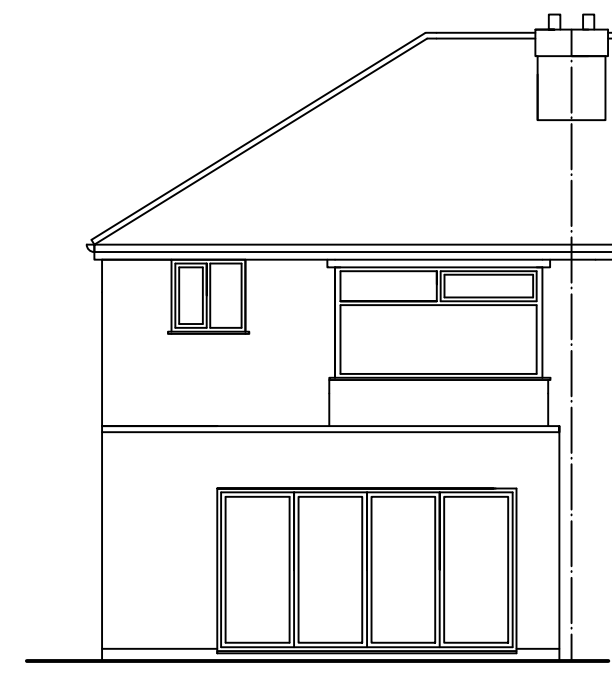


REAR


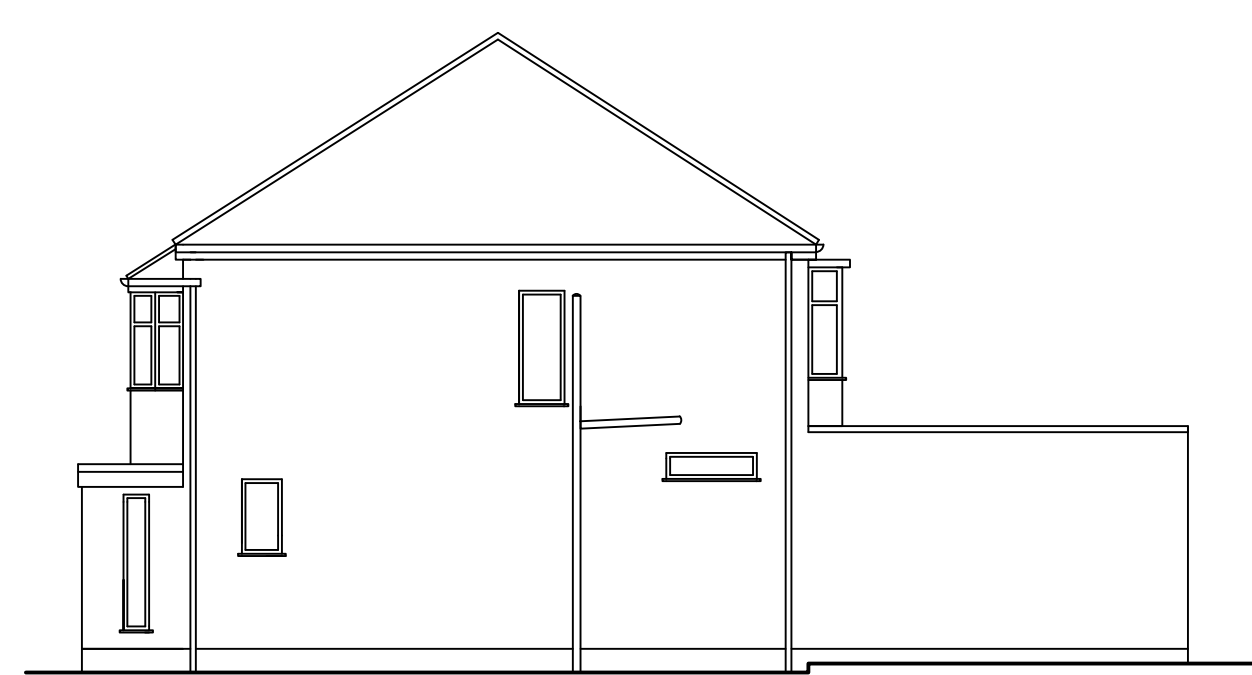


SIDE


EXISTING ELEVATIONS Scale 1:100

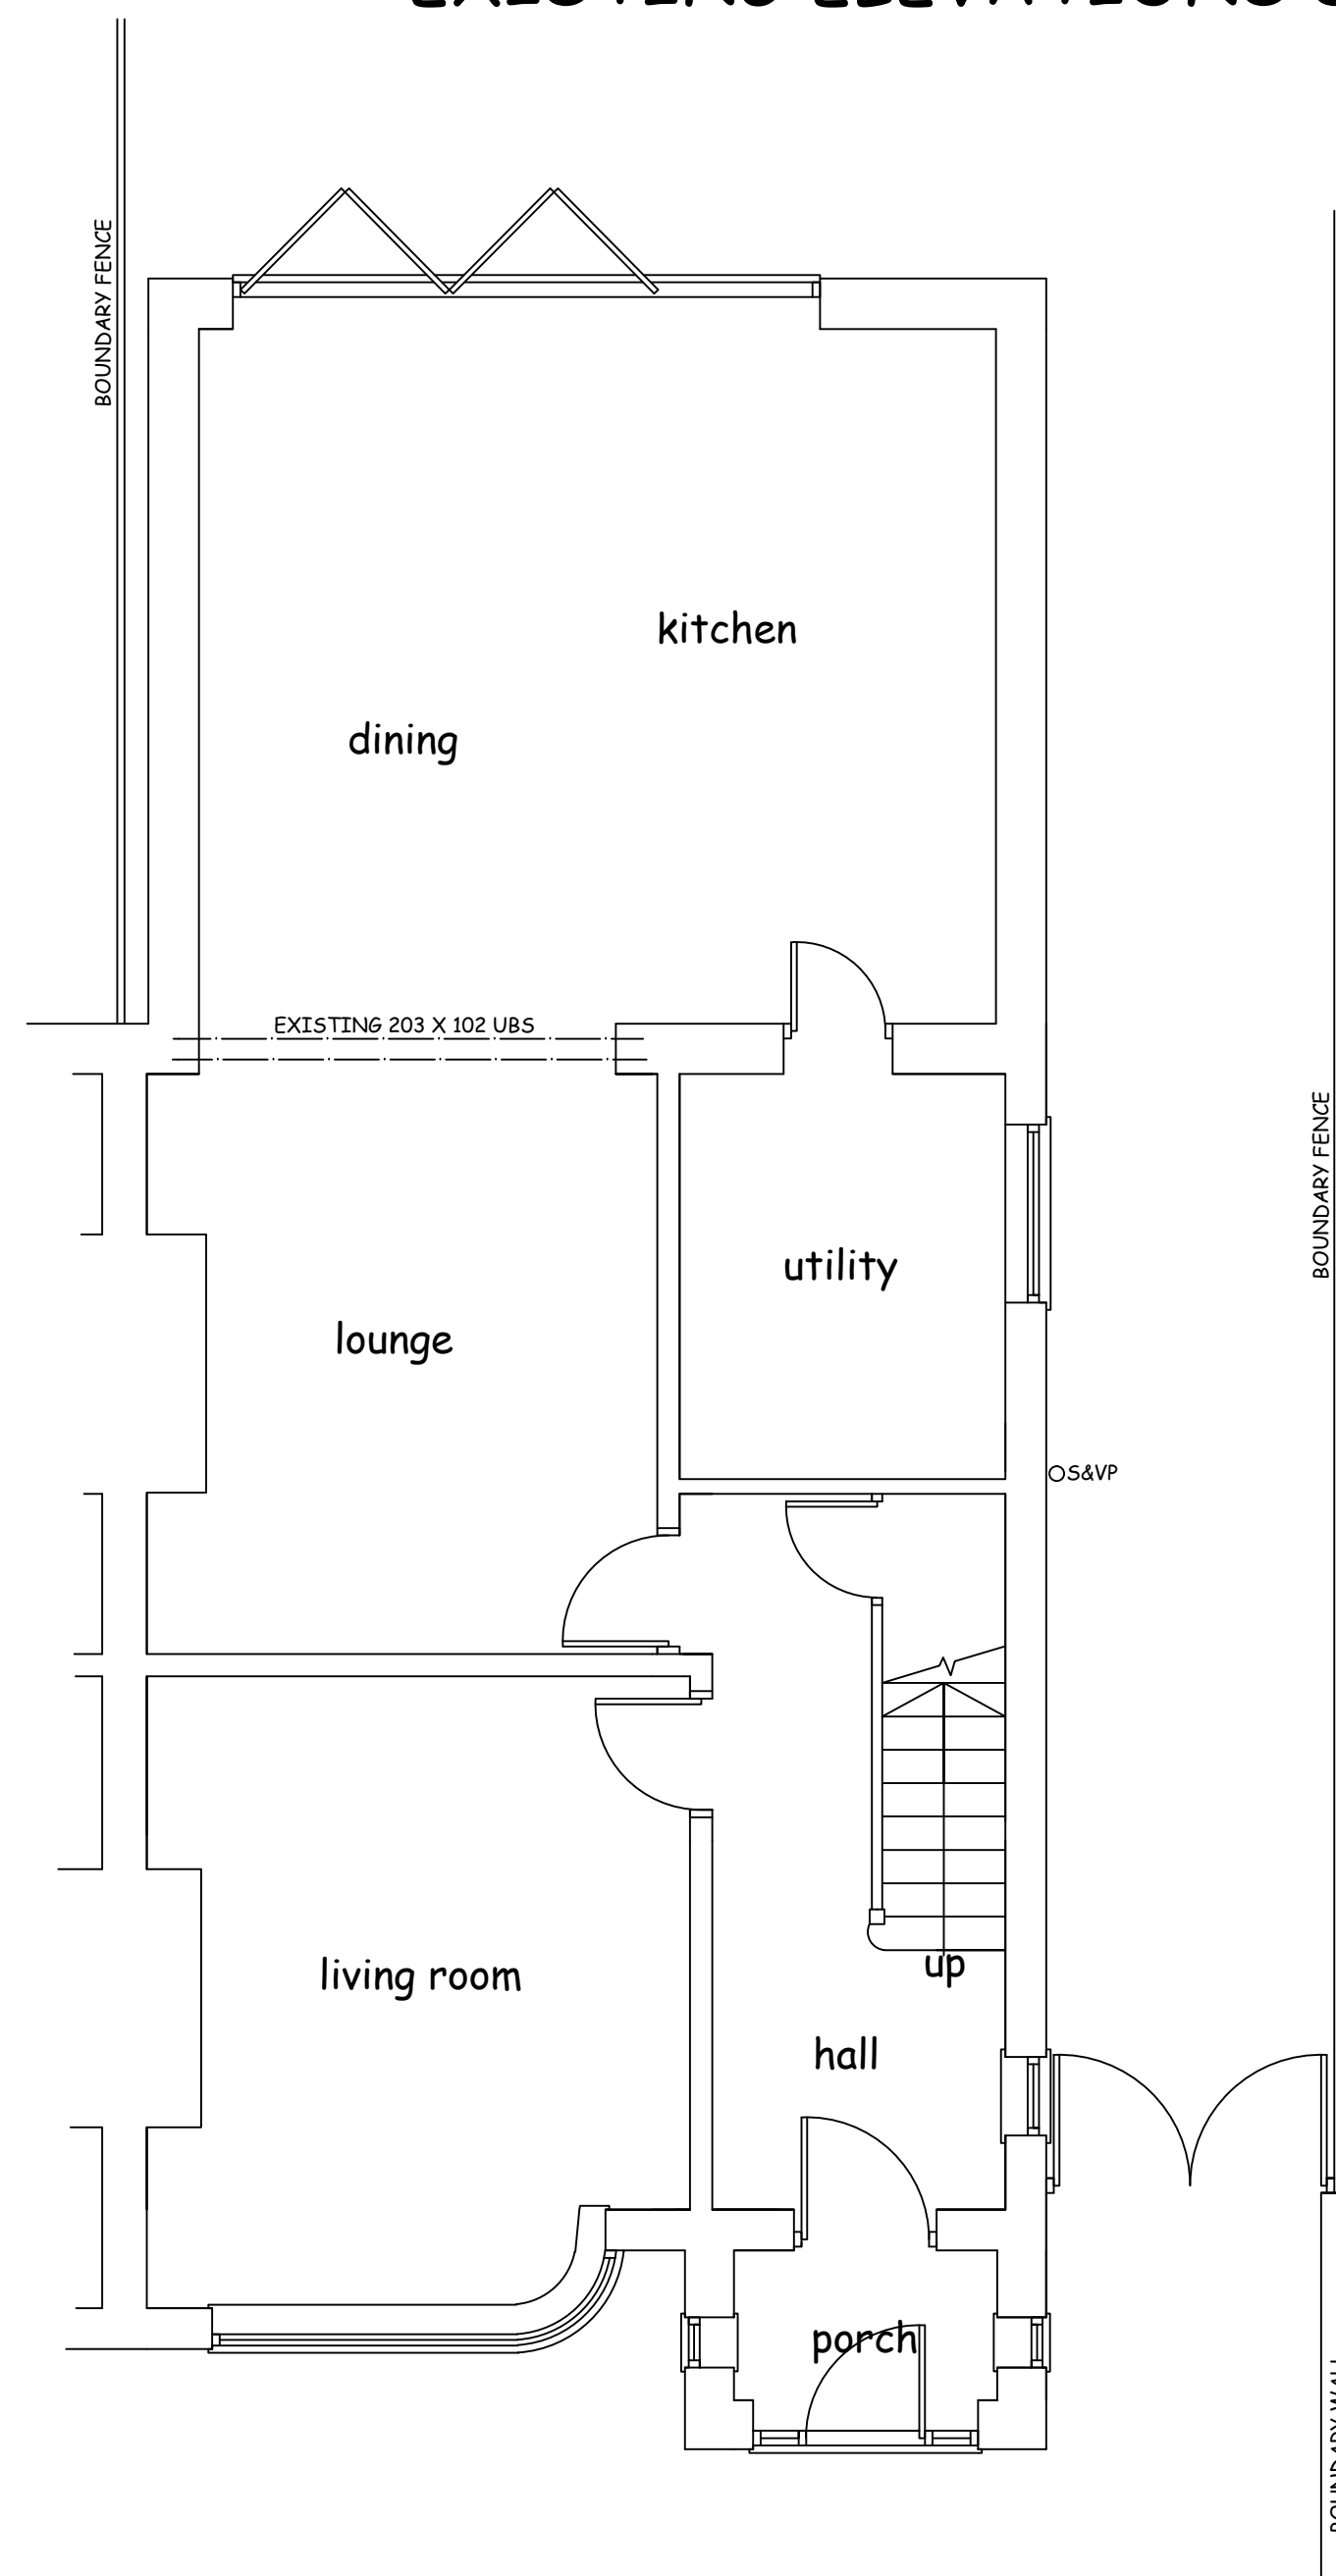

GROUND FLOOR PLAN
AS EXISTING Scale 1:50

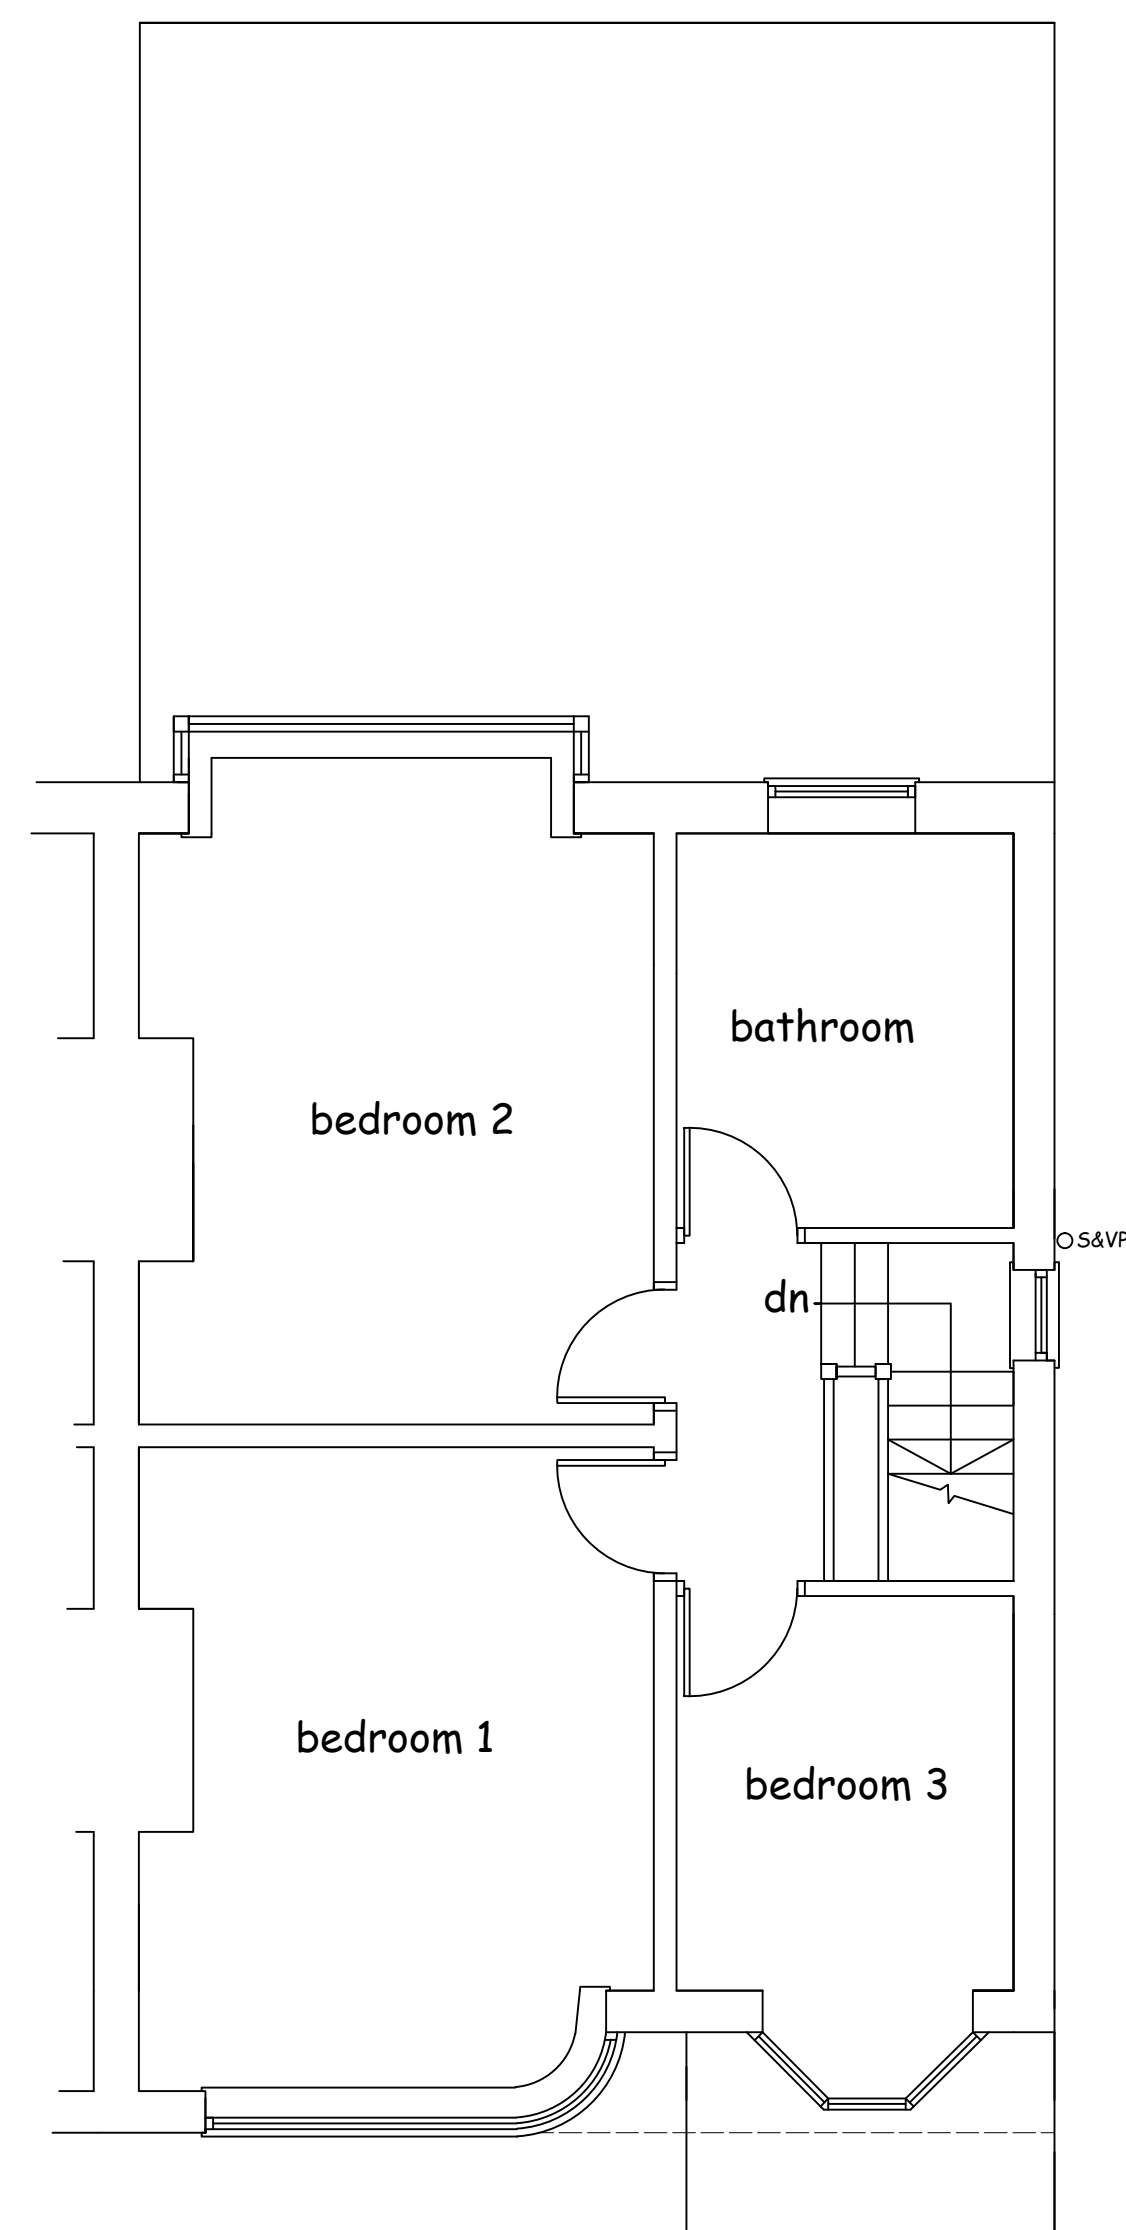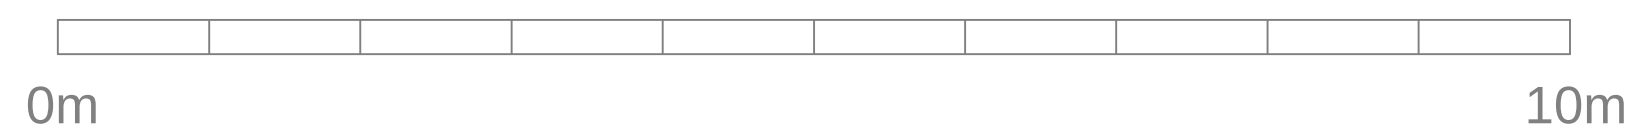

FIRST FLOOR PLAN
AS EXISTING Scale 1:50

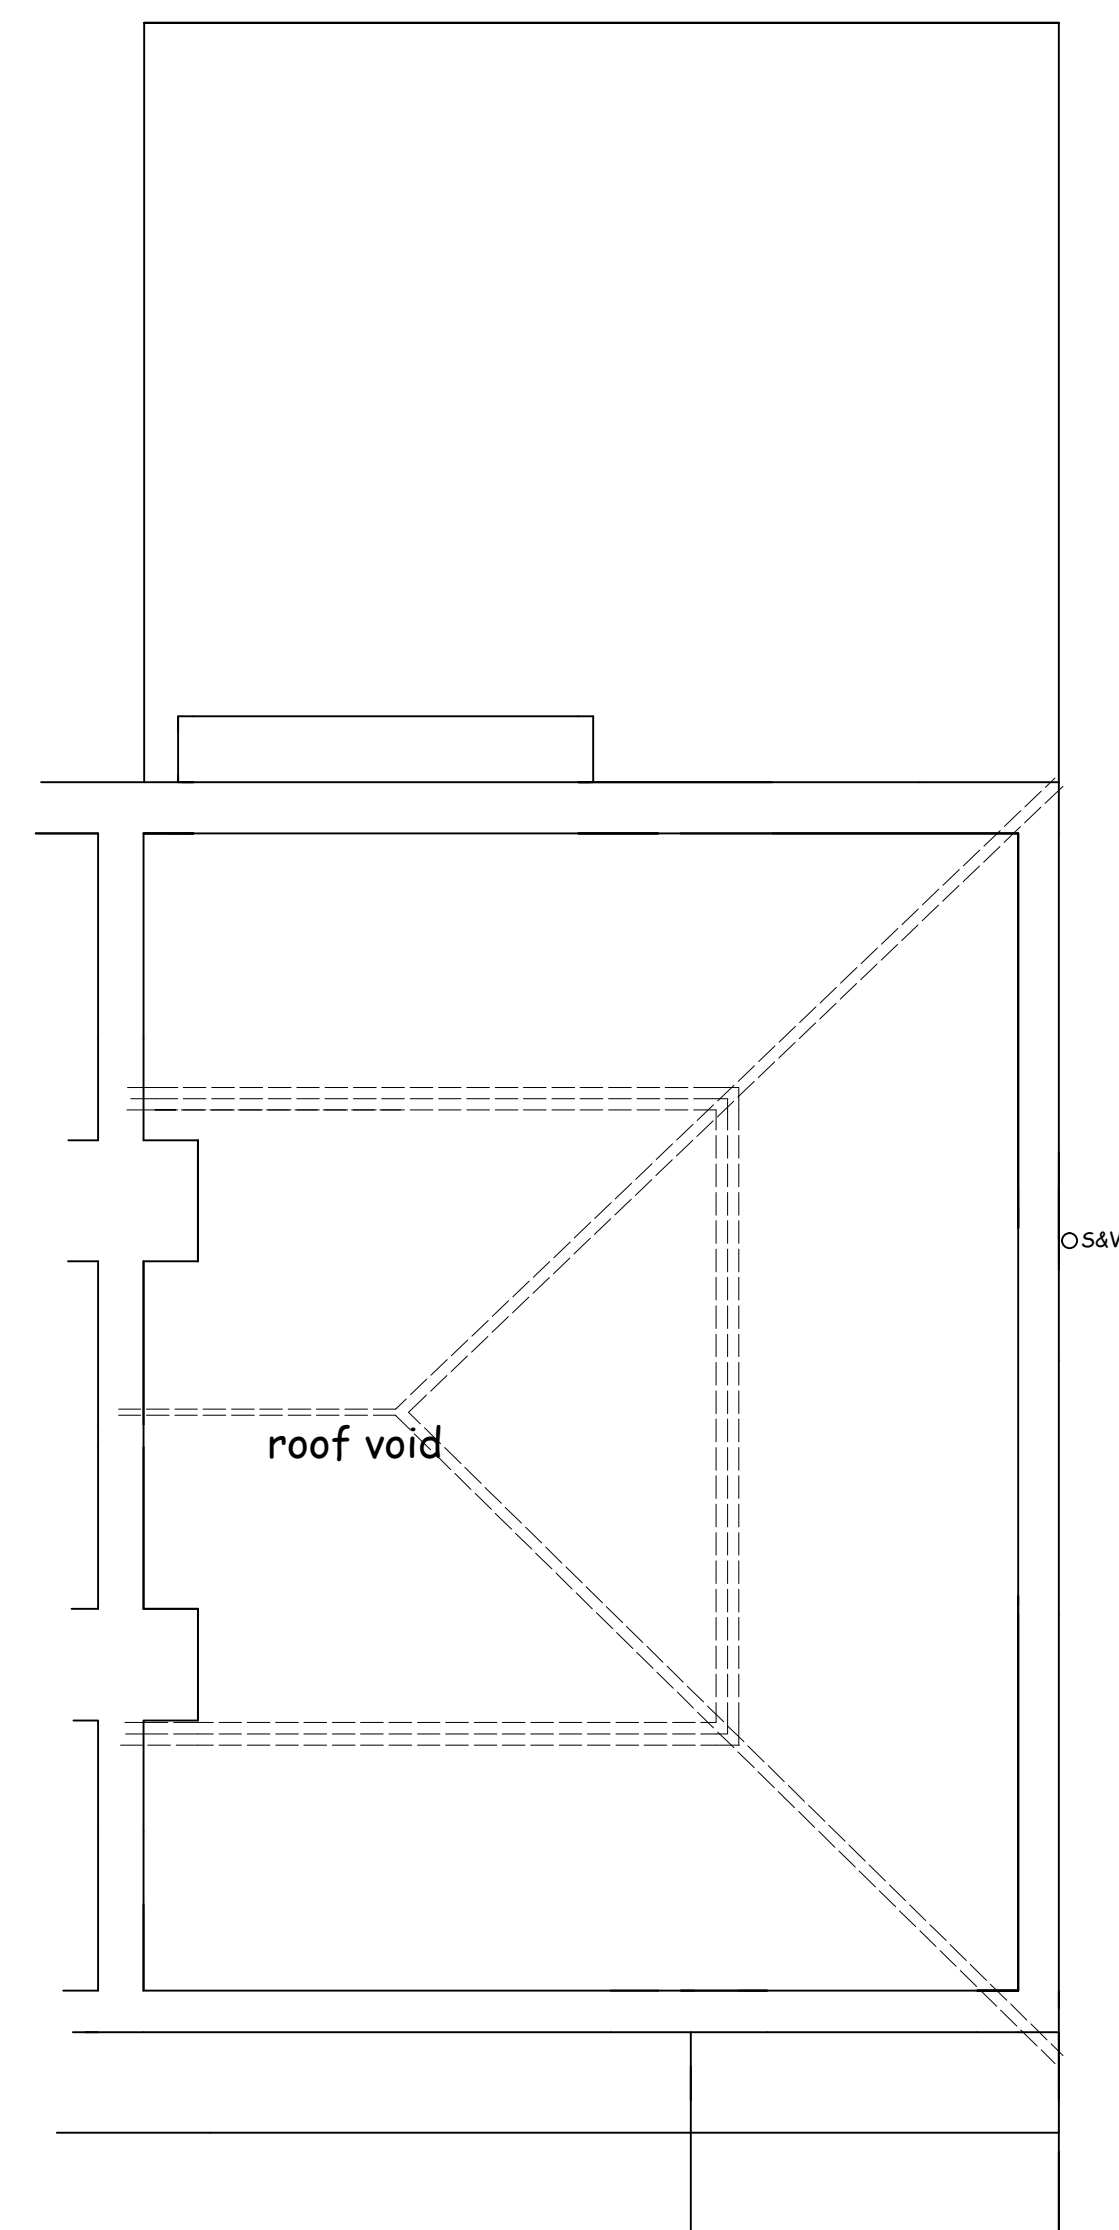

ROOF VOID PLAN
AS EXISTING Scale 1:50

job description PROPOSED LOFT CONVERSION/REAR DORMER/ ALTERATIONS TO ROOF FROM HIP TO GABLE		title EXISTING	
site address 19, CHURCH ROAD, ROBY, L36 9TL		scales 1:50 @ A1 1:100	
client MR B BRACKEN	drawn GD	date FEB 2022	
DOWELL DESIGN SERVICES 176, LIVERPOOL ROAD SOUTH MAGHULL, MERSEYSIDE L31 7DQ Tel 0151 526 8683 email dowelldesign@aol.com		drg no. 01	