



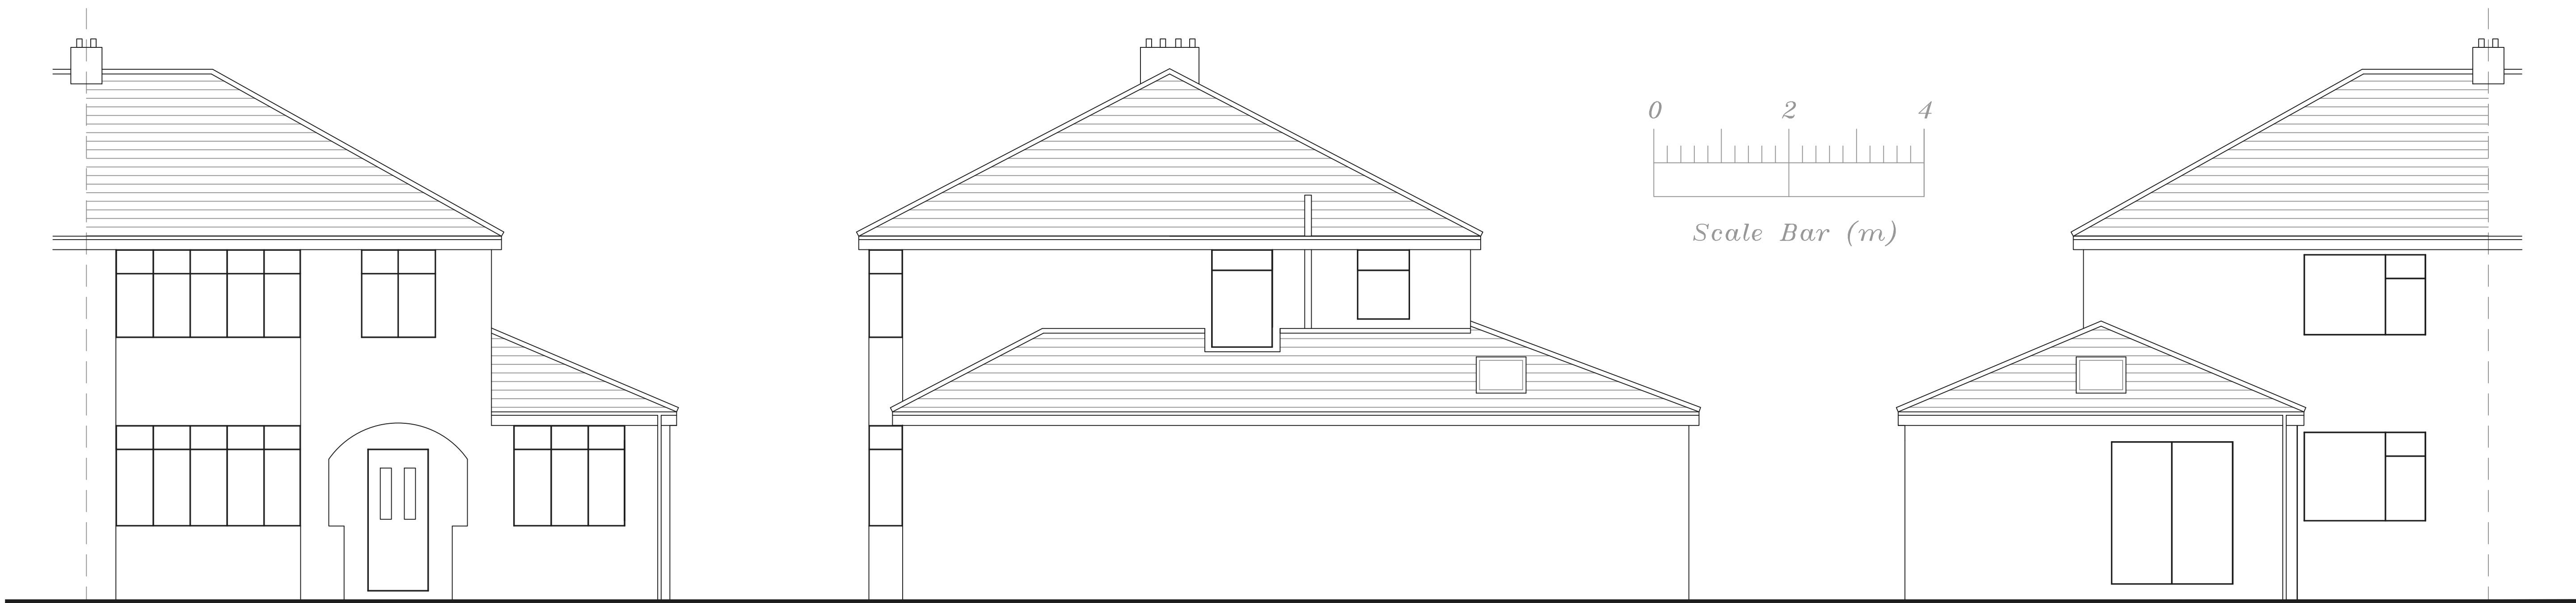


Proposed Front Elevation

Proposed Side Elevation


Proposed Rear Elevation

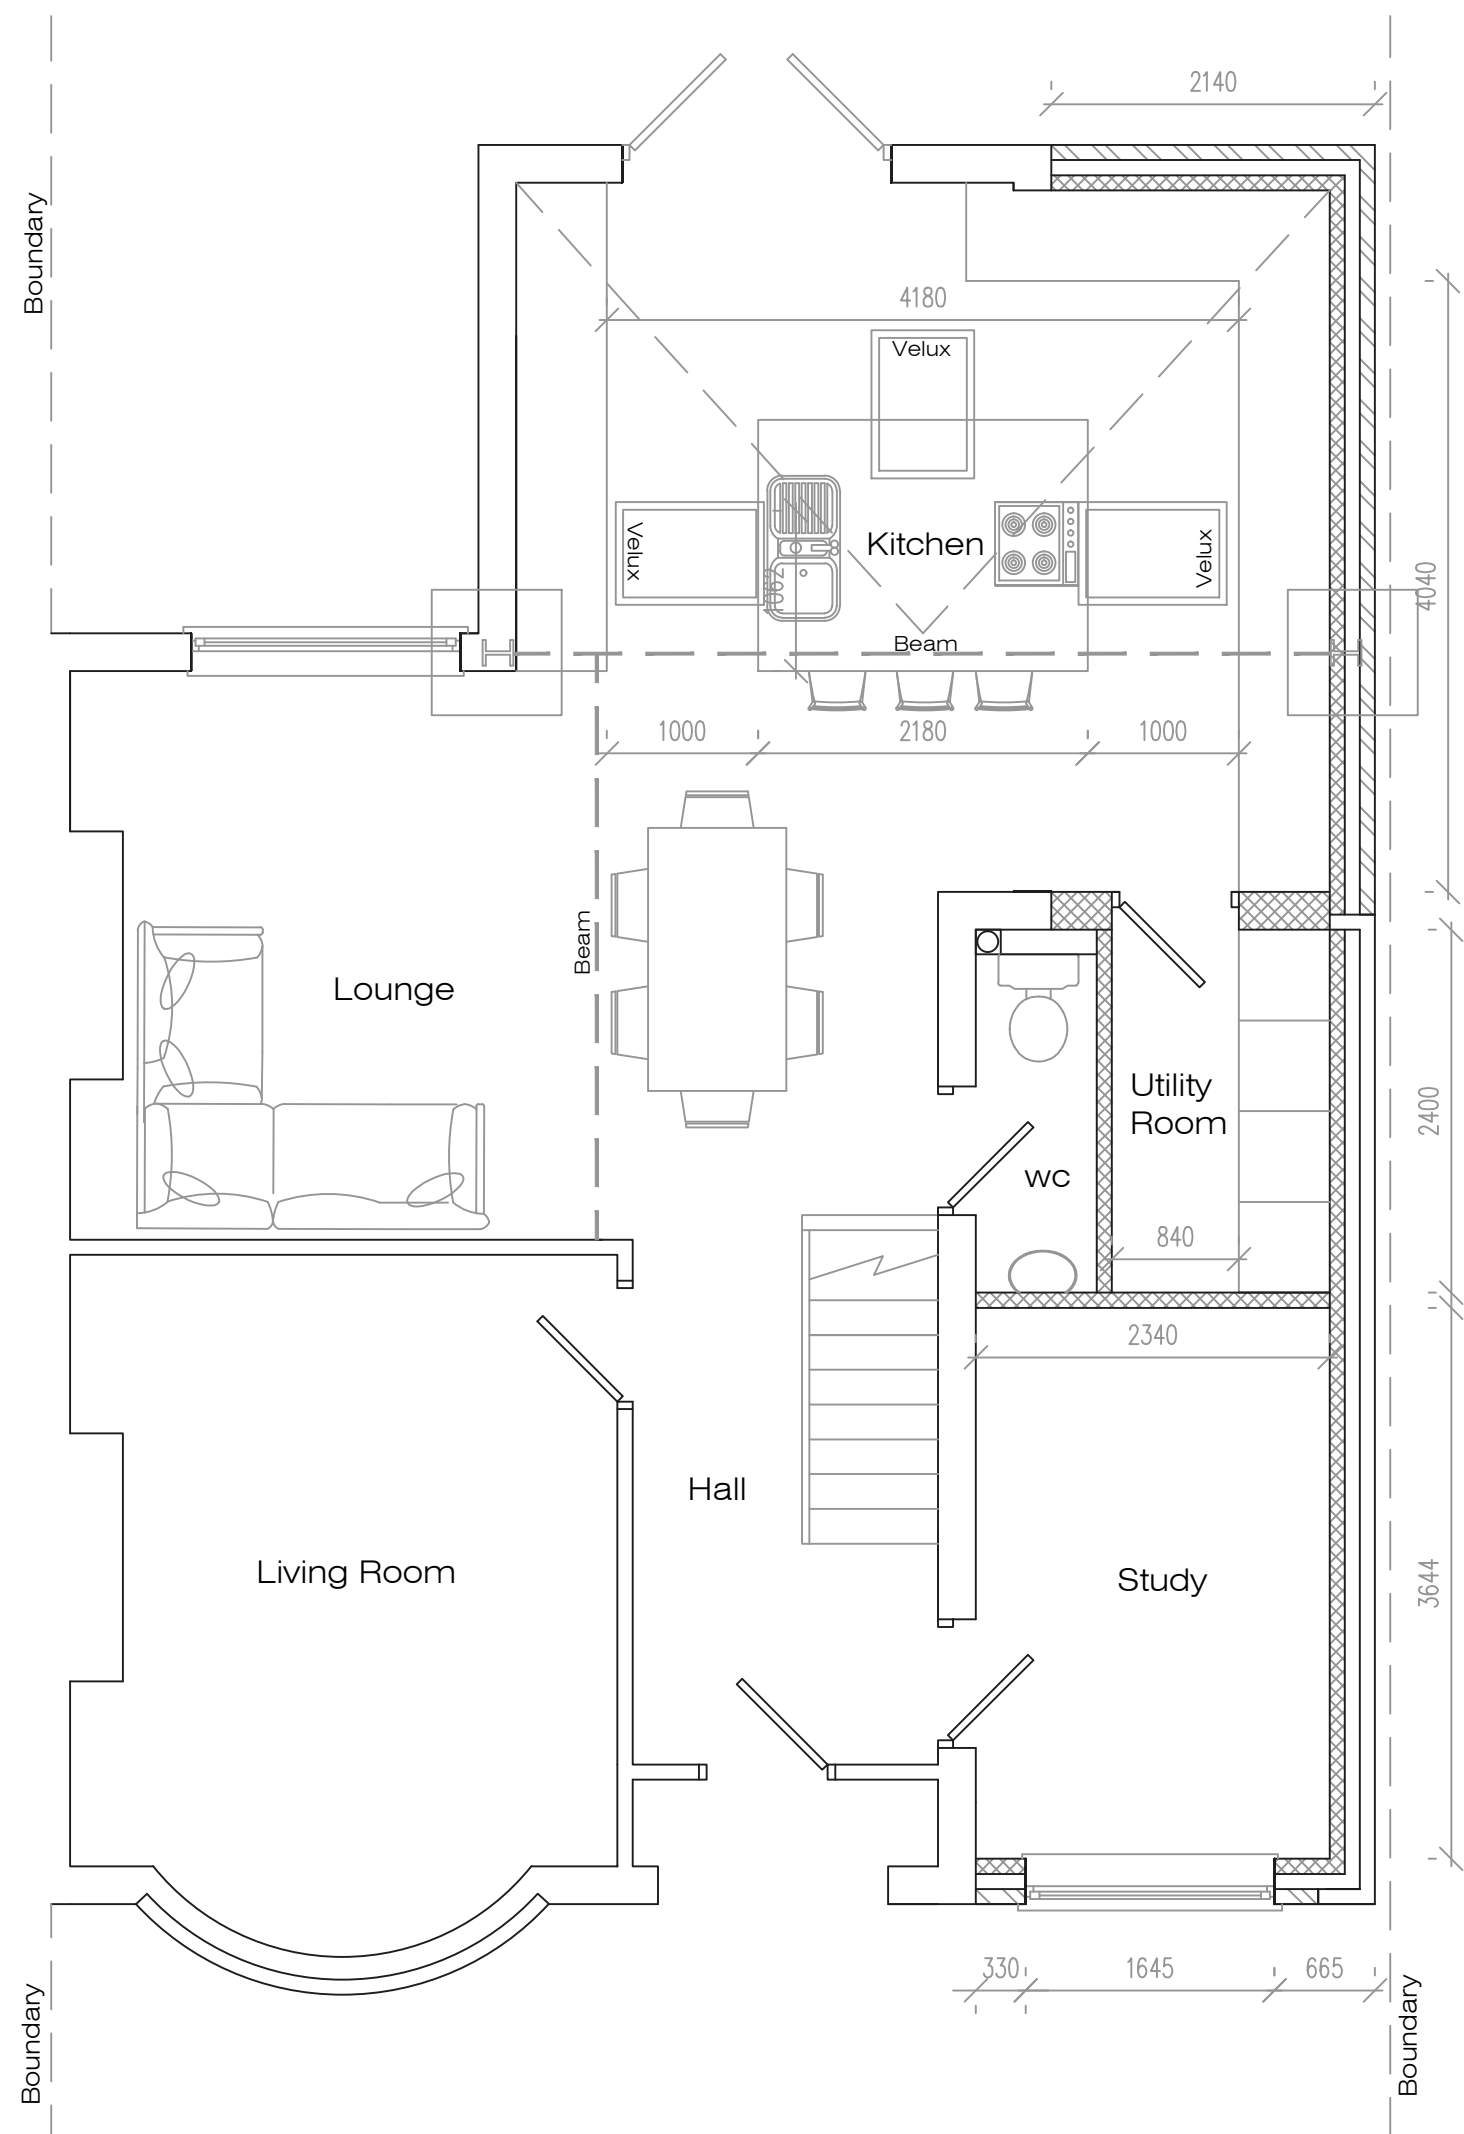

Proposed Ground Floor Plan

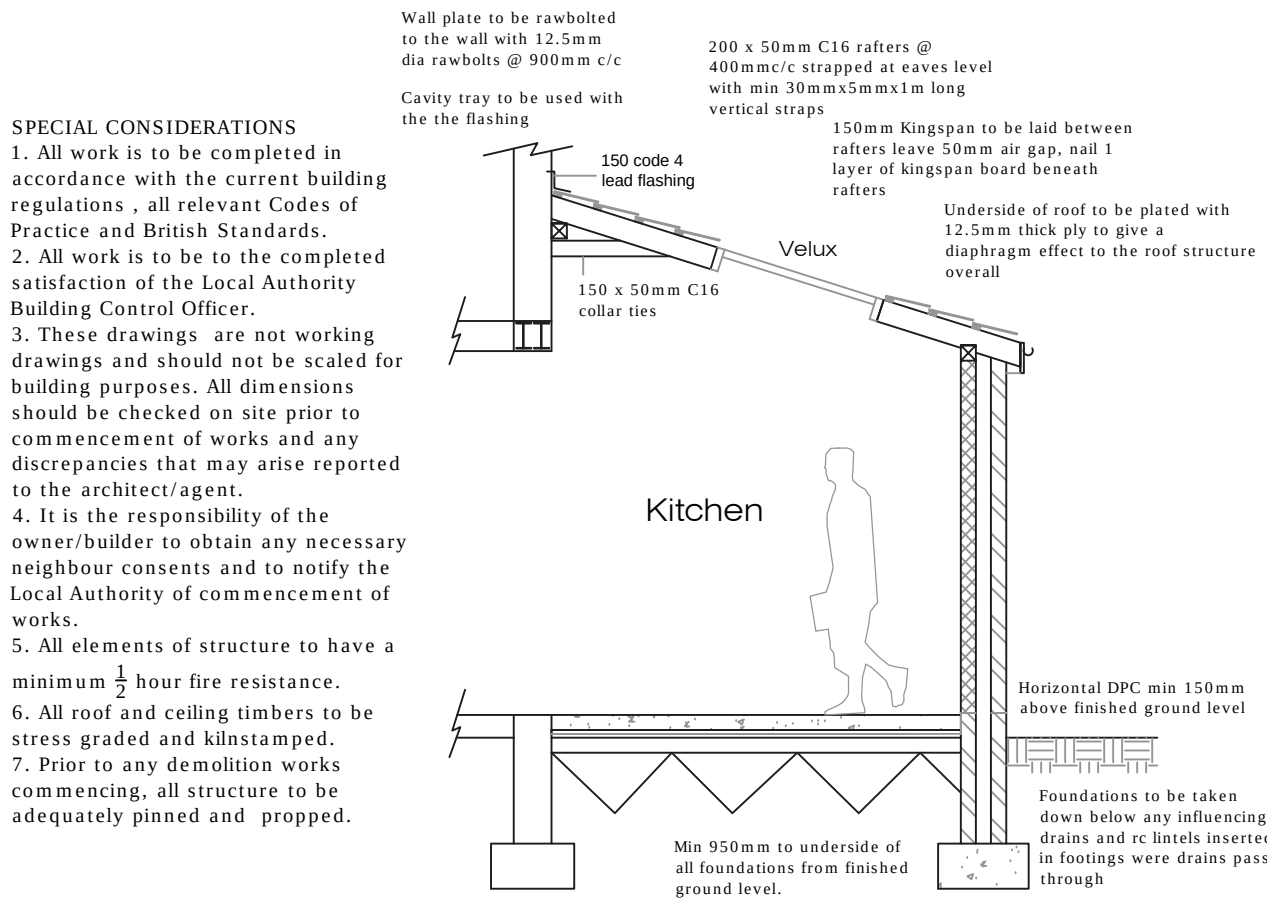

Proposed Section

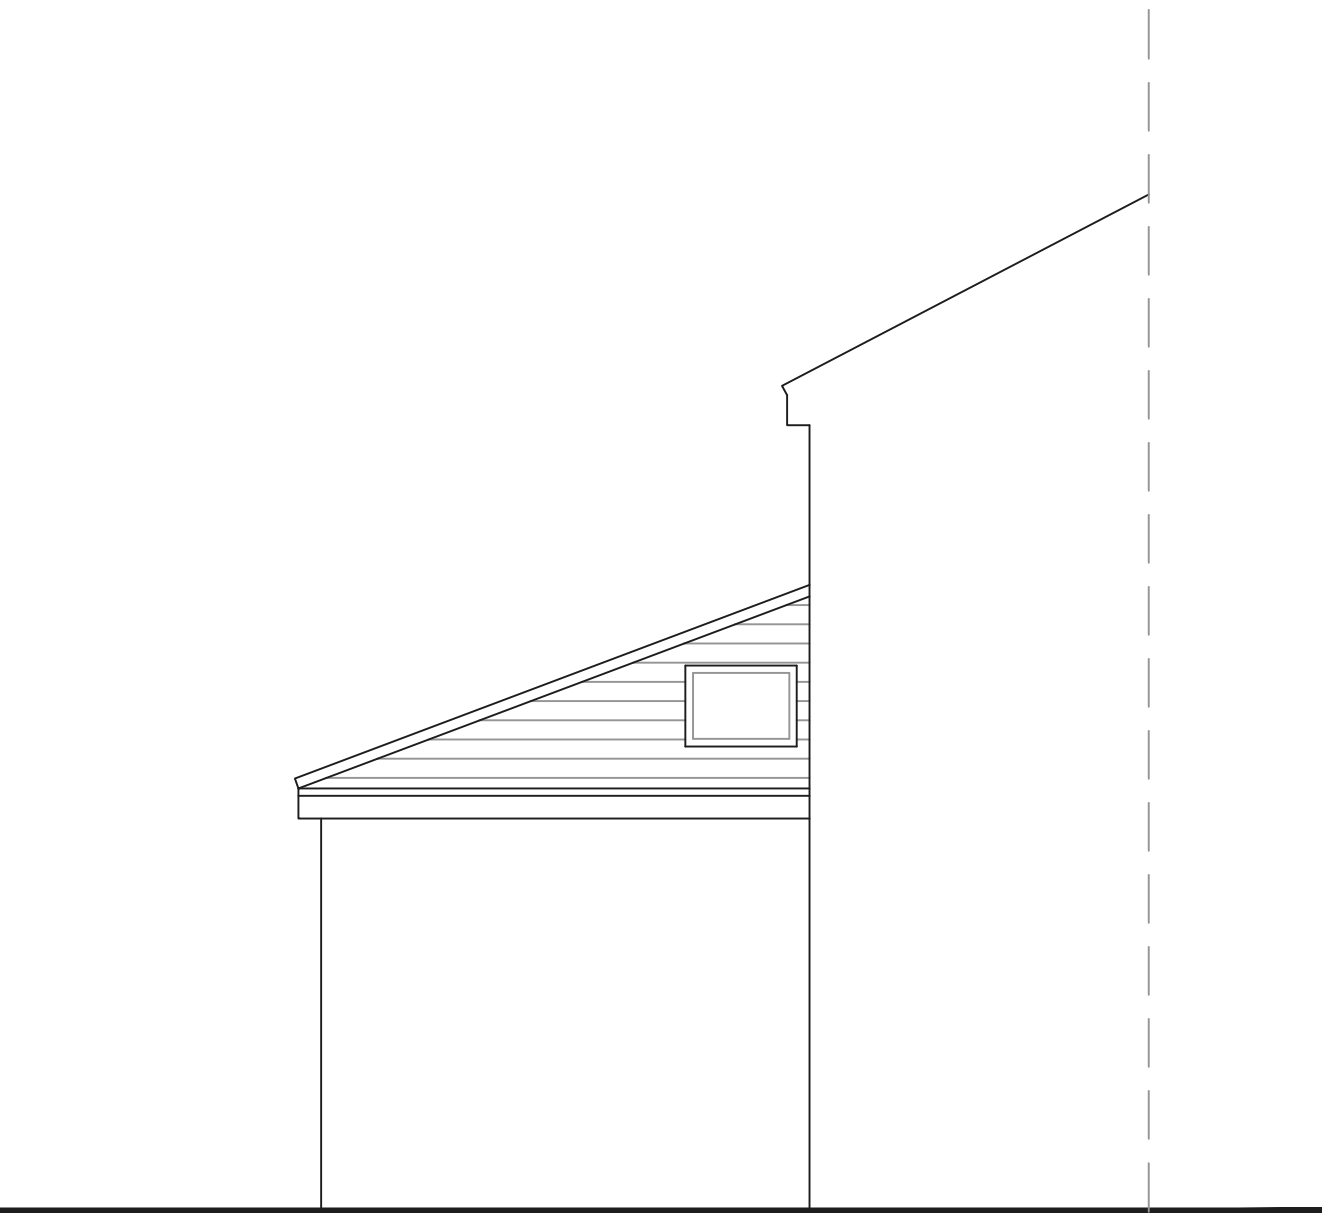

Proposed Side Elevation

Address			
18 Sundale Ave, L35			
Job Title			
Single storey extension works with conversion of garage			
Drawing title			
Proposed Plans			
Chkd	Appvd	date	scale
		Sep '23	1:50 @ A1
Dwg No.			002