




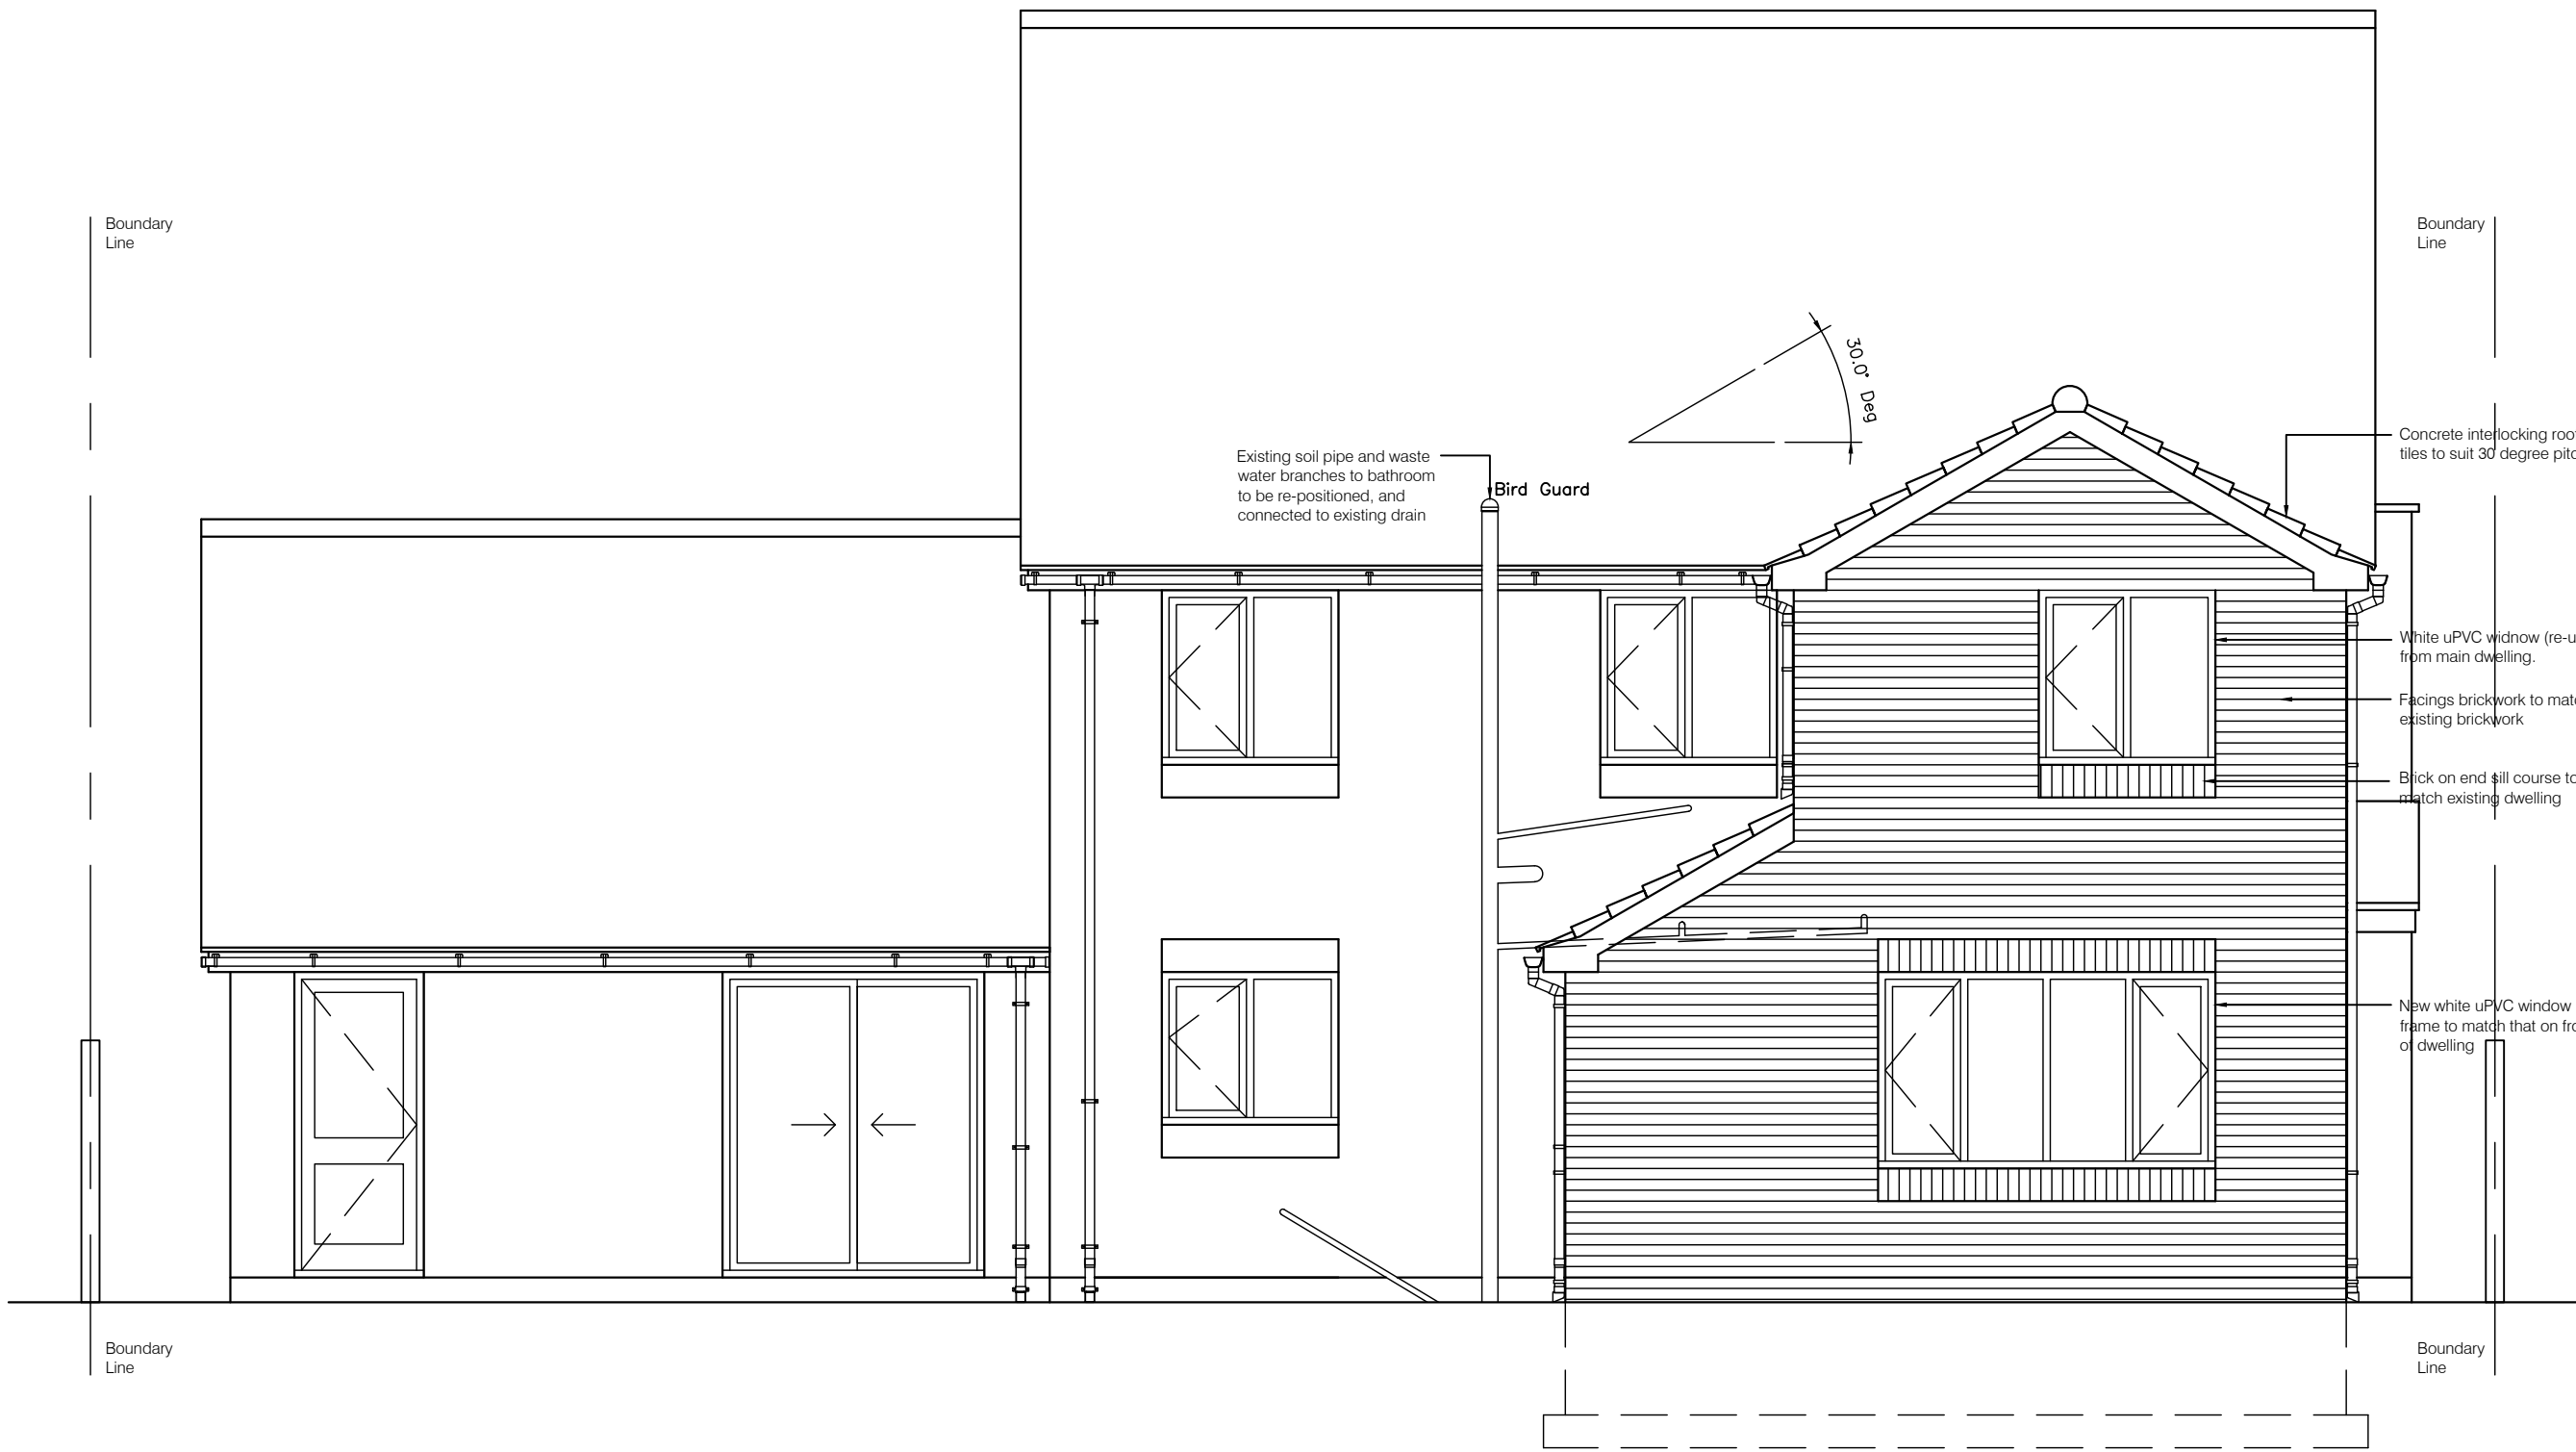


Rear Elevation

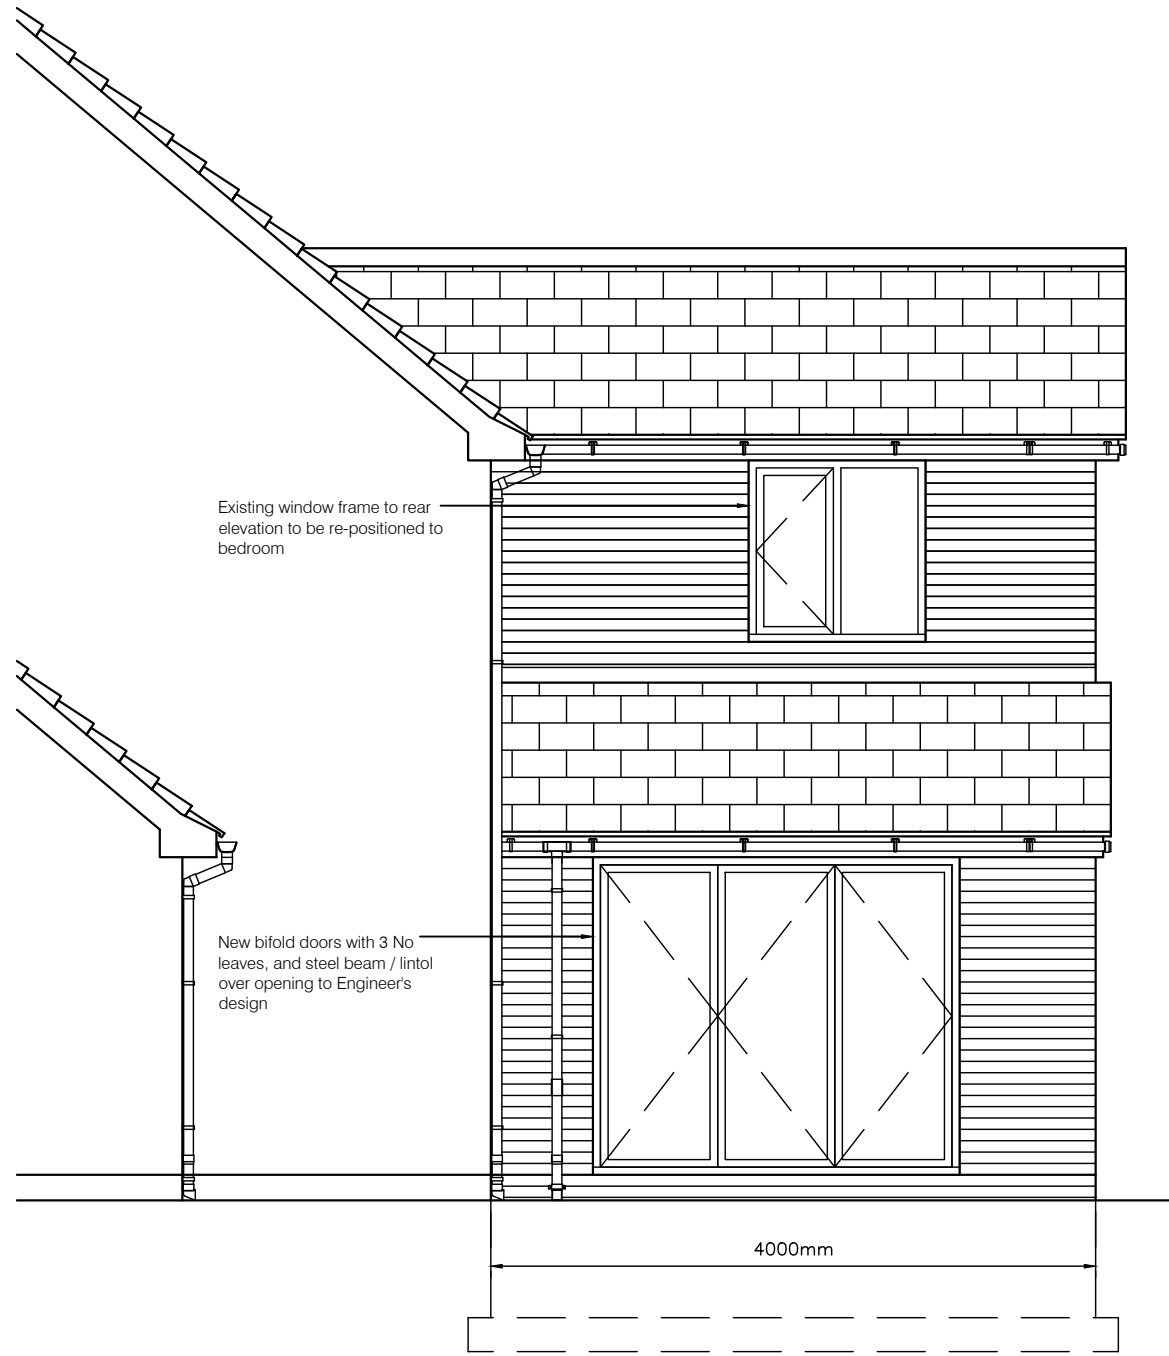


Side Elevation from
12 Woodpecker Drive

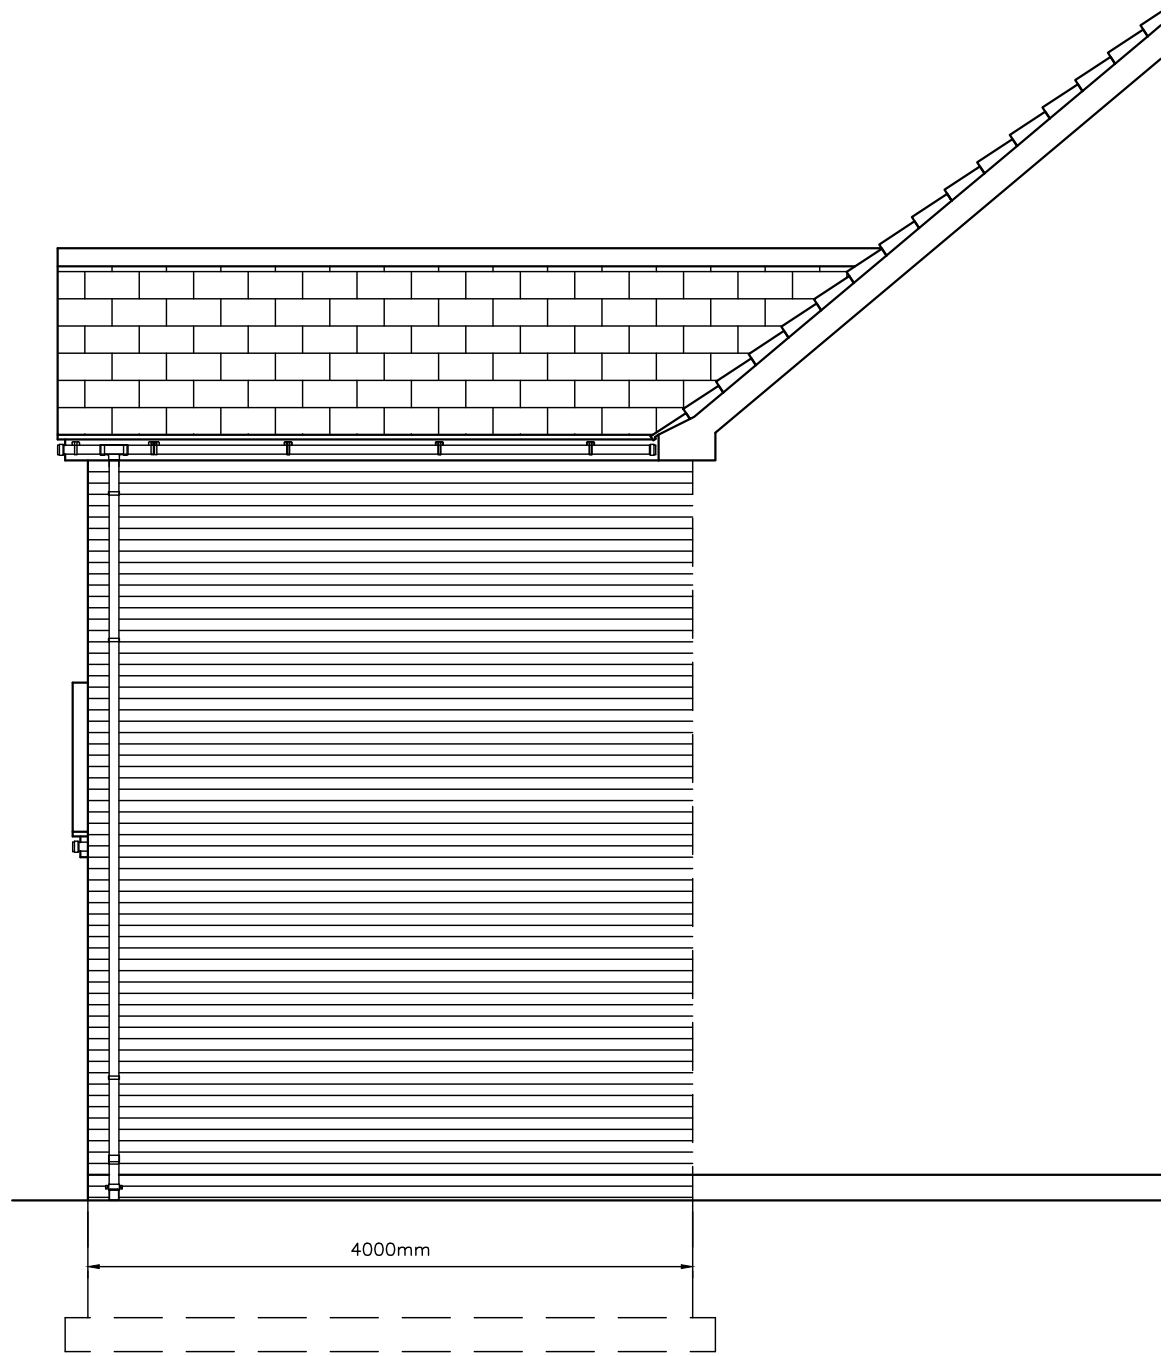


Side Elevation from
16 Woodpecker Drive

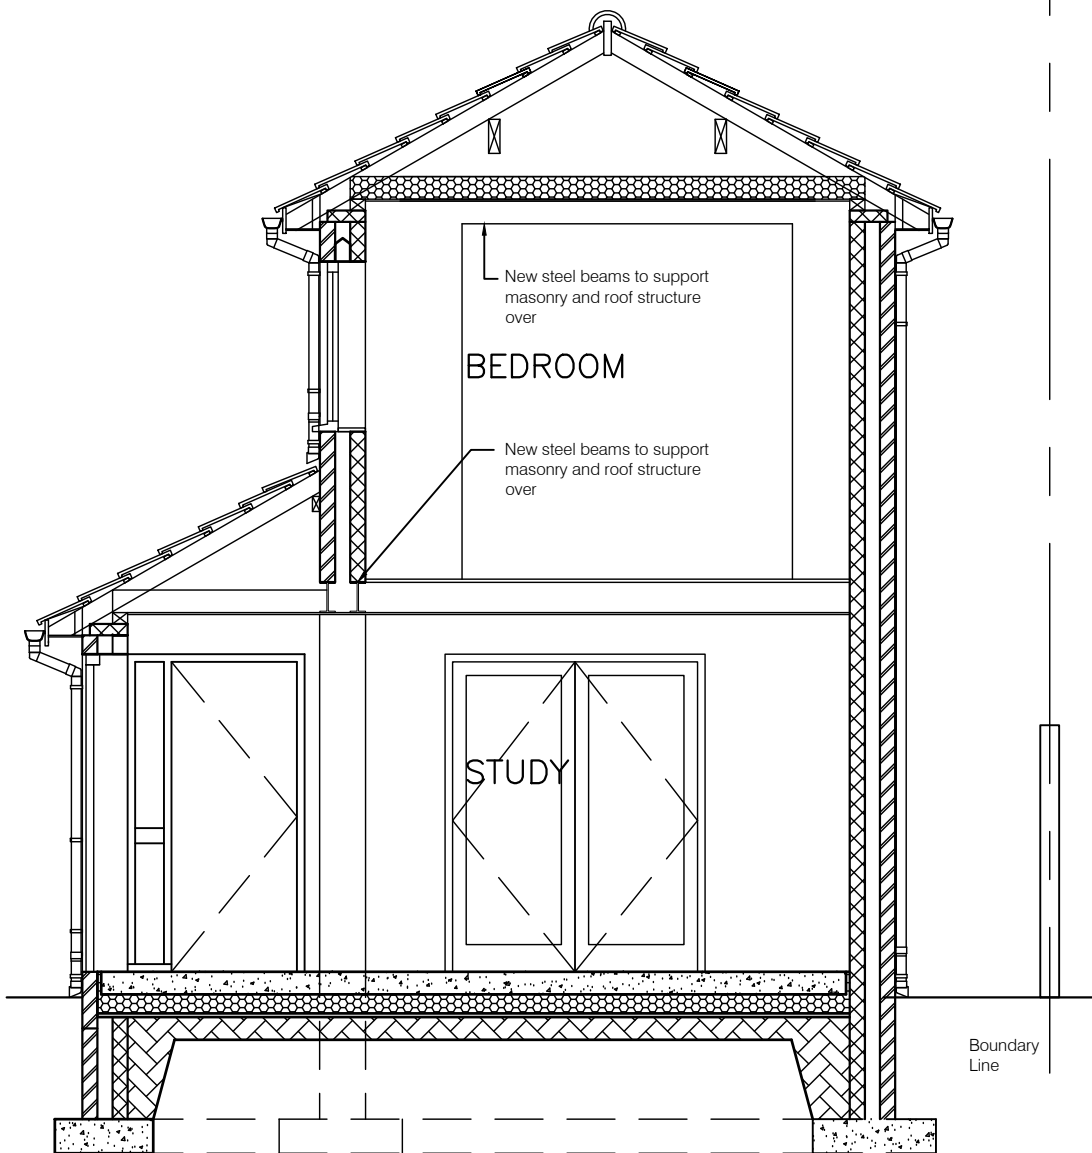

Section 1 - 1

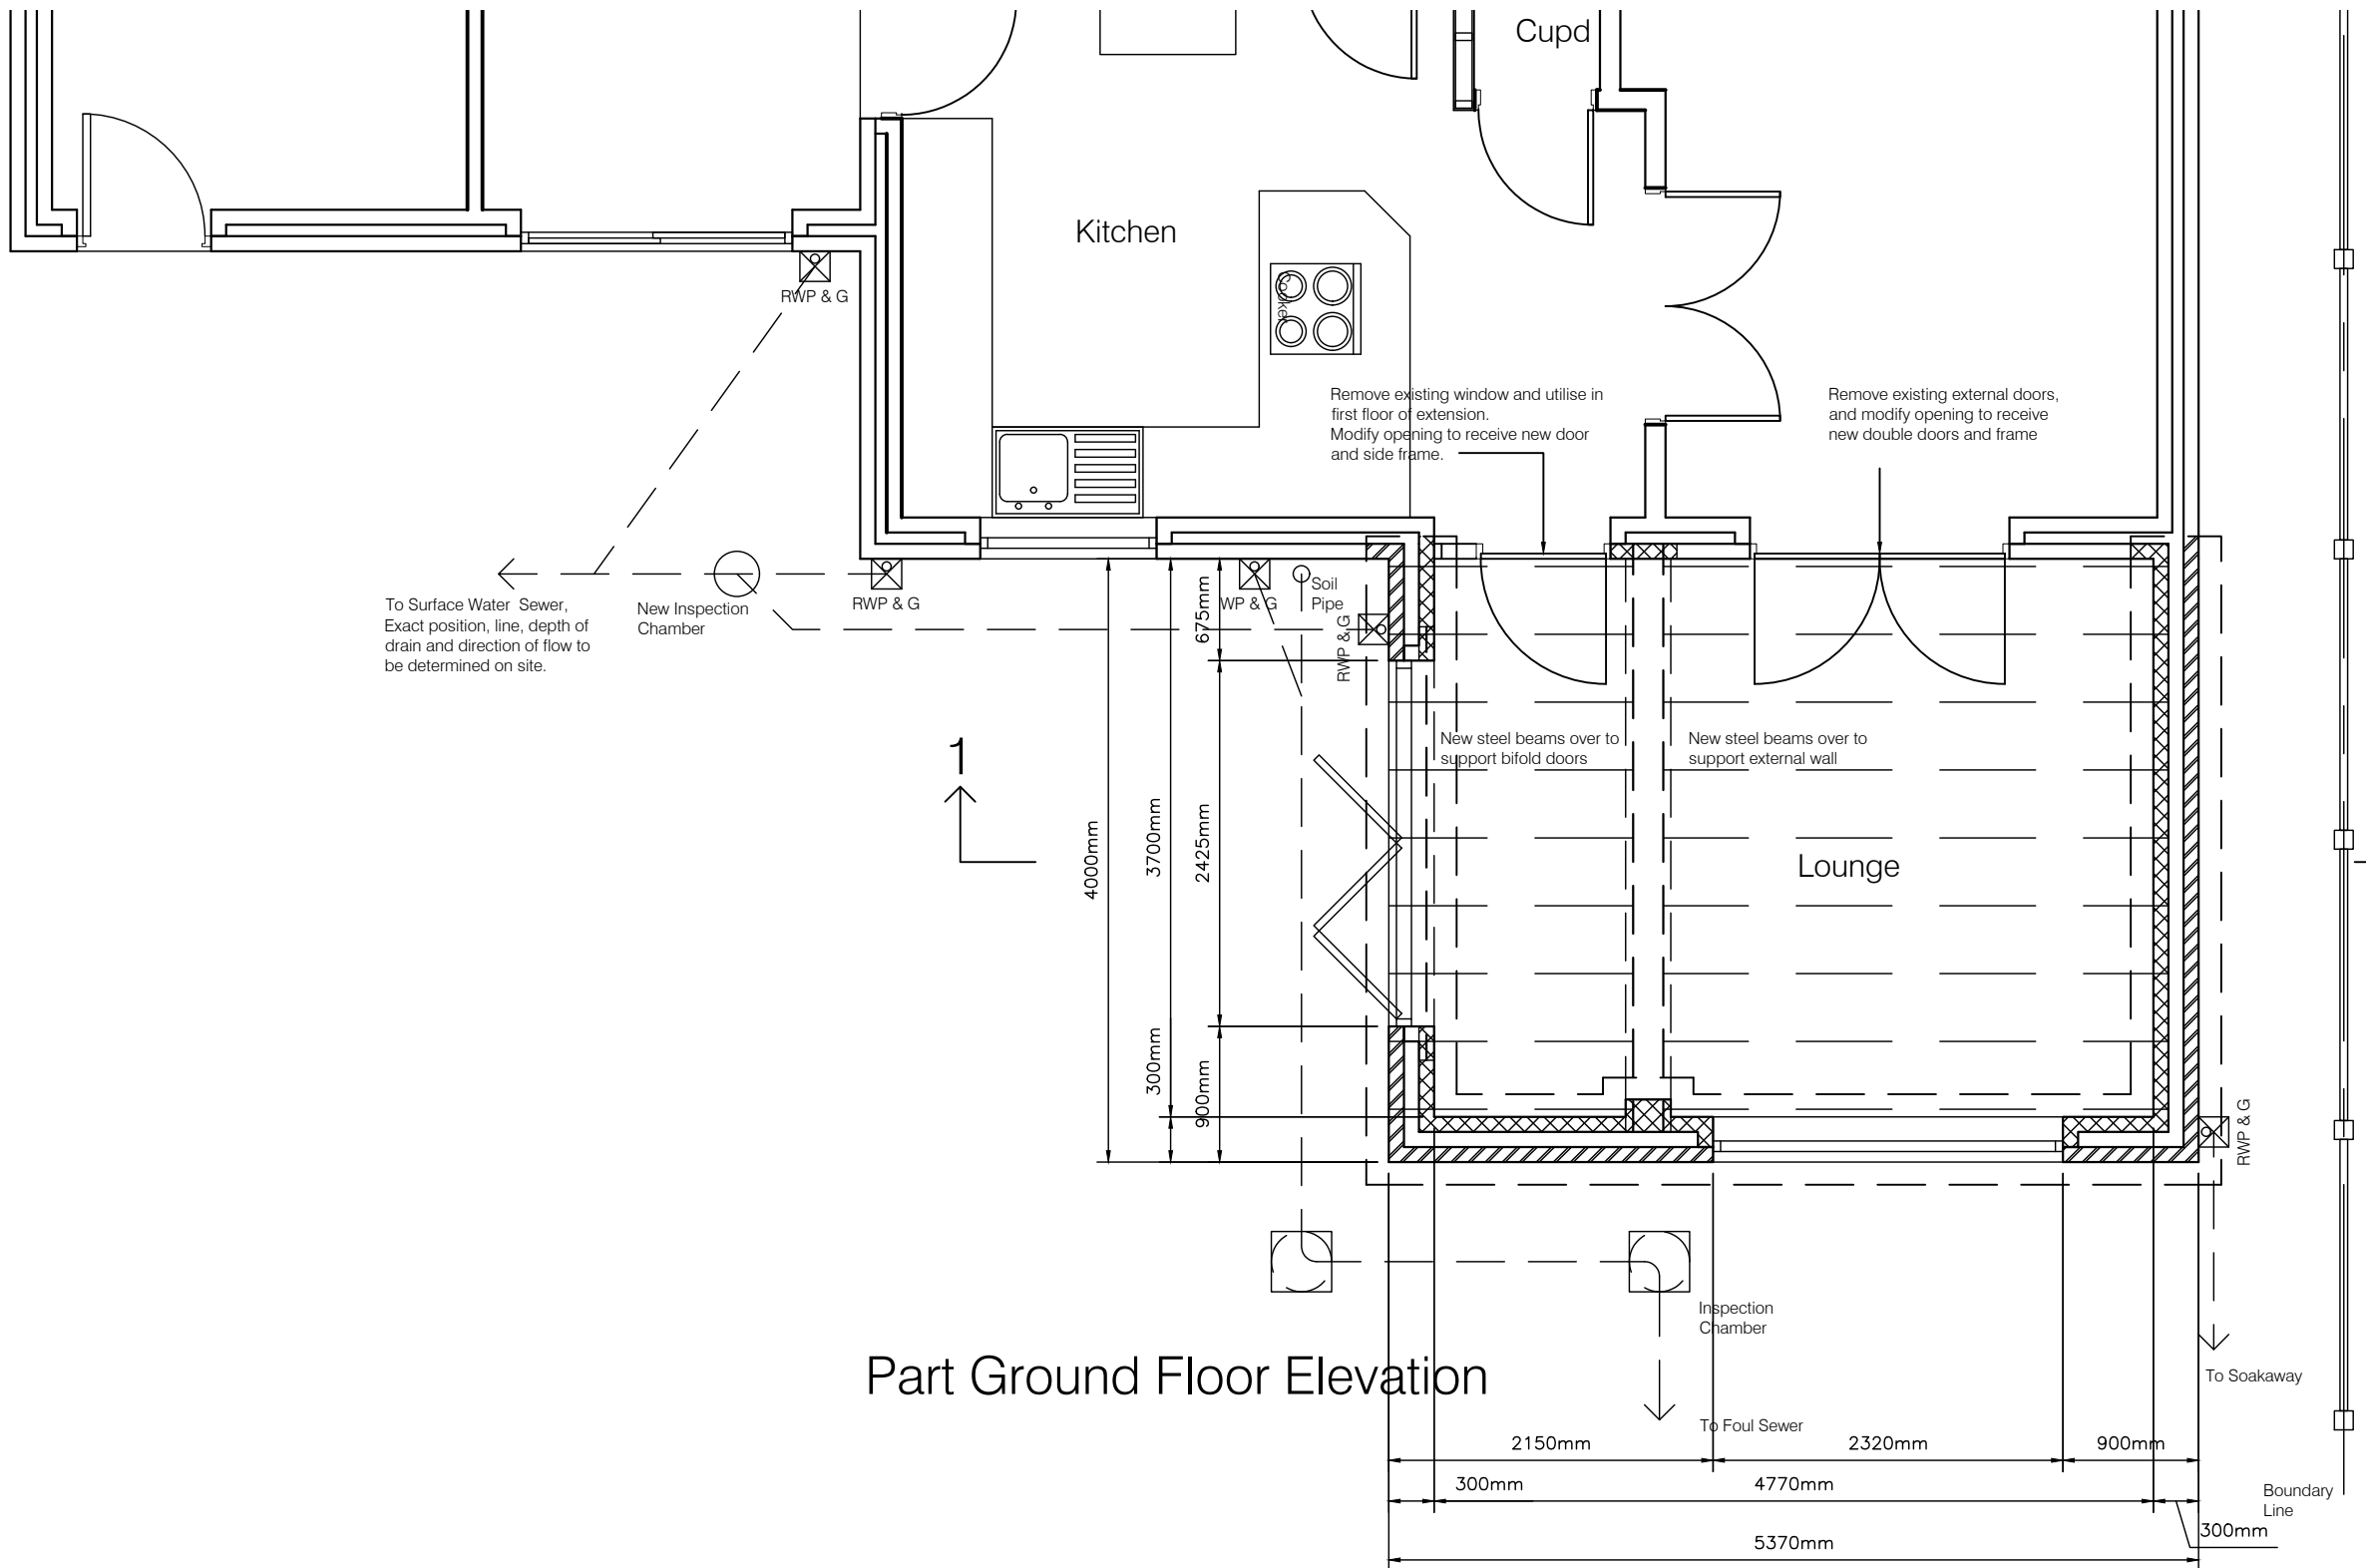

Part Ground Floor Elevation

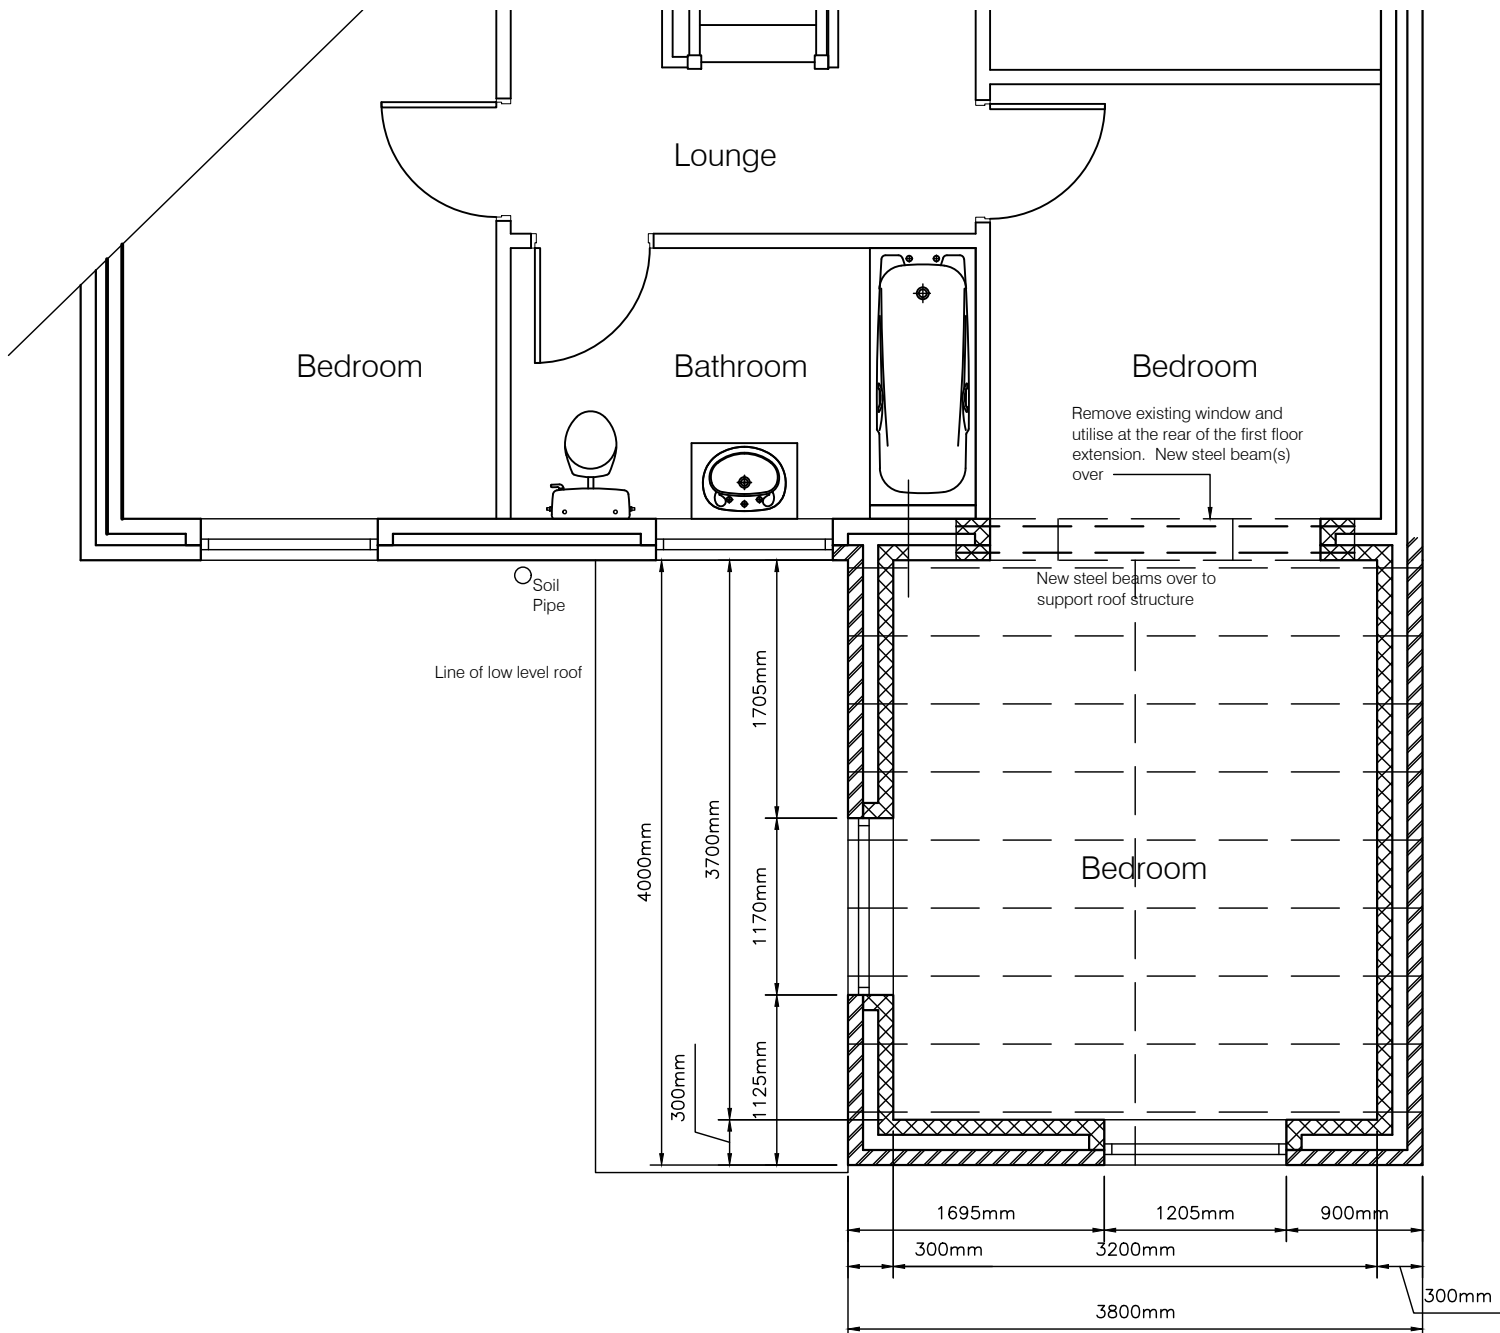


Part First Floor Elevation

Dimensions shown are to structural elements and not to finished surfaces.
Scale in Metres
1 0 1 2 3
Area of Extension = 30.90 sq.m

Rev.	Date	Amendments
B	25/10/2023	Ridge line of side extension amended to correct height.
A	03/10/2023	Amended as Client's email dated 03/10/2023

Location Plan Scale 1:1250
Scale (Metres)
10 0 10 20 30 40 50

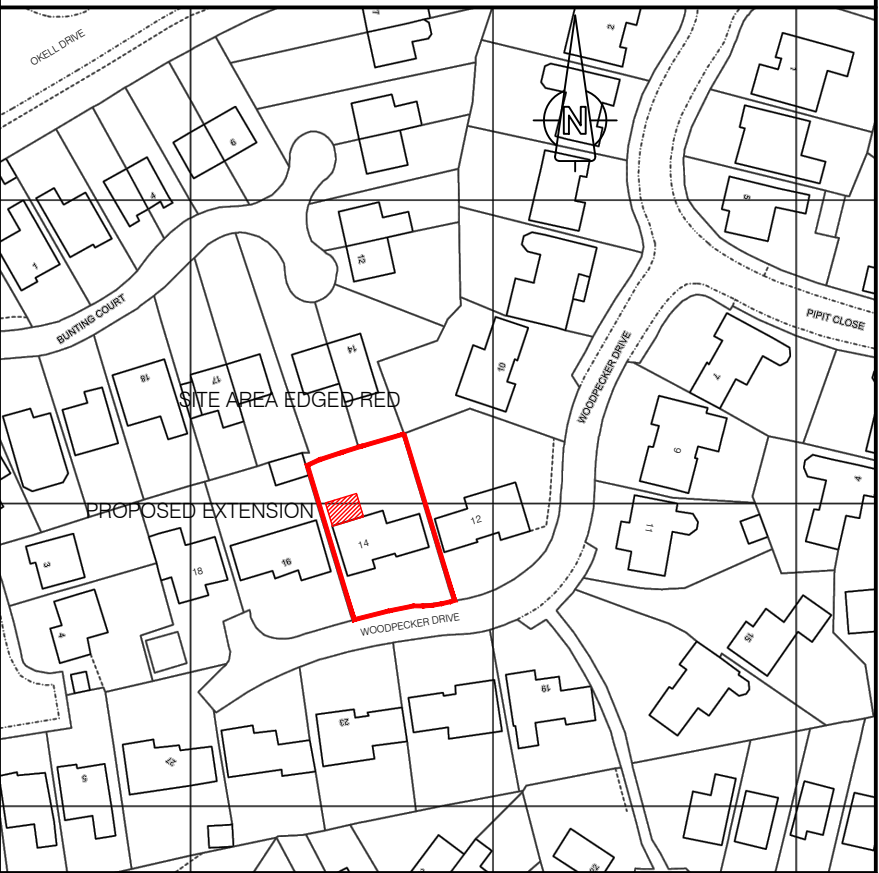

This drawing is subject to Copyright, and must not be used or copied in part, or in whole, without the express permission of the Agent.
Work to figured dimensions only.
All dimensions relating to the setting out of the works are to be checked on site by the Contractor prior to commencement of the works on site.
Any discrepancies on figured dimensions on these drawings, other information relating to the construction of the works must be referred to the Agent immediately.

JM Building Design and Planning
John McGee (MCIOB), Building Surveyor
Mobile: 07905 749941. Tele: 0151 525 1242.
Email: johnmcgee3@outlook.com

Address: 14 Woodpecker Drive
Halewood
Liverpool, L26 7XU

Drawing Title: Planning Drawing

Dwg No: 02
Scale: 1:50 @ A0
Revision: B
Date: 03/10/2023