




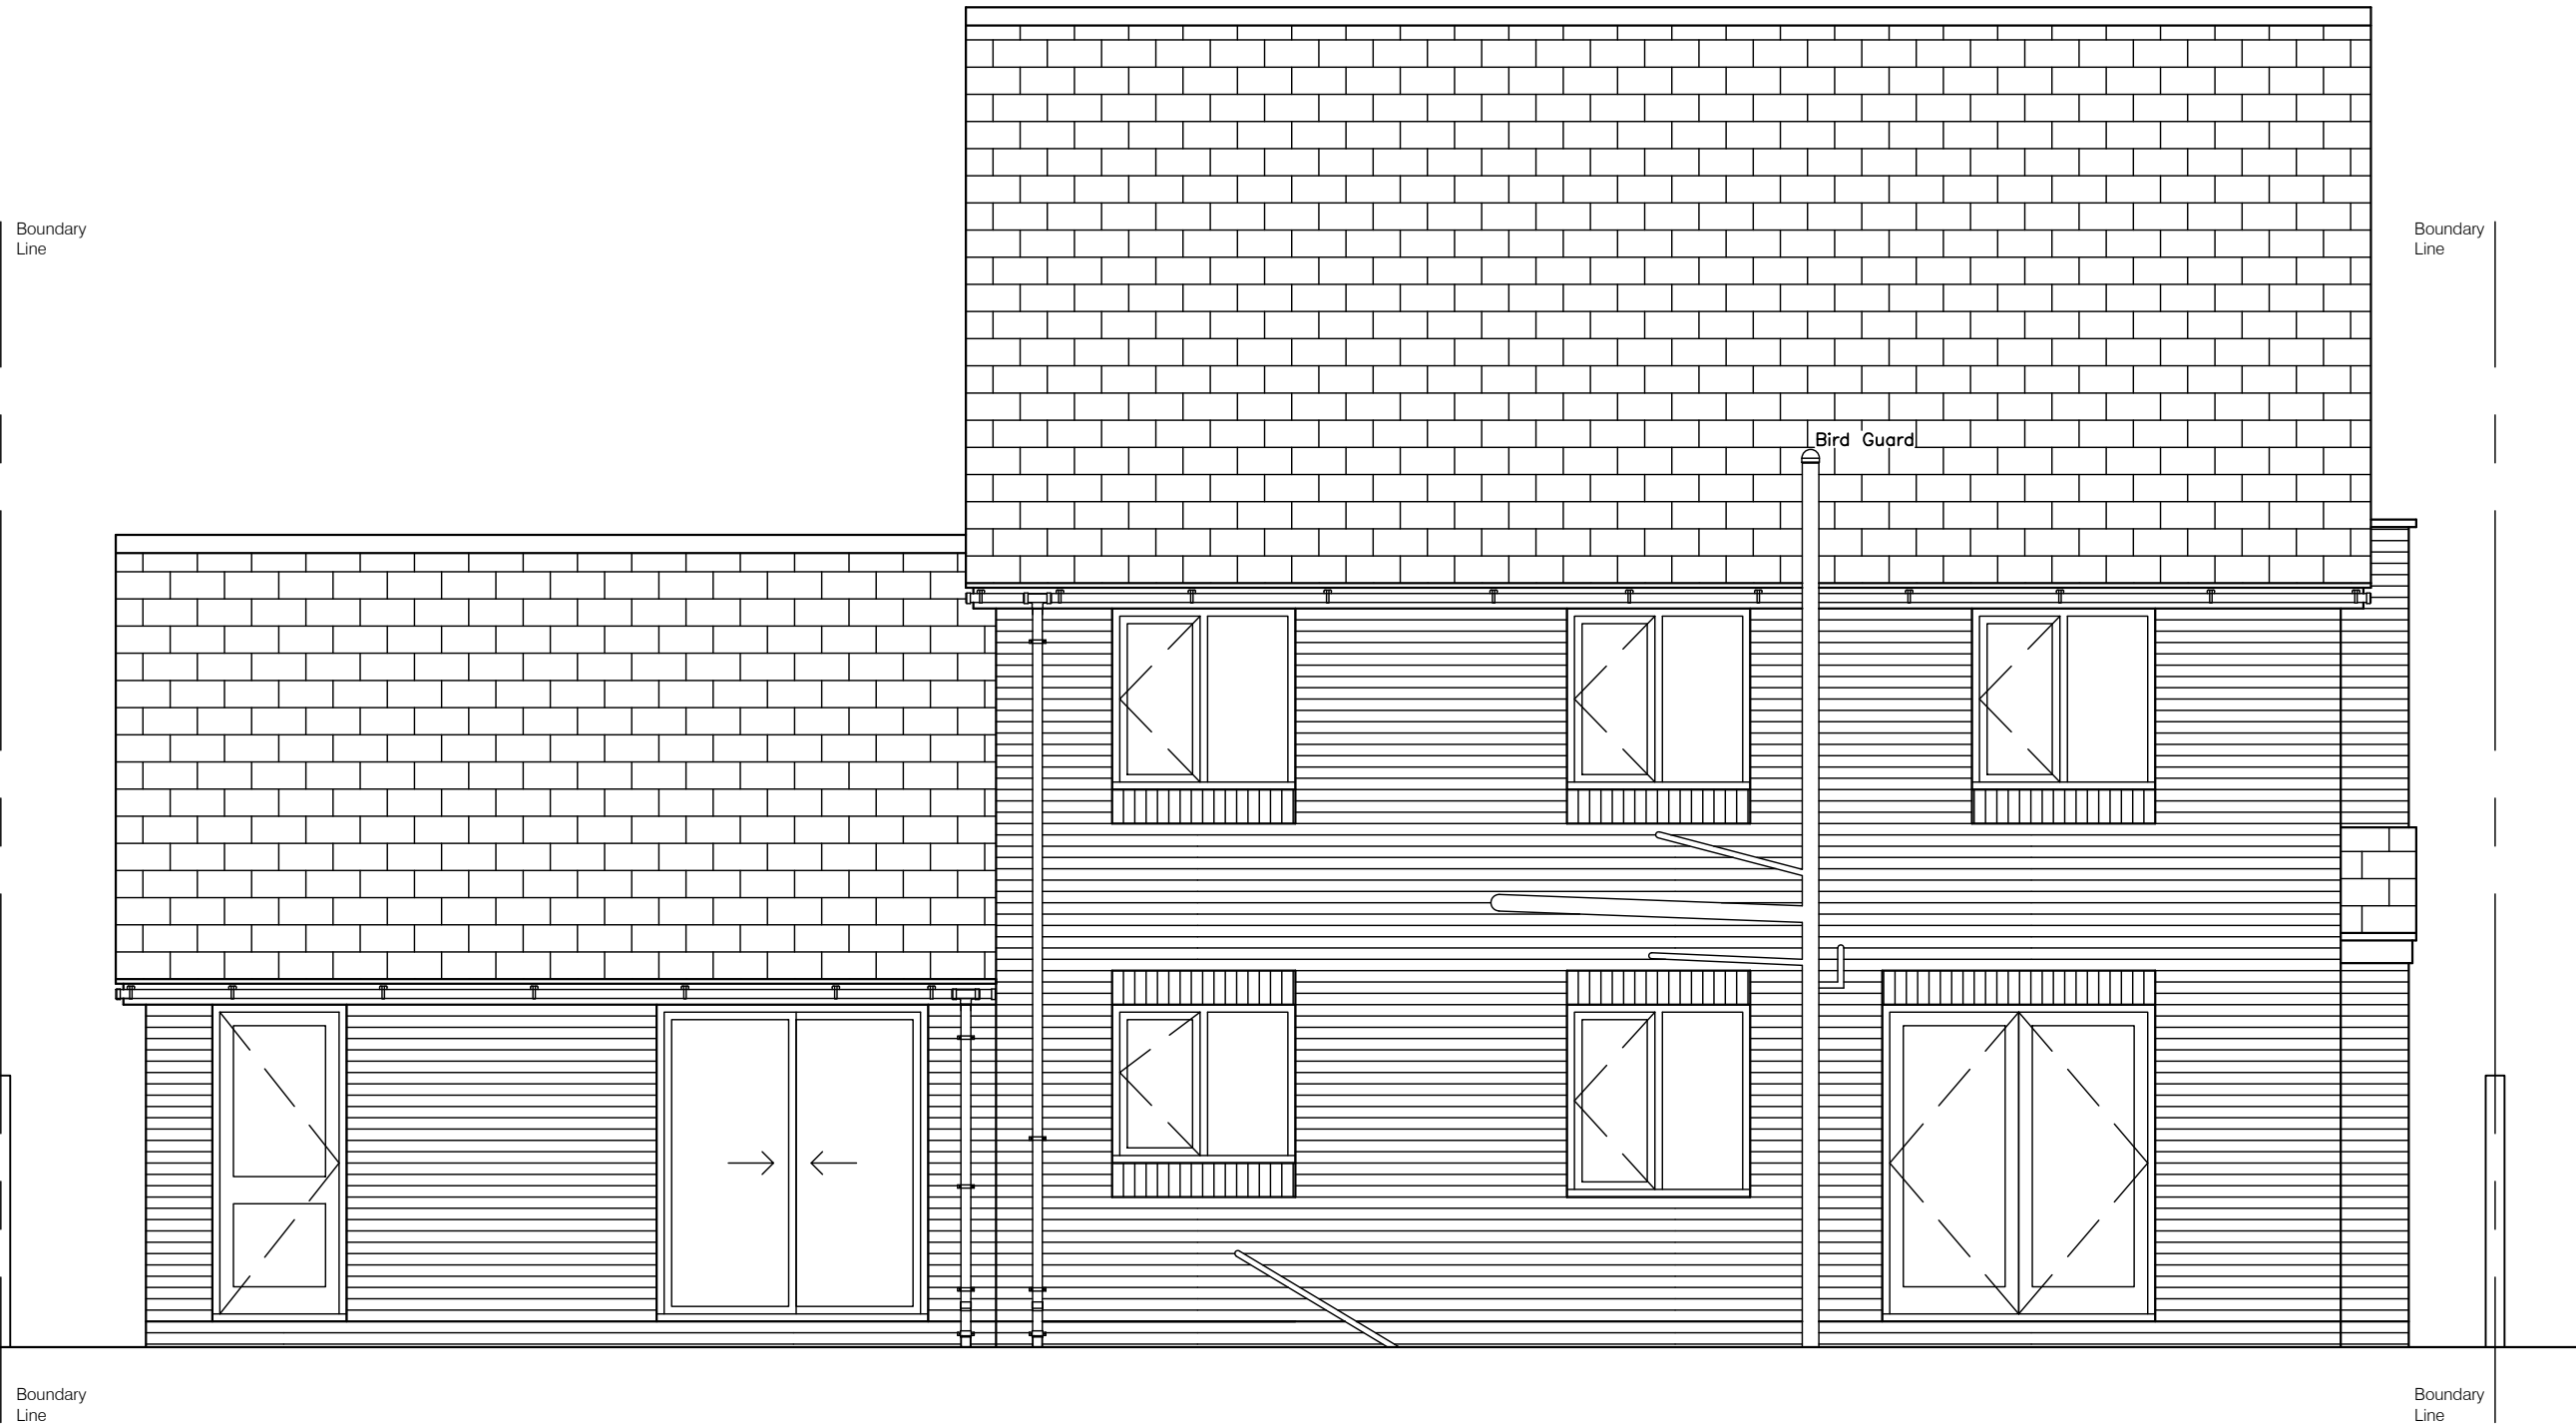


Rear Elevation

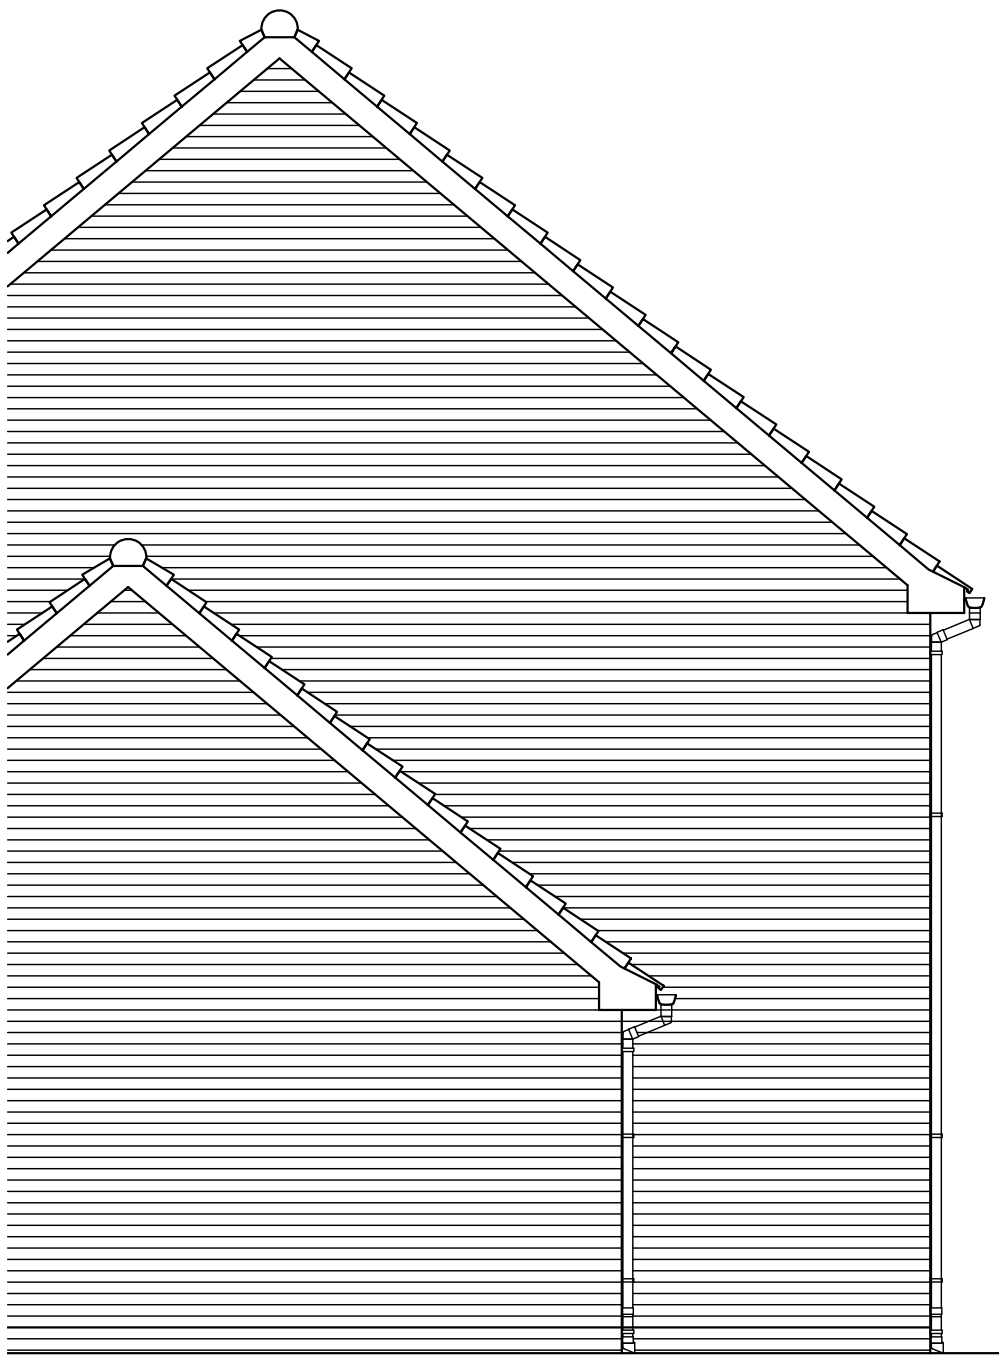


Side Elevation from  
12 Woodpecker Drive

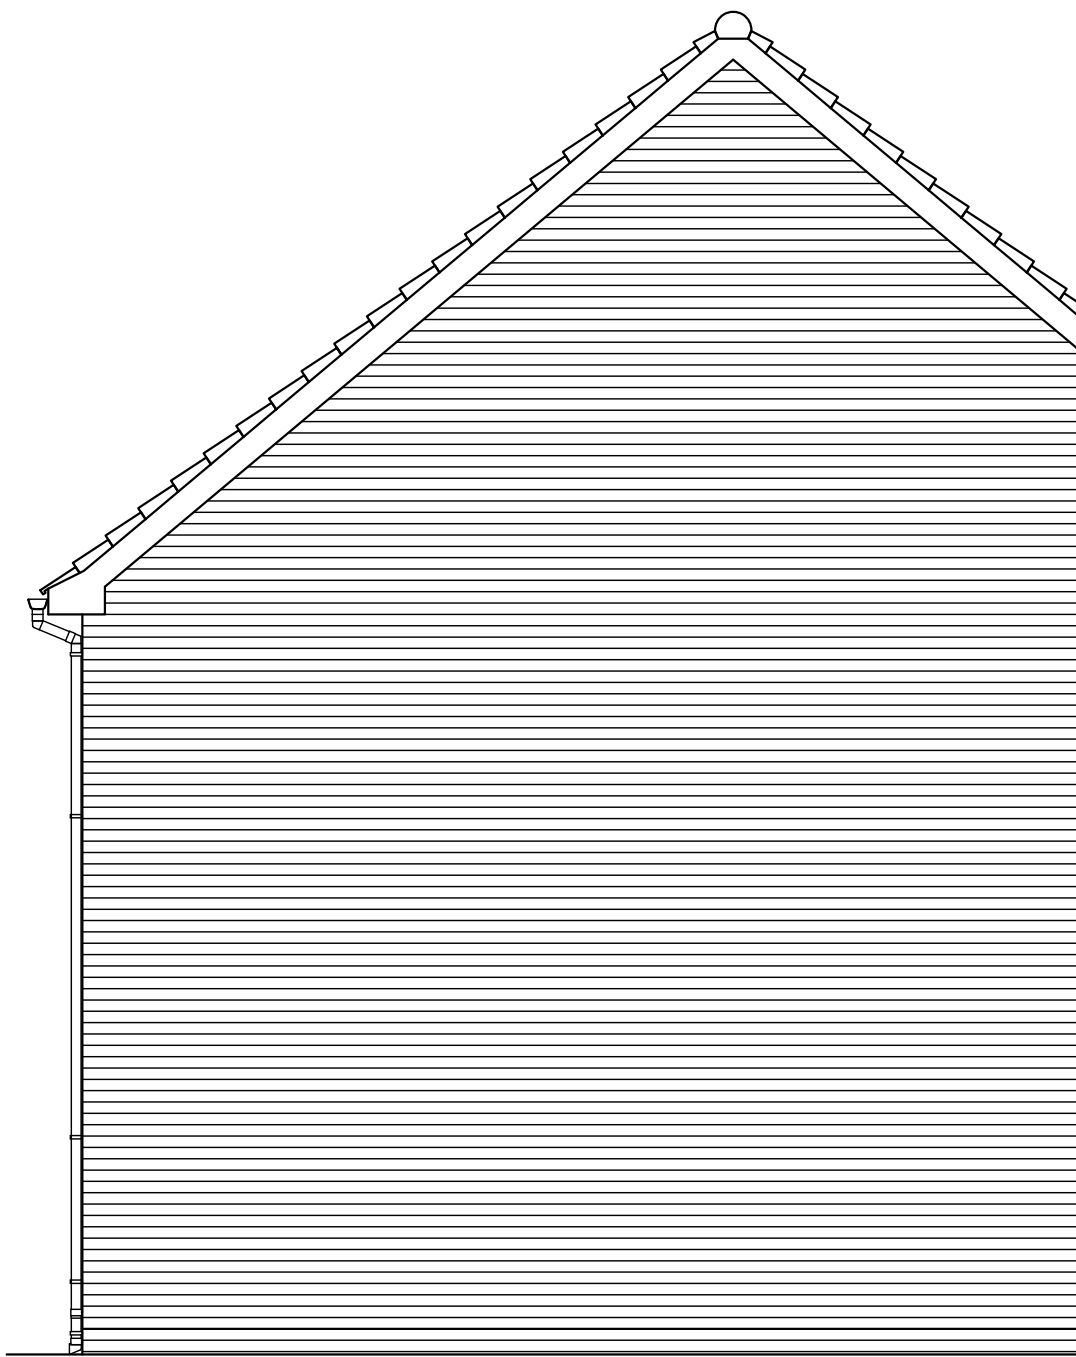


Side Elevation from  
16 Woodpecker Drive

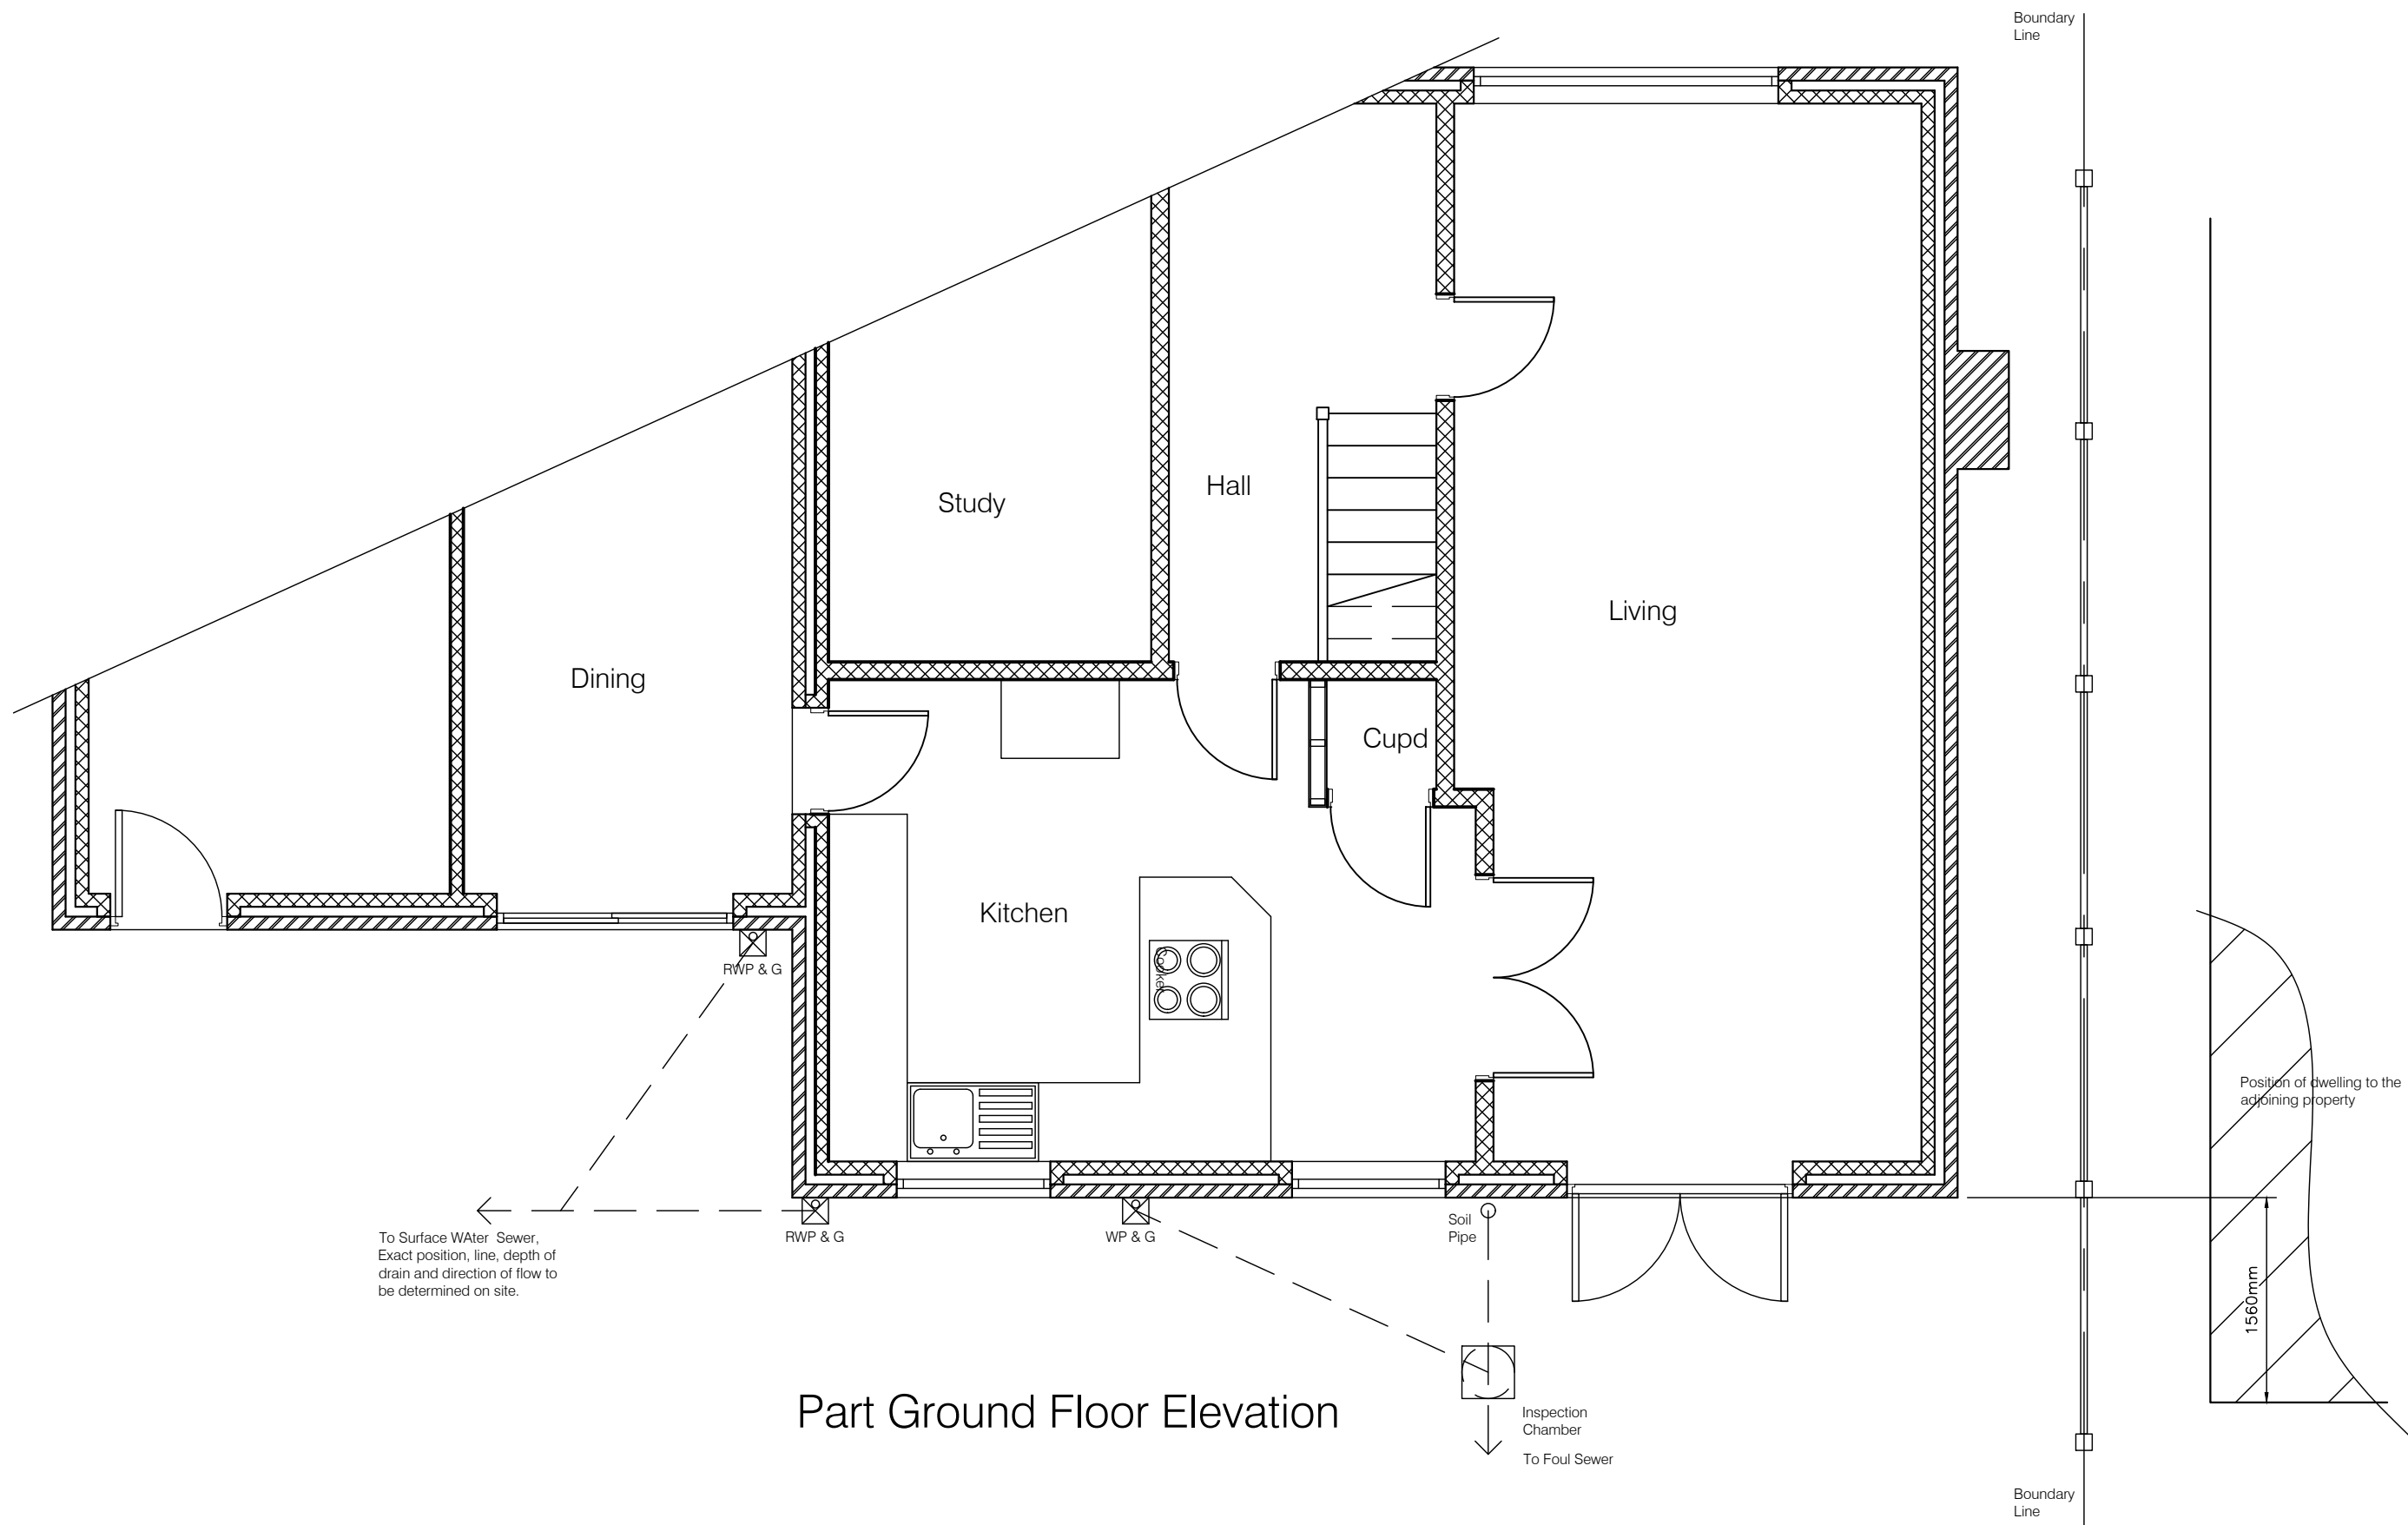



Part Ground Floor Elevation

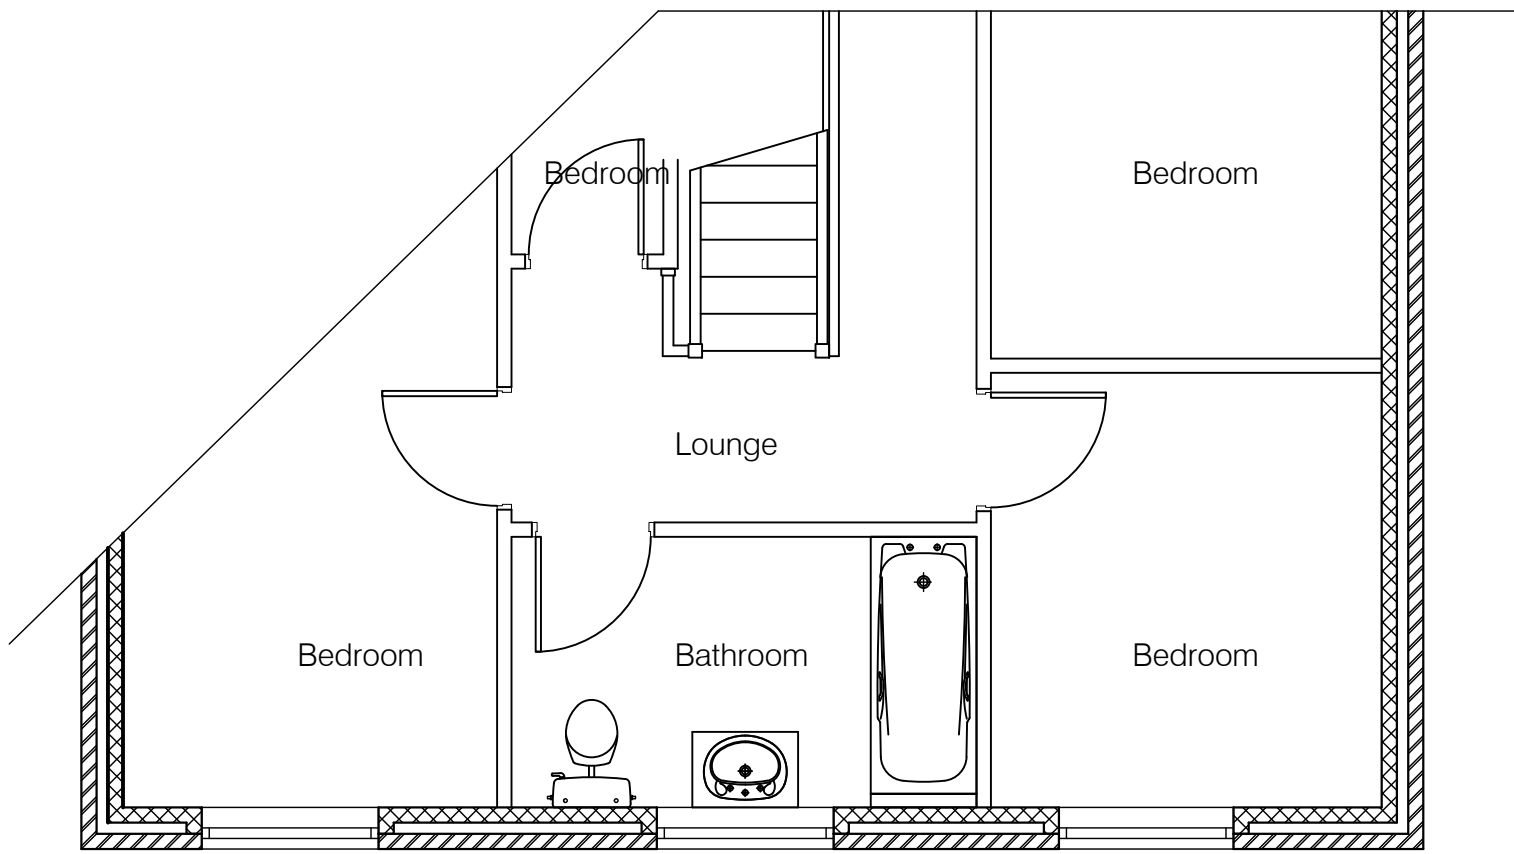

Part First Floor Elevation

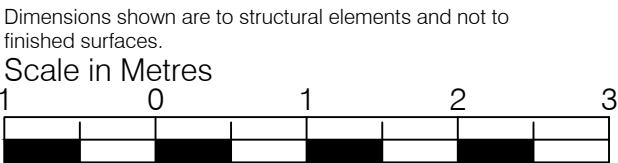

|      |            |                                                         |
|------|------------|---------------------------------------------------------|
| A    | 25/10/2023 | Ridge line of side extension amended to correct height. |
| Rev. | Date       | Amendments                                              |

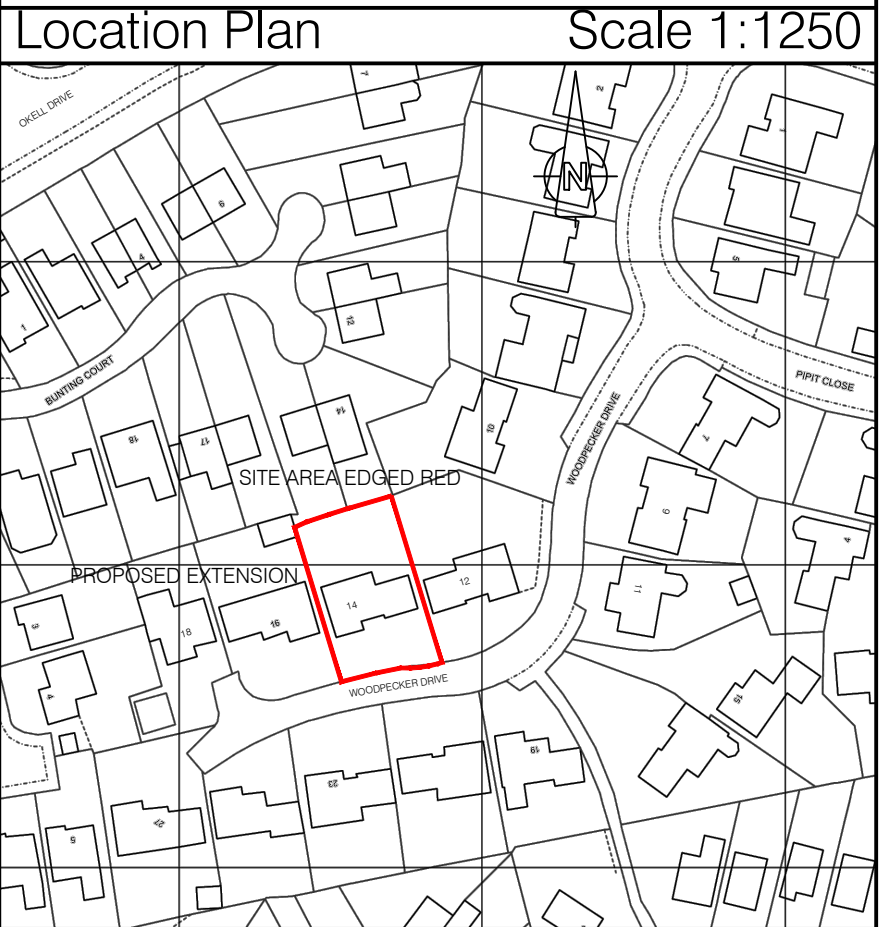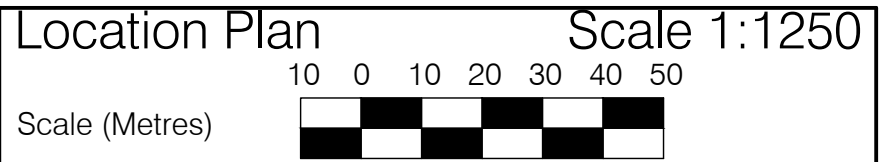

**©** This drawing is subject to Copyright, and must not be used or copied in part, or in whole, without the express permission of the Agent.  
Work to figured dimensions only.  
All dimensions relating to the setting out of the works are to be checked on site by the Contractor prior to commencement of the works on site.  
Any discrepancies on figured dimensions on these drawings, other information relating to the construction of the works must be referred to the Agent immediately.

|                                            |                                                       |
|--------------------------------------------|-------------------------------------------------------|
| JM Building Design and Planning            |                                                       |
| John McGee (MCIOB). Building Surveyor      |                                                       |
| Mobile: 07905 749941. Tele: 0151 525 1242. |                                                       |
| Email: johnmcgee3@outlook.com              |                                                       |
| Address:                                   | 14 Woodpecker Drive<br>Halewood<br>Liverpool, L26 7XU |
| Drawing Title:                             | Existing plans and elevations                         |
| Dwg No: 01                                 | Revision: A                                           |
| Scale: 1:50 @ A1                           | Date: 01/10/2023                                      |