

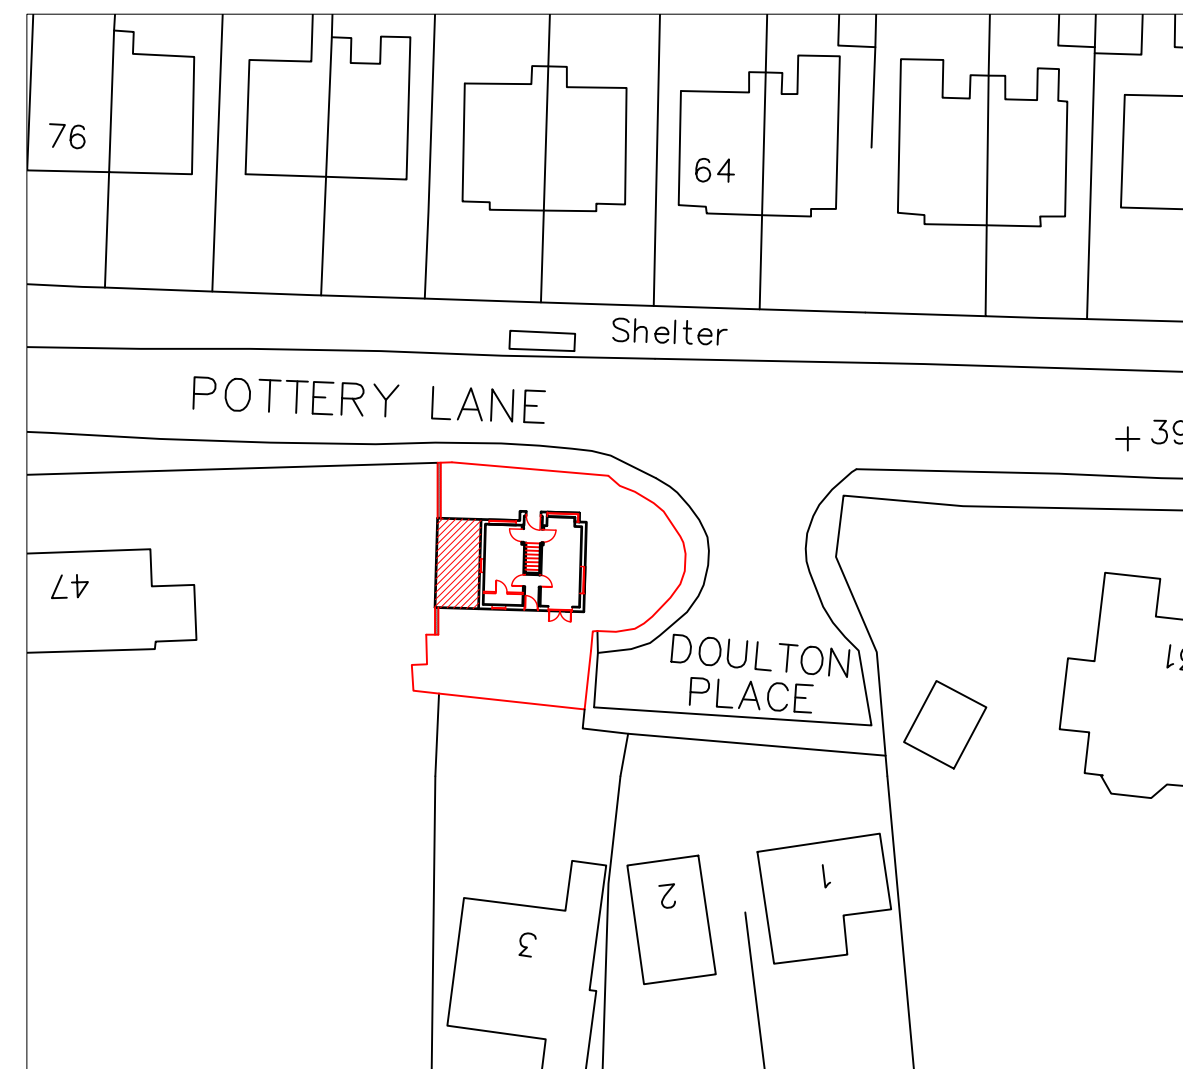


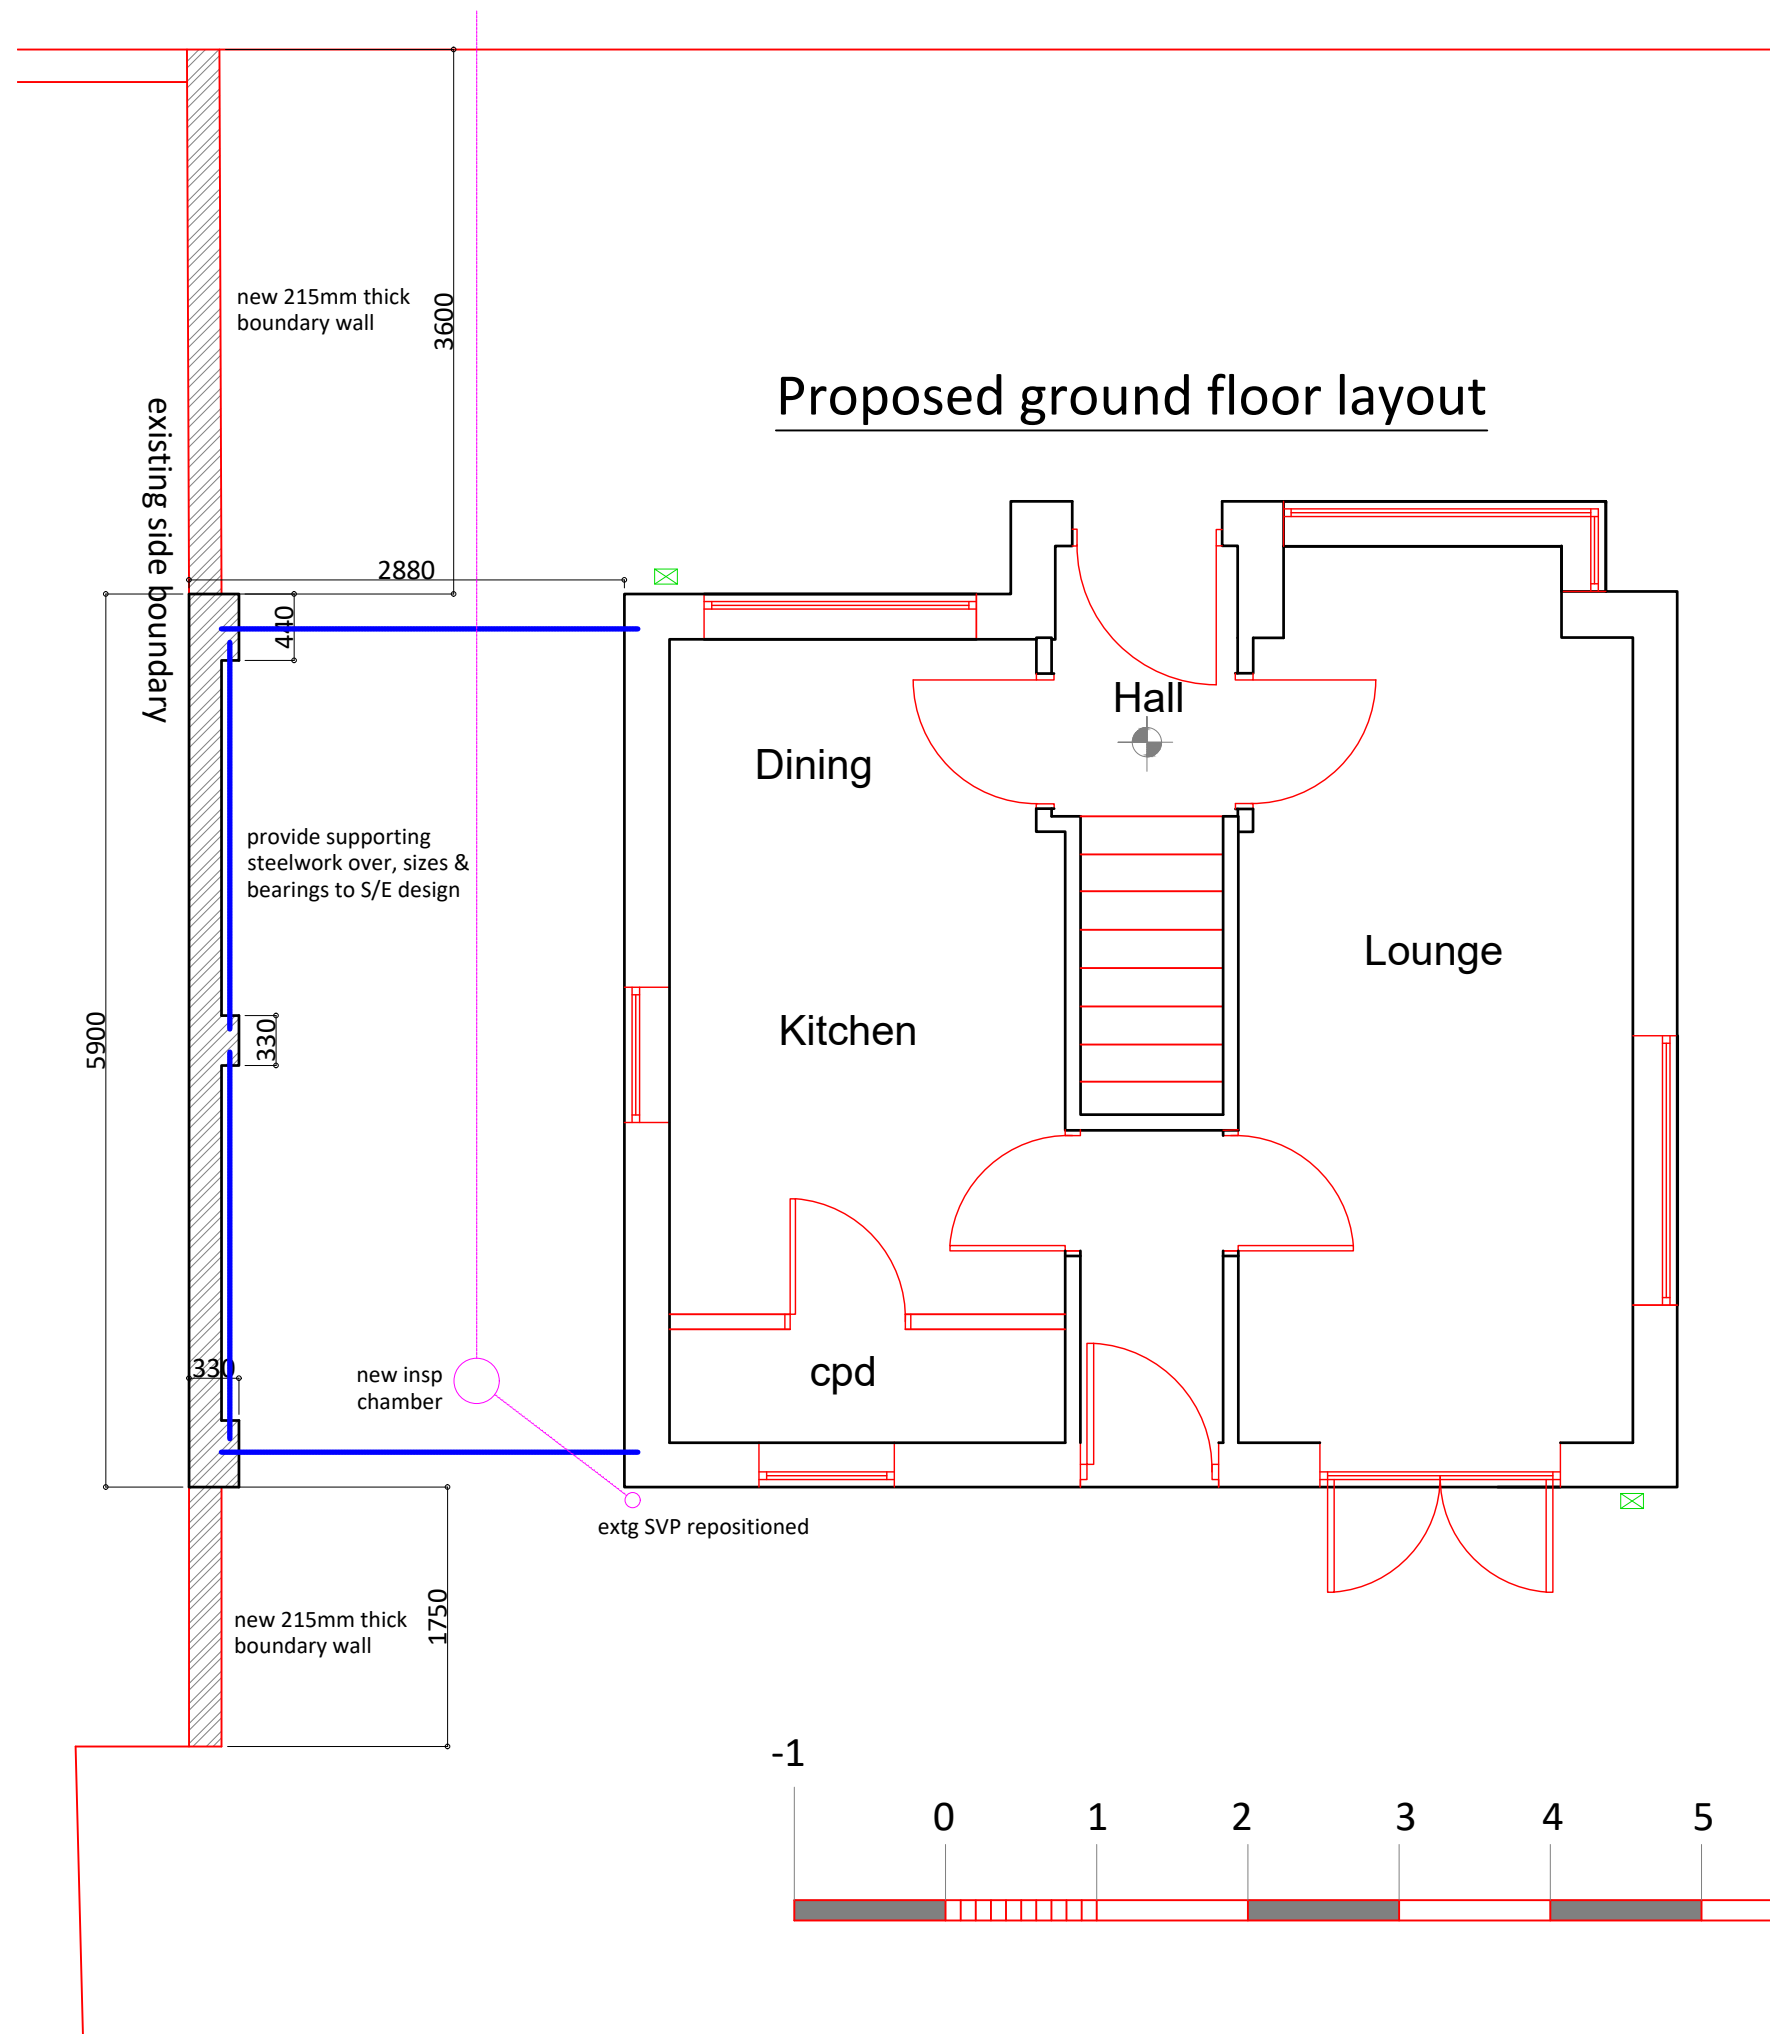

Site Plan : 1:500

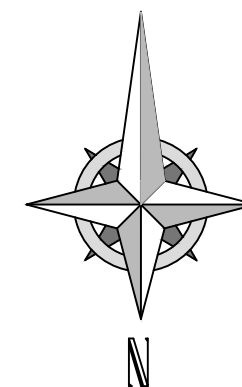

REV:	DESCRIPTION:	BY:	DATE:
STATUS: Planning & building regs			
CLIENT: Mrs Julie Gee			
PLAN TITLE: Proposed ground floor layout and proposed site plan.			
SITE: 41 Pottery Lane, Whiston, Knowsley			
TITLE: Construct new 1st floor side extension with undercroft to ground floor & internal alts.			
SCALE AT A3: 1:50 & 1:500	DATE: July 23	DRAWN:	CHECKED:
PROJECT NO:	DRAWING NO: 02/07/41	REVISION:	