




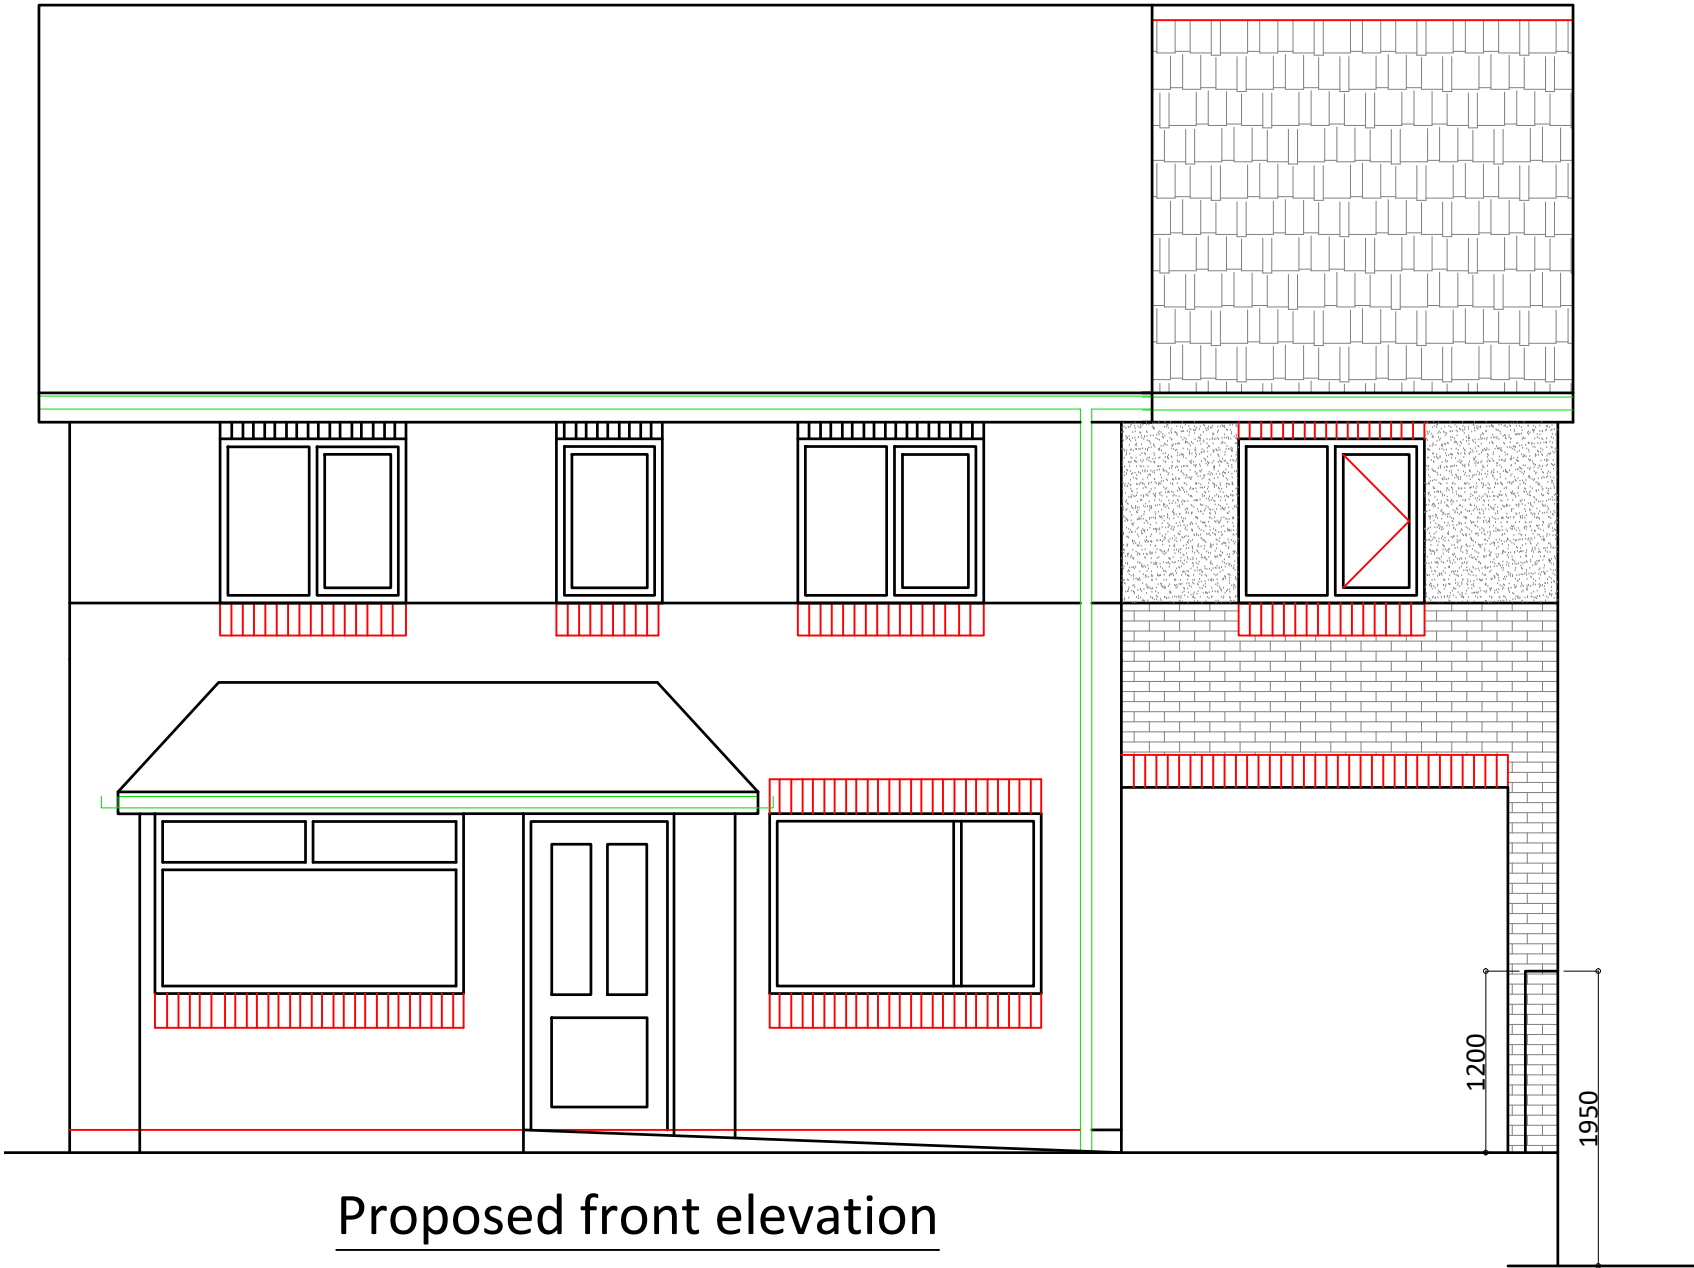

Proposed front elevation

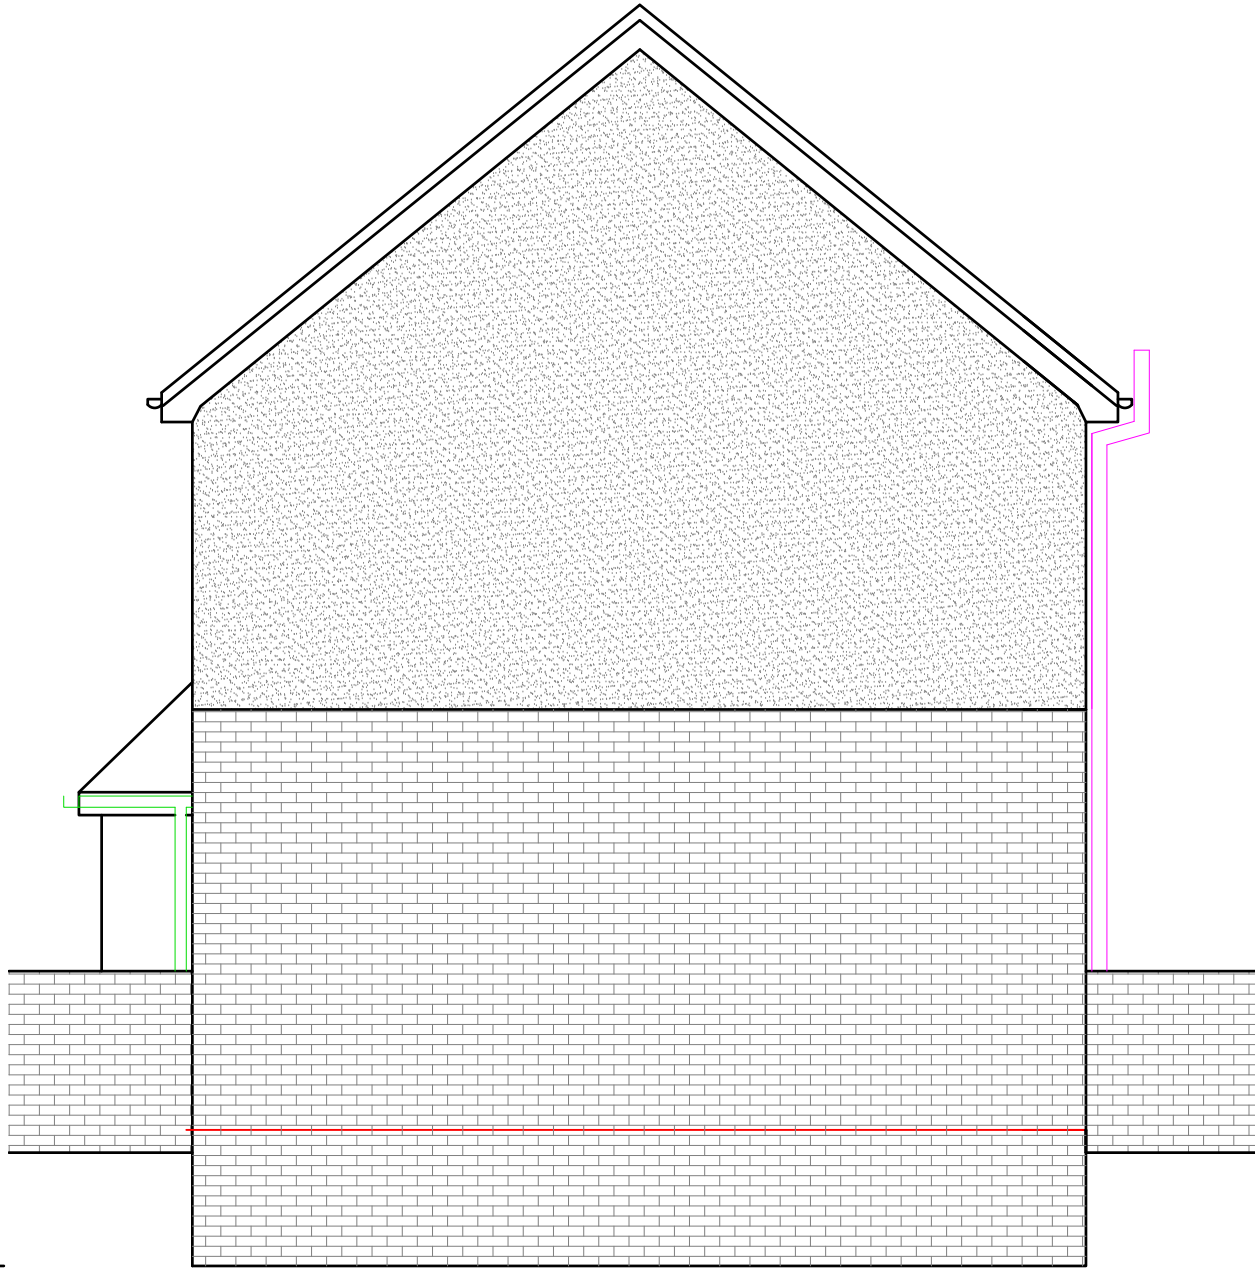

Proposed side elevation

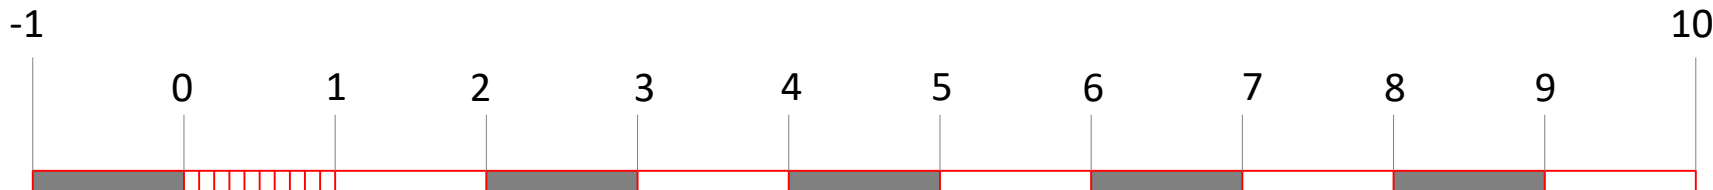

REV:	DESCRIPTION:	BY:	DATE:
STATUS:		Planning & building regs	
CLIENT:			
Mrs Julie Gee			
PLAN TITLE:			
Proposed front and side elevation.			
SITE:			
41 Pottery Lane, Whiston, Knowsley			
TITLE:			
Construct new 1st floor side extension with undercroft to ground floor & internal alts.			
SCALE AT A3:	DATE:	DRAWN:	CHECKED:
1:50	July 23		
PROJECT NO:	DRAWING NO:	REVISION:	
	04/07/41		