




Notes:




SIDE ELEVATION - ramp detail
Scale 1:100

 


SIDE ELEVATION - pergola detail
Scale 1:100

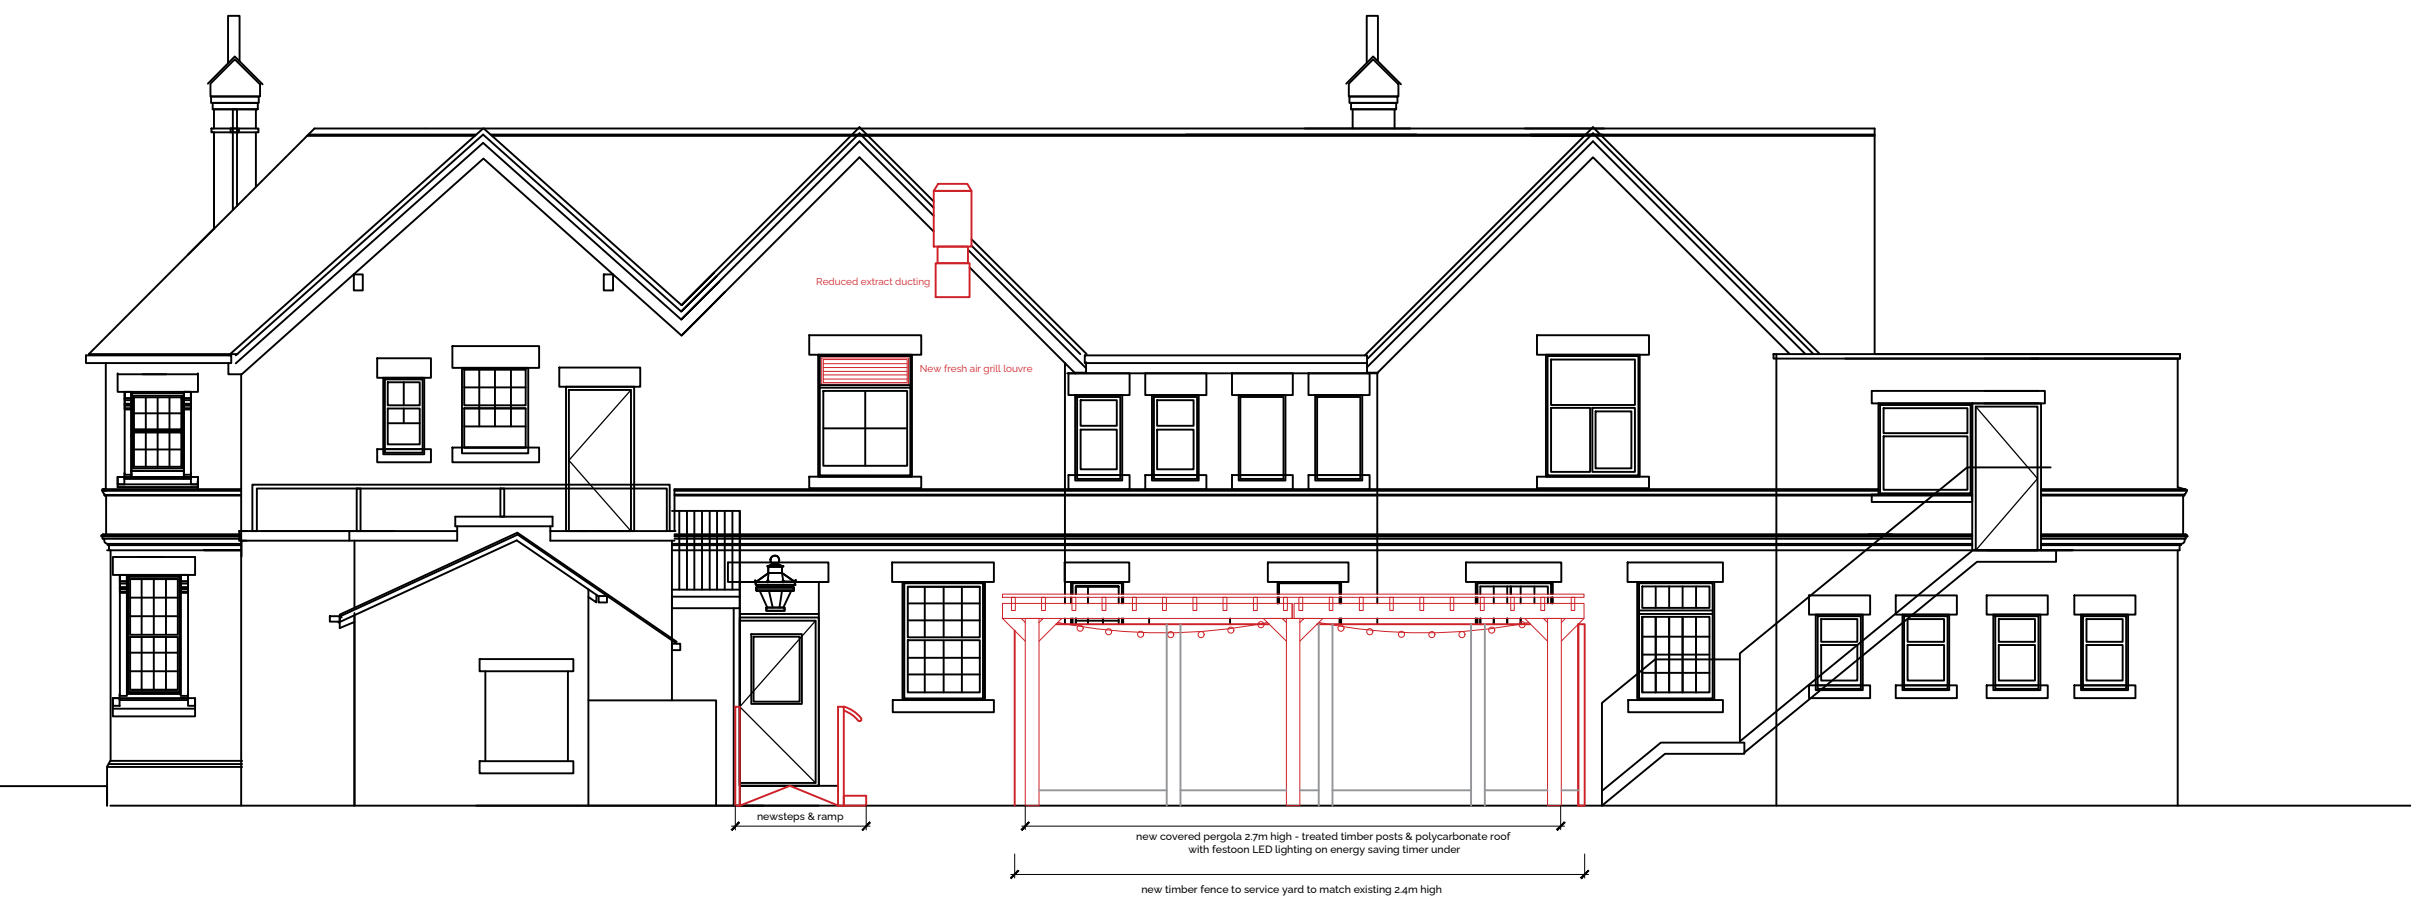 


REAR ELEVATION
Scale 1:100

 

FRONT ELEVATION - no changes
Scale 1:100

 


FRONT ELEVATION - no changes
Scale 1:100

 

A handrail updated 01.08.24

Revision Description Date

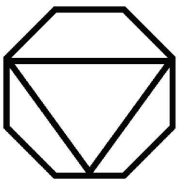

DV8 DESIGNS
ARCHITECTURE+INTERIORS

PROPOSED

NOTE: DO NOT SCALE FROM THIS DRAWING. ALL DIMENSIONS TO BE CHECKED ON SITE TO BE READ IN CONJUNCTION WITH ALL RELEVANT CONSULTANTS DOCUMENTATION

SCALE 0 1 2 3 4 5 6 7 8 9 10
1:100

Client: GREENE KING

Project No. 2302 Project: DERBY ARMS KNOWLSEY

Drawing No. 204 Drawing Title: PROPOSED ELEVATIONS

Revision: A Scale: 1:100 @ A1 Date: 22/05/24 Drawn by: SG