


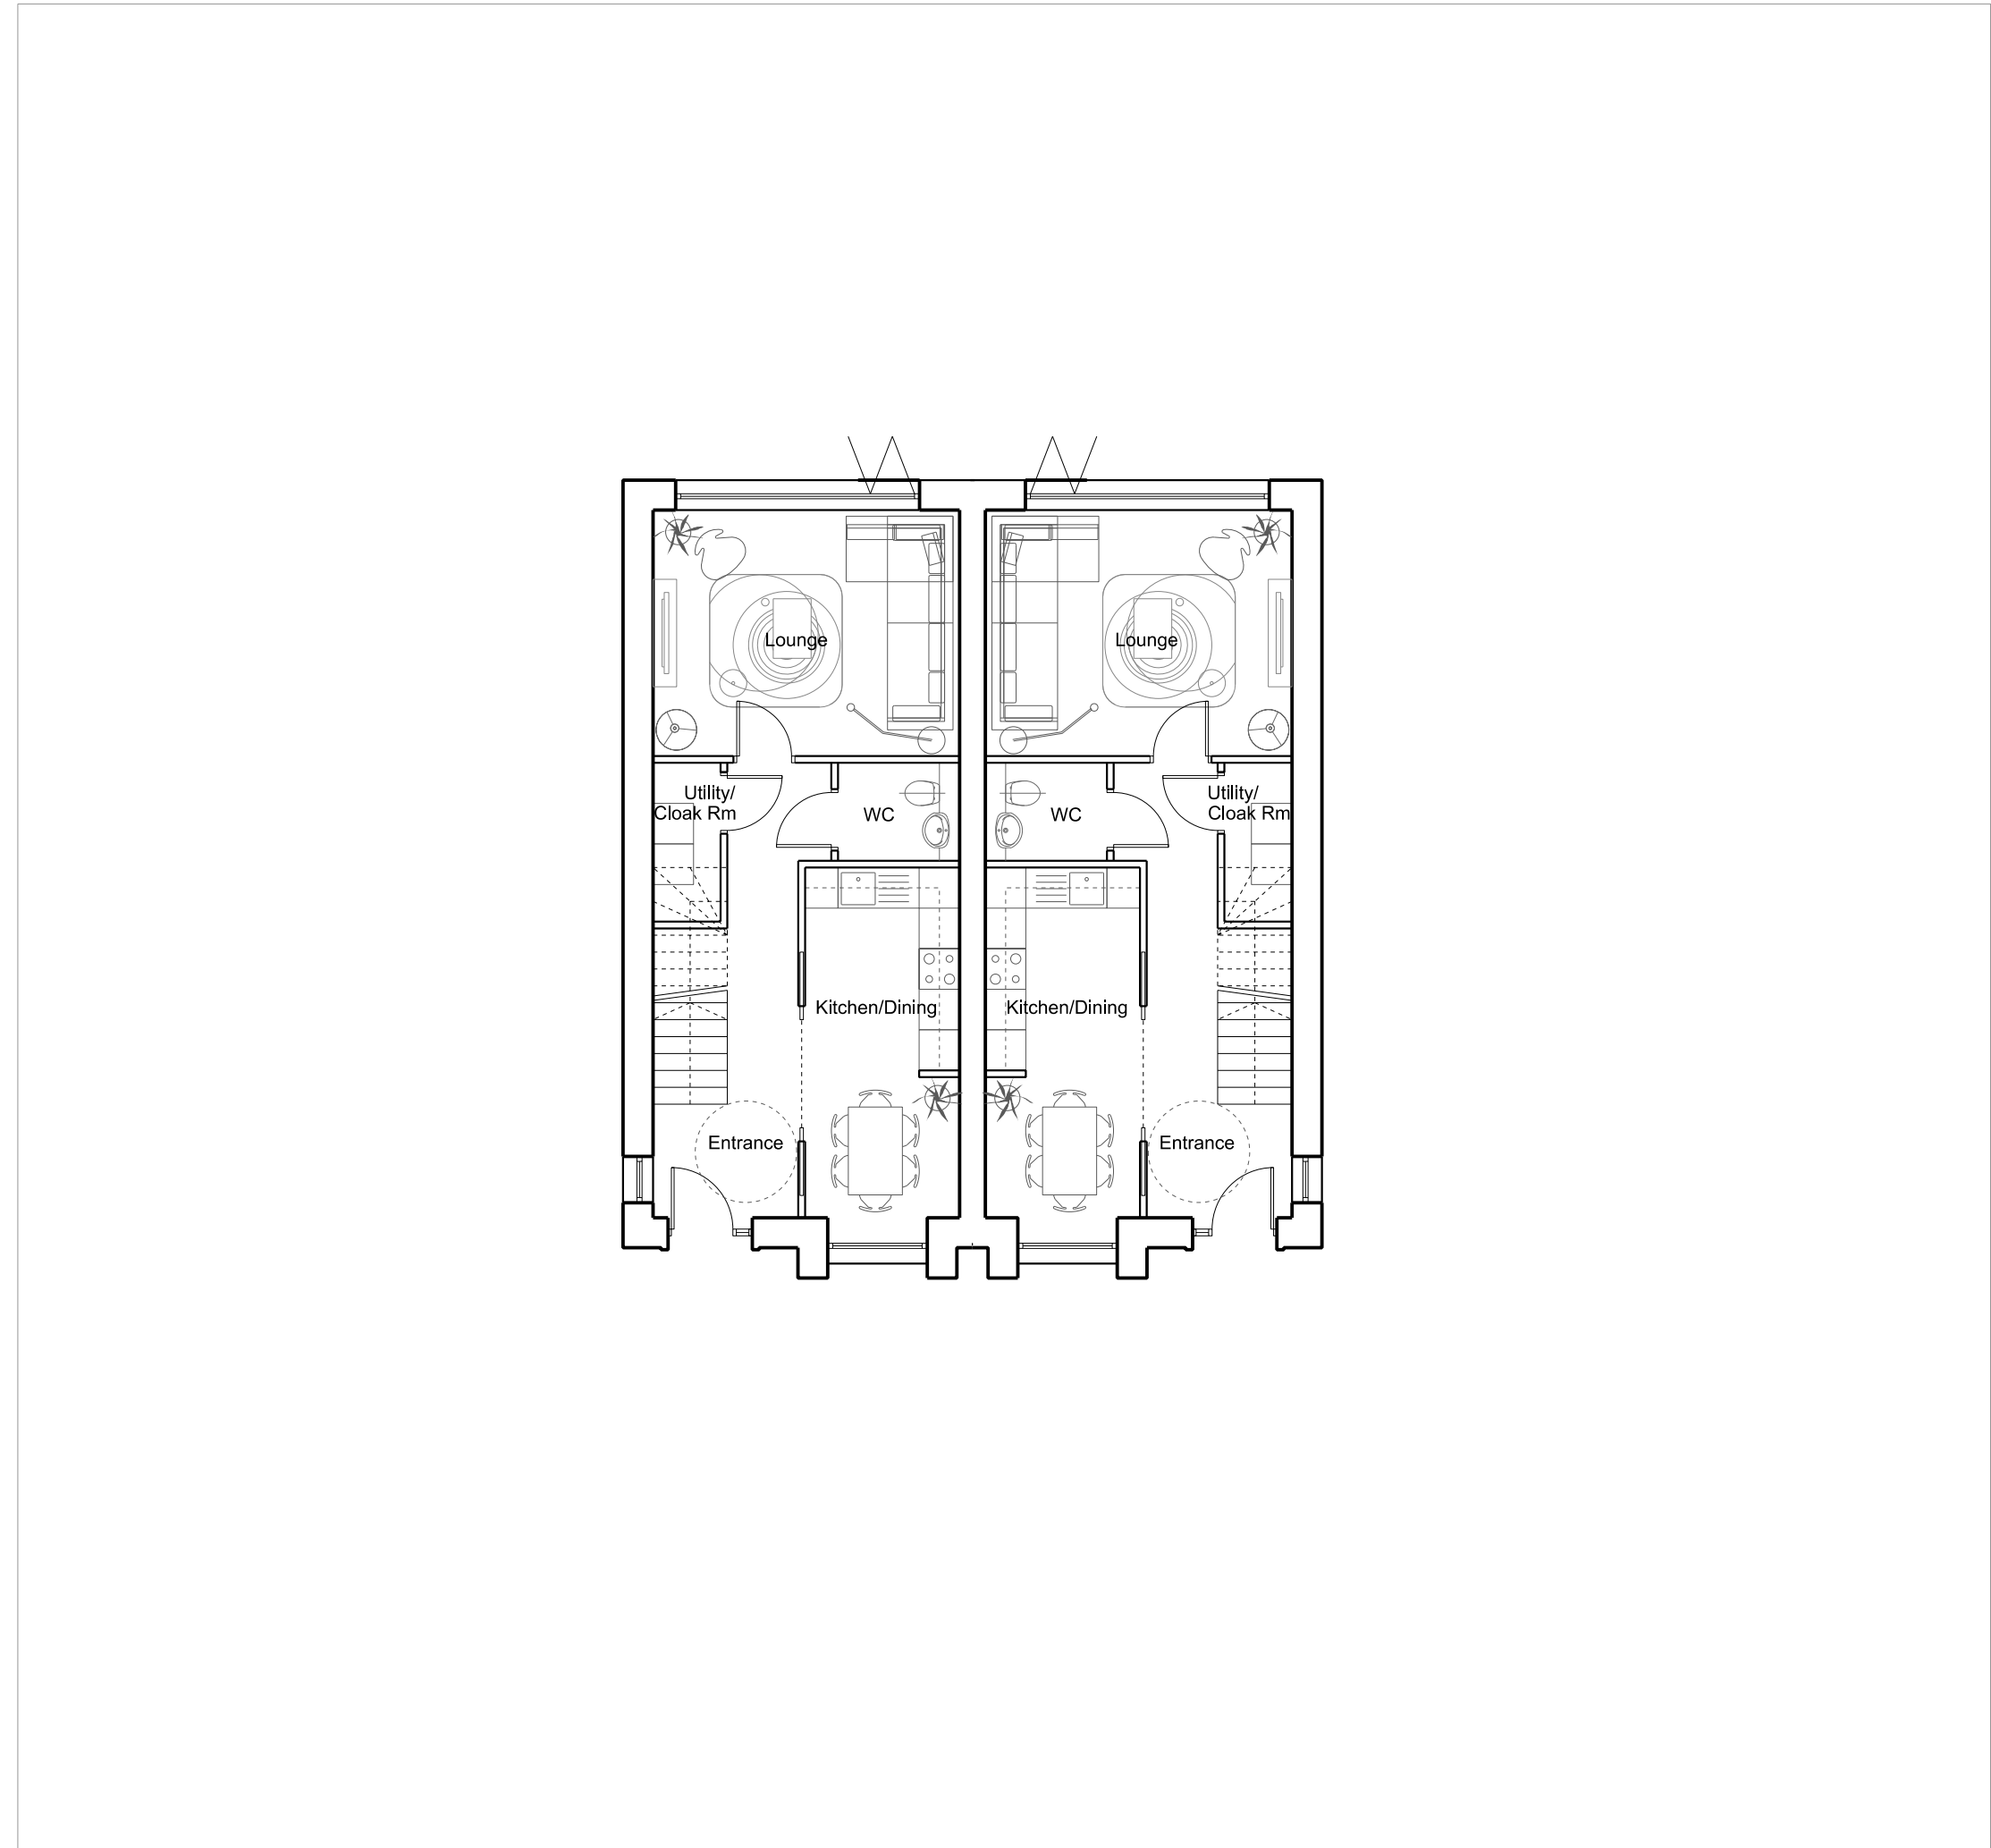

Notes

This document is © Falconer Chester Hall Limited.
All drawing measurements shall not be obtained by scaling. Any discrepancies on this document to be immediately reported to the Architect. Verify all dimensions and levels prior to construction. This Document shall be read in conjunction with related documents, specifications and associated models.



KEY PLAN



P03	29.07.24	RB	RB	Windows amended
P02	05.12.23	RB	RB	Client details amended
P01	17.08.23	RB	RB	First Issue
Rev: Date:		By:	Chk By:	Rev Note:

FALCONER
CHESTER
HALL

London | Liverpool | Manchester | www.fcharchitects.com | +44(0)151 243 5800

FCH

Project Title				Rev
Okell Drive, Knowsley				P03
Client				Drawn By
Gormac Developments Ltd				RB
Drawing Title				Checked By
Proposed Ground Floor Plan- Block A				RB
Drawing No.				
P23036-FCH-BA-00-DR-A-1300				
Status	Issue suitable for:	Date		
S2	Information	09.04.23		
Job No.	Drawing Stage	Scale		
P23-036	Planning	1:100 @ A3		