


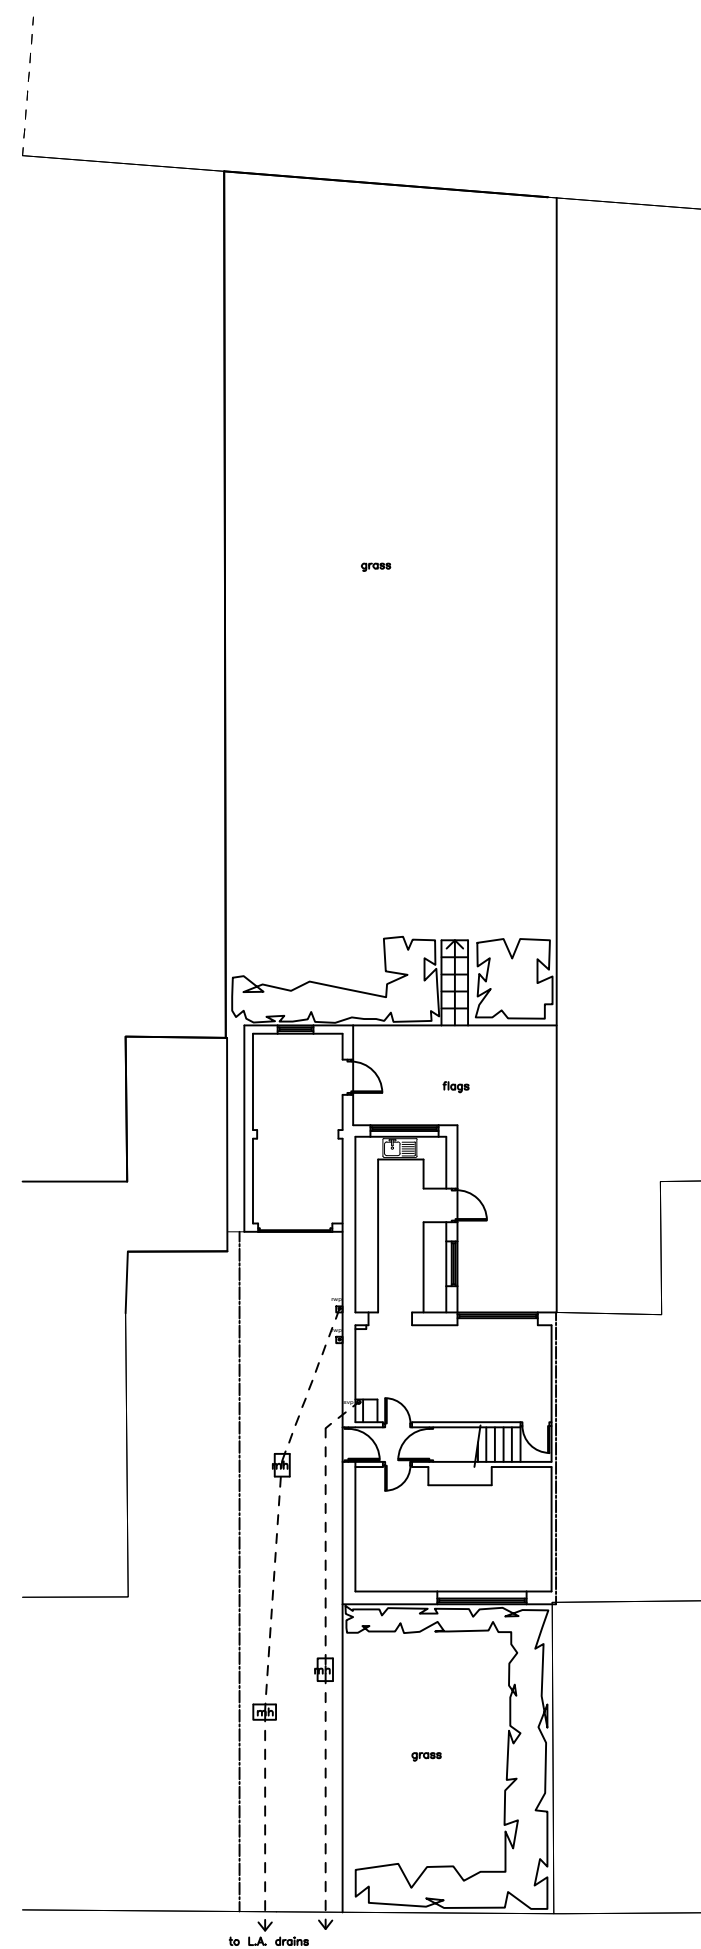


 

EXISTING SITE PLAN

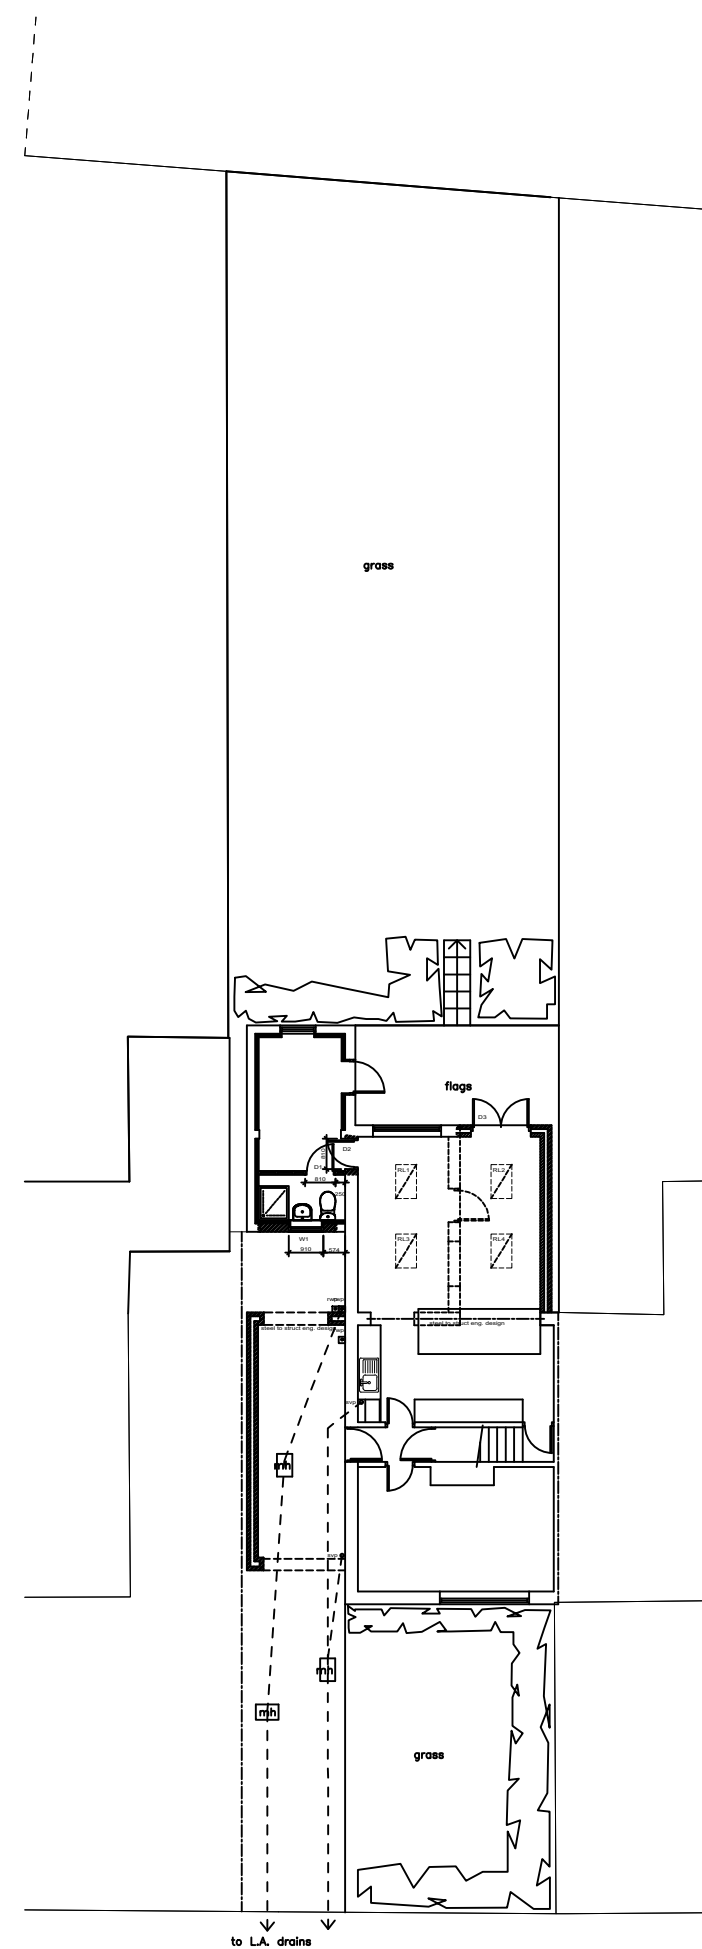

PROPOSED SITE PLAN

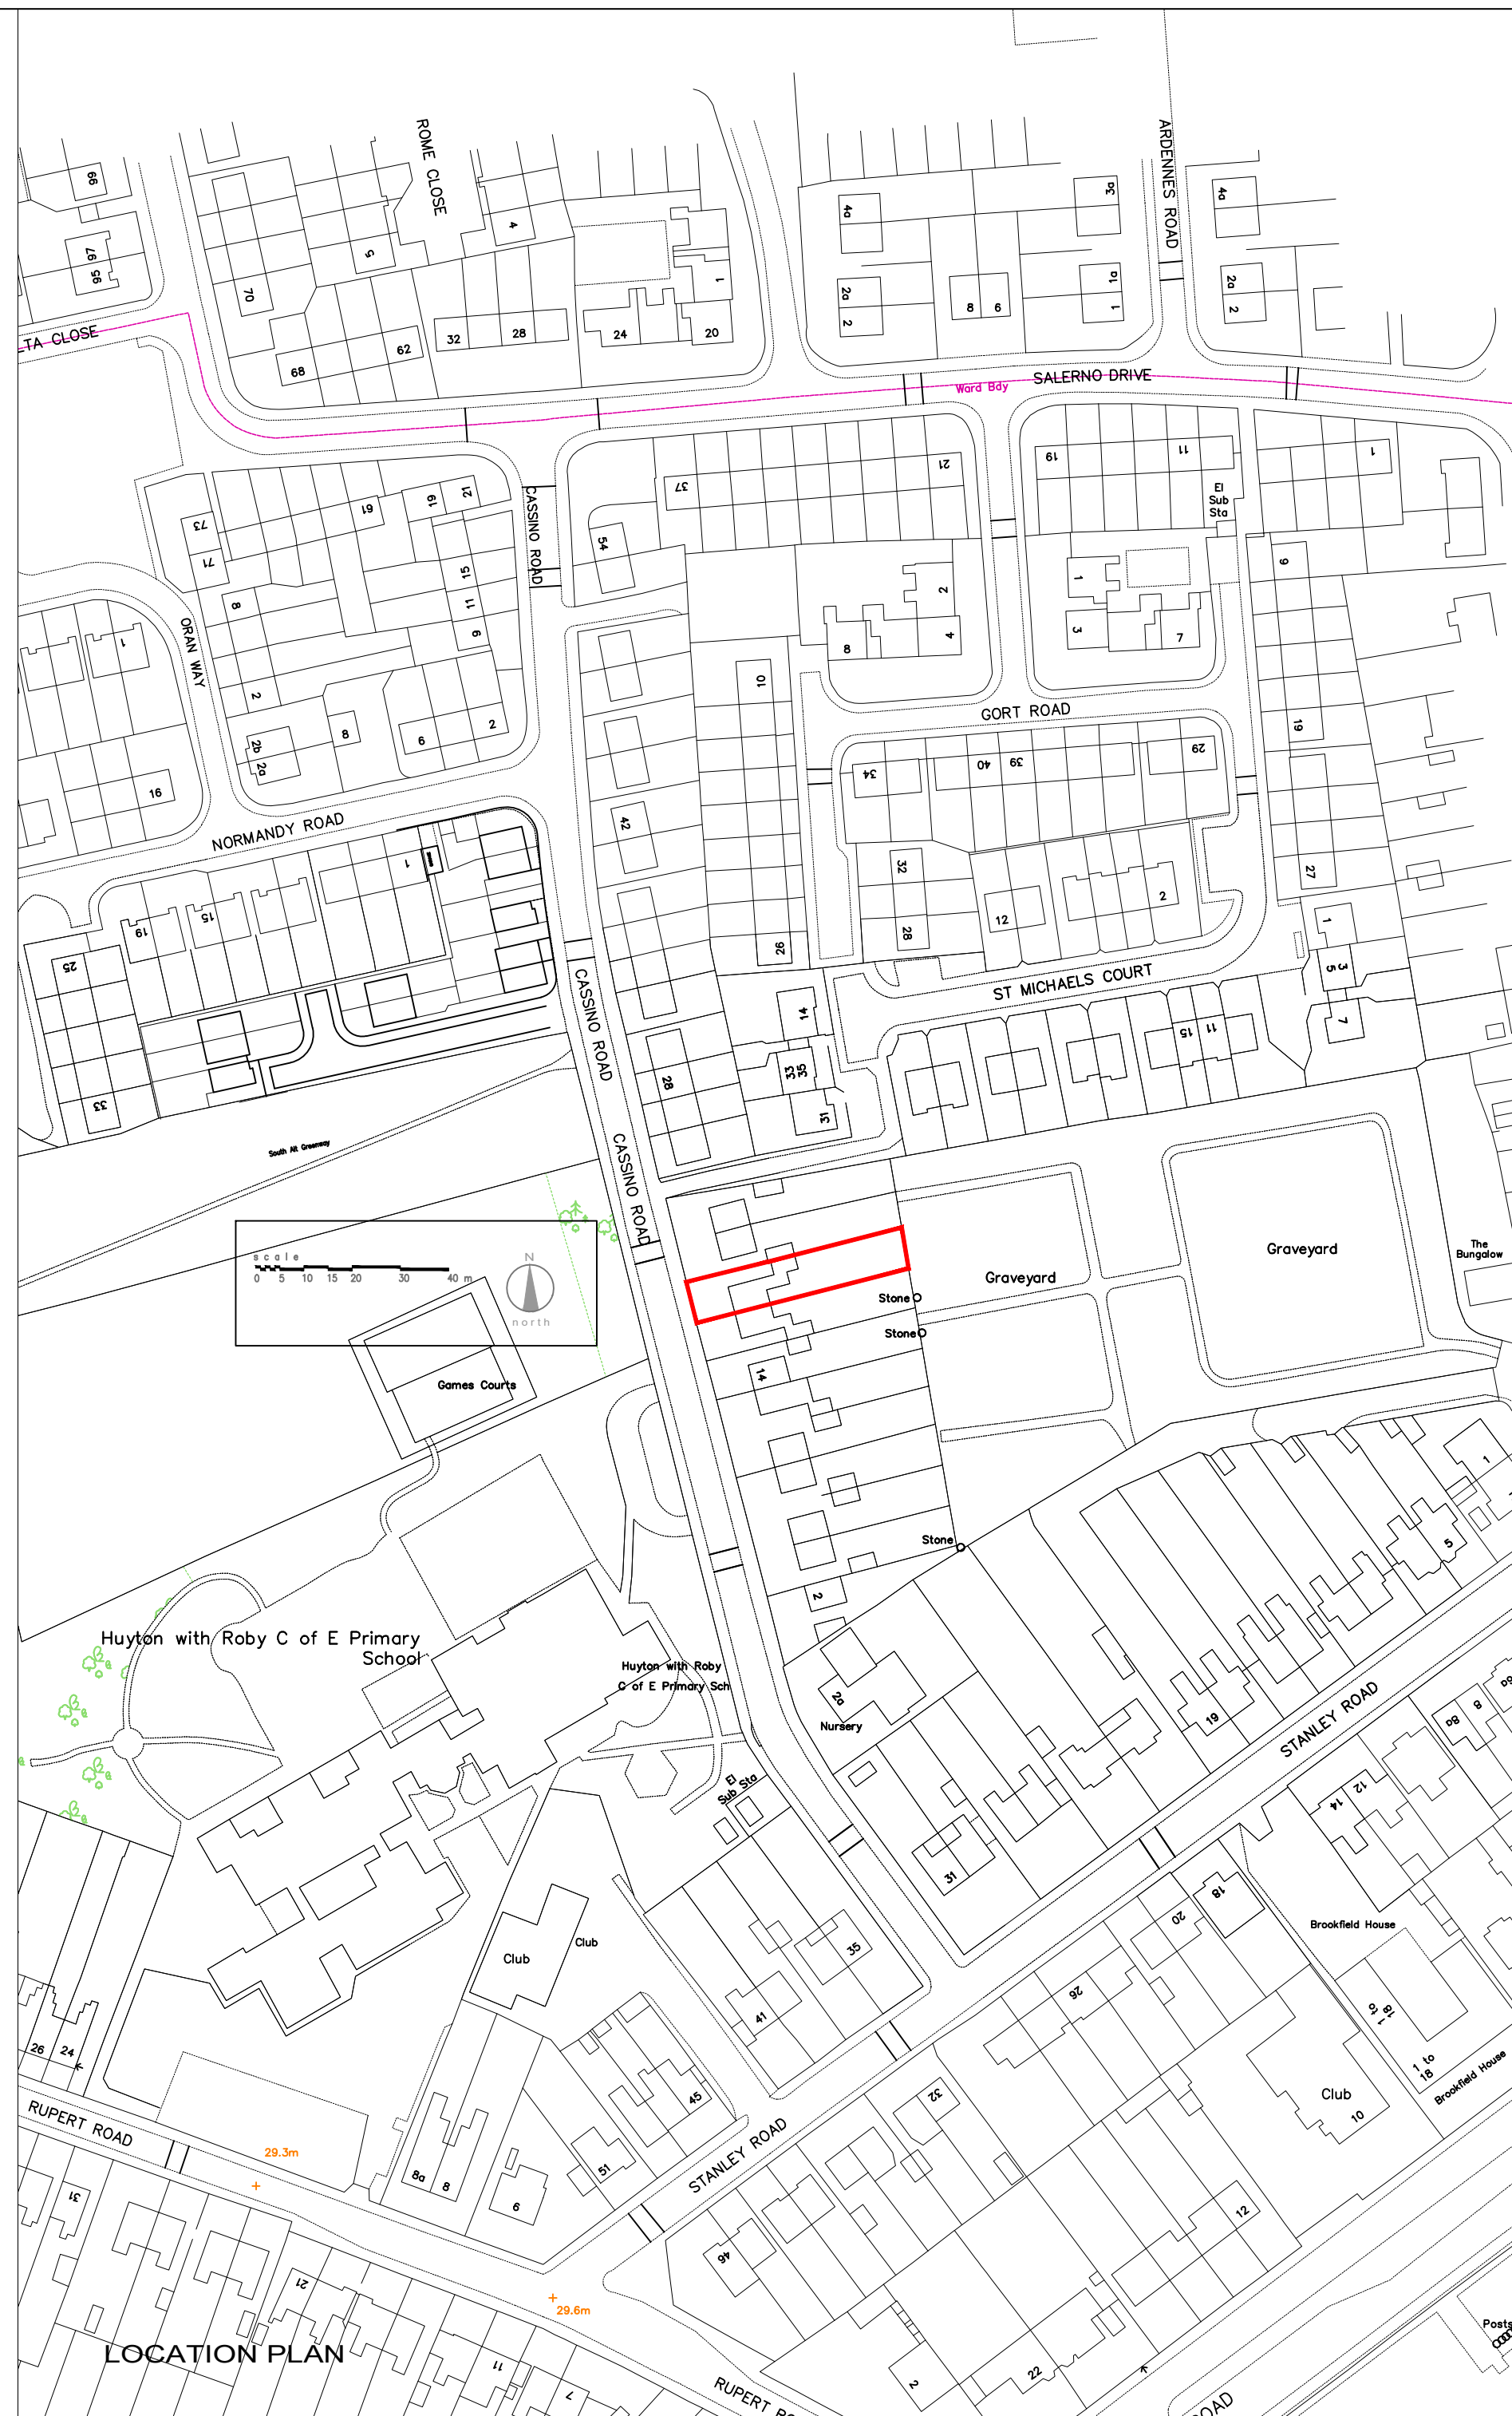

NOTES	
REVISIONS	
DATE	
DWG TITLE EXISTING & PROPOSED SITE PLANS & LOCATION PLAN	
JOB 18 CASSINO ROAD Huyton L36 7UX	
SCALE 1:200/1250@A2 1:400/2500@A4	DWG No 330/03A
DATE 25.09.21	