





PROPOSED FRONT ELEVATION 0 5m PROPOSED SIDE ELEVATION (from 20)

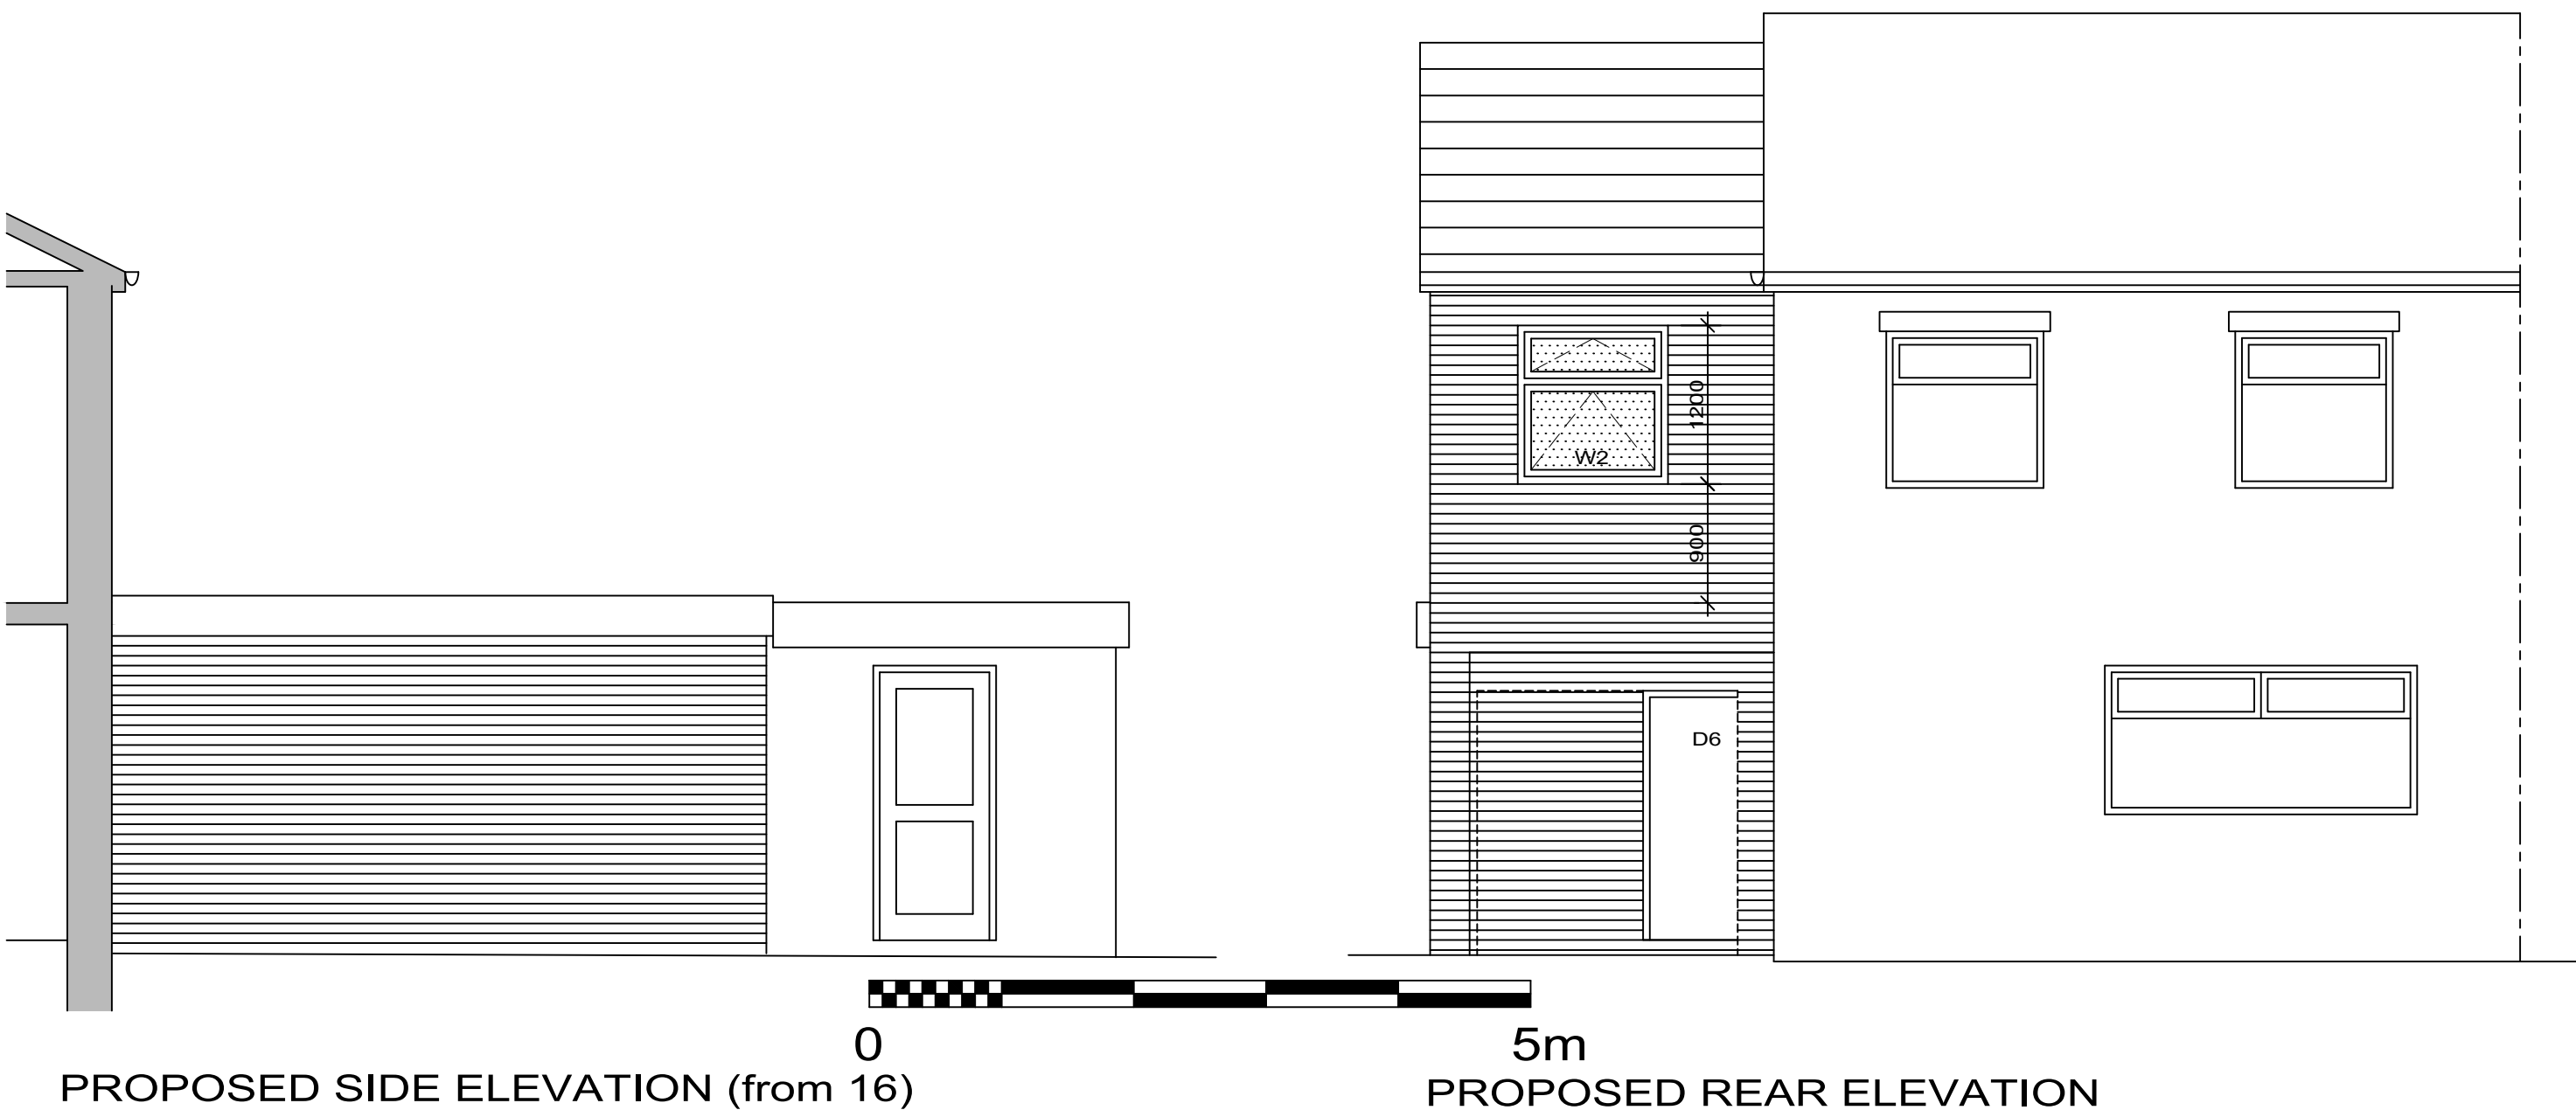

PROPOSED SIDE ELEVATION (from 16) 0 5m PROPOSED REAR ELEVATION

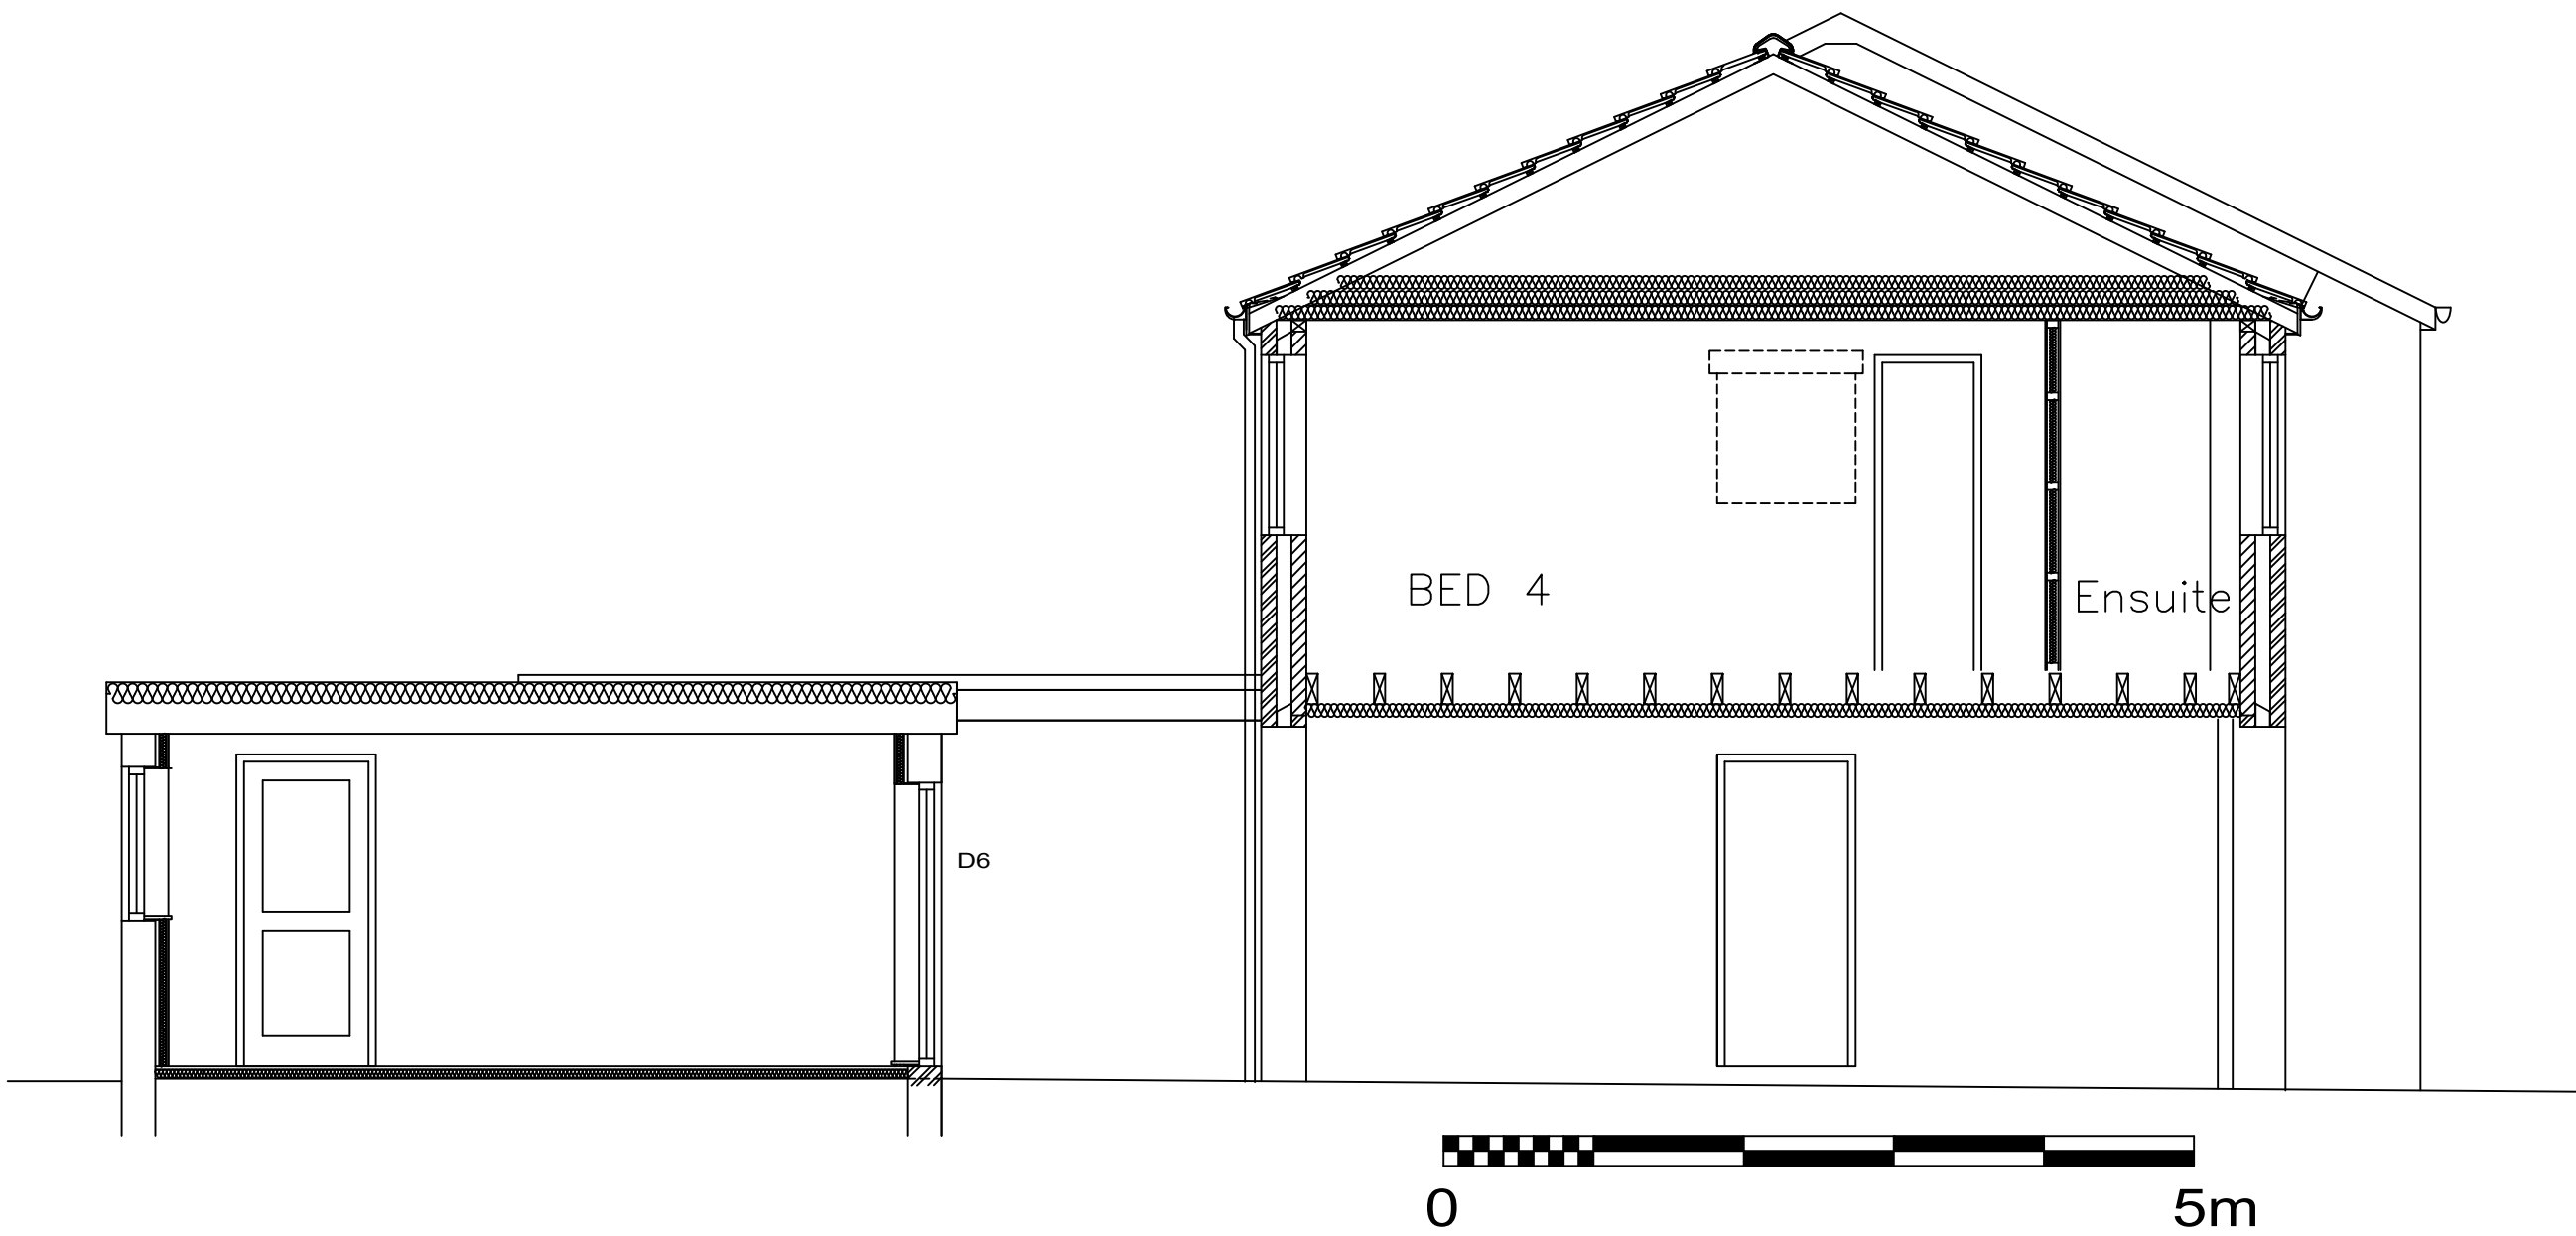

PROPOSED SECTION

NOTES

REVISIONS DATE

DWG TITLE EXISTING PLANS & ELEVATIONS & PROPOSED PLANS	
JOB 18 CASSINO ROAD HUYTON L36 7UX	
SCALE 1:50/100@A1 1:100/200@A3	DWG No 330/02A
DATE 25.09.21	