



66 Eccleston Street, Prescott, L34 5QL

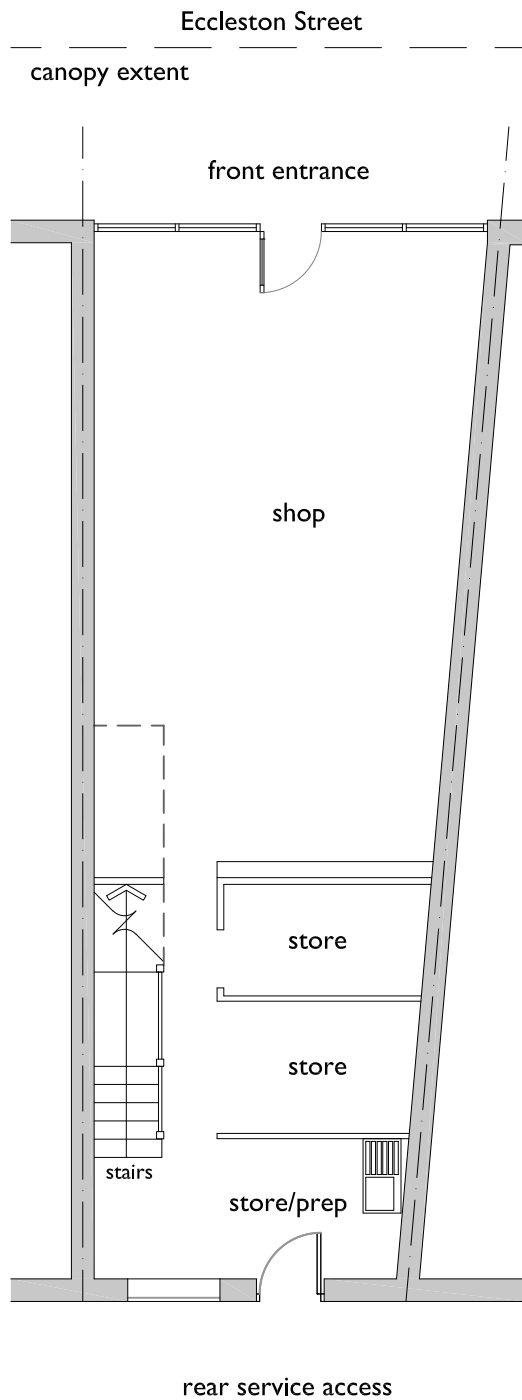

Ground Floor Plan

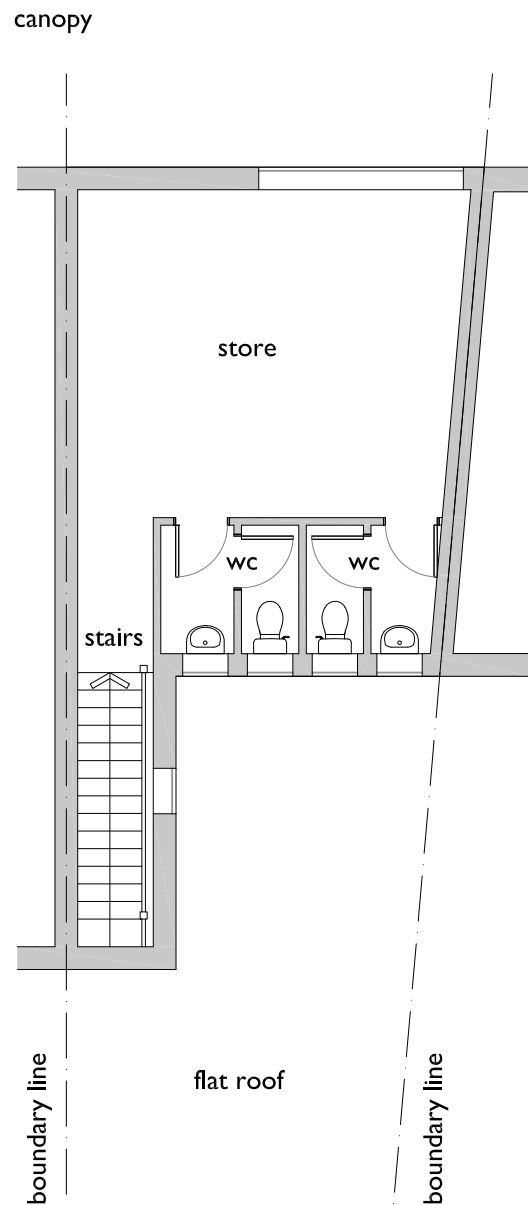

First Floor Plan

Scale Bar



Square Dot Consulting Ltd
180 Sutton Road
Walsall
West Midlands
WS5 3AH
mail@square-dot.co.uk

Project
66 Eccleston Street
Title
Existing Floor Plans

Scale
1:100 @ a4
Project No:
2466

Date
Jan 2024
Drawing No. Revision
03

DO NOT SCALE FROM THIS DRAWING