





EXISTING GROUND FLOOR PLAN

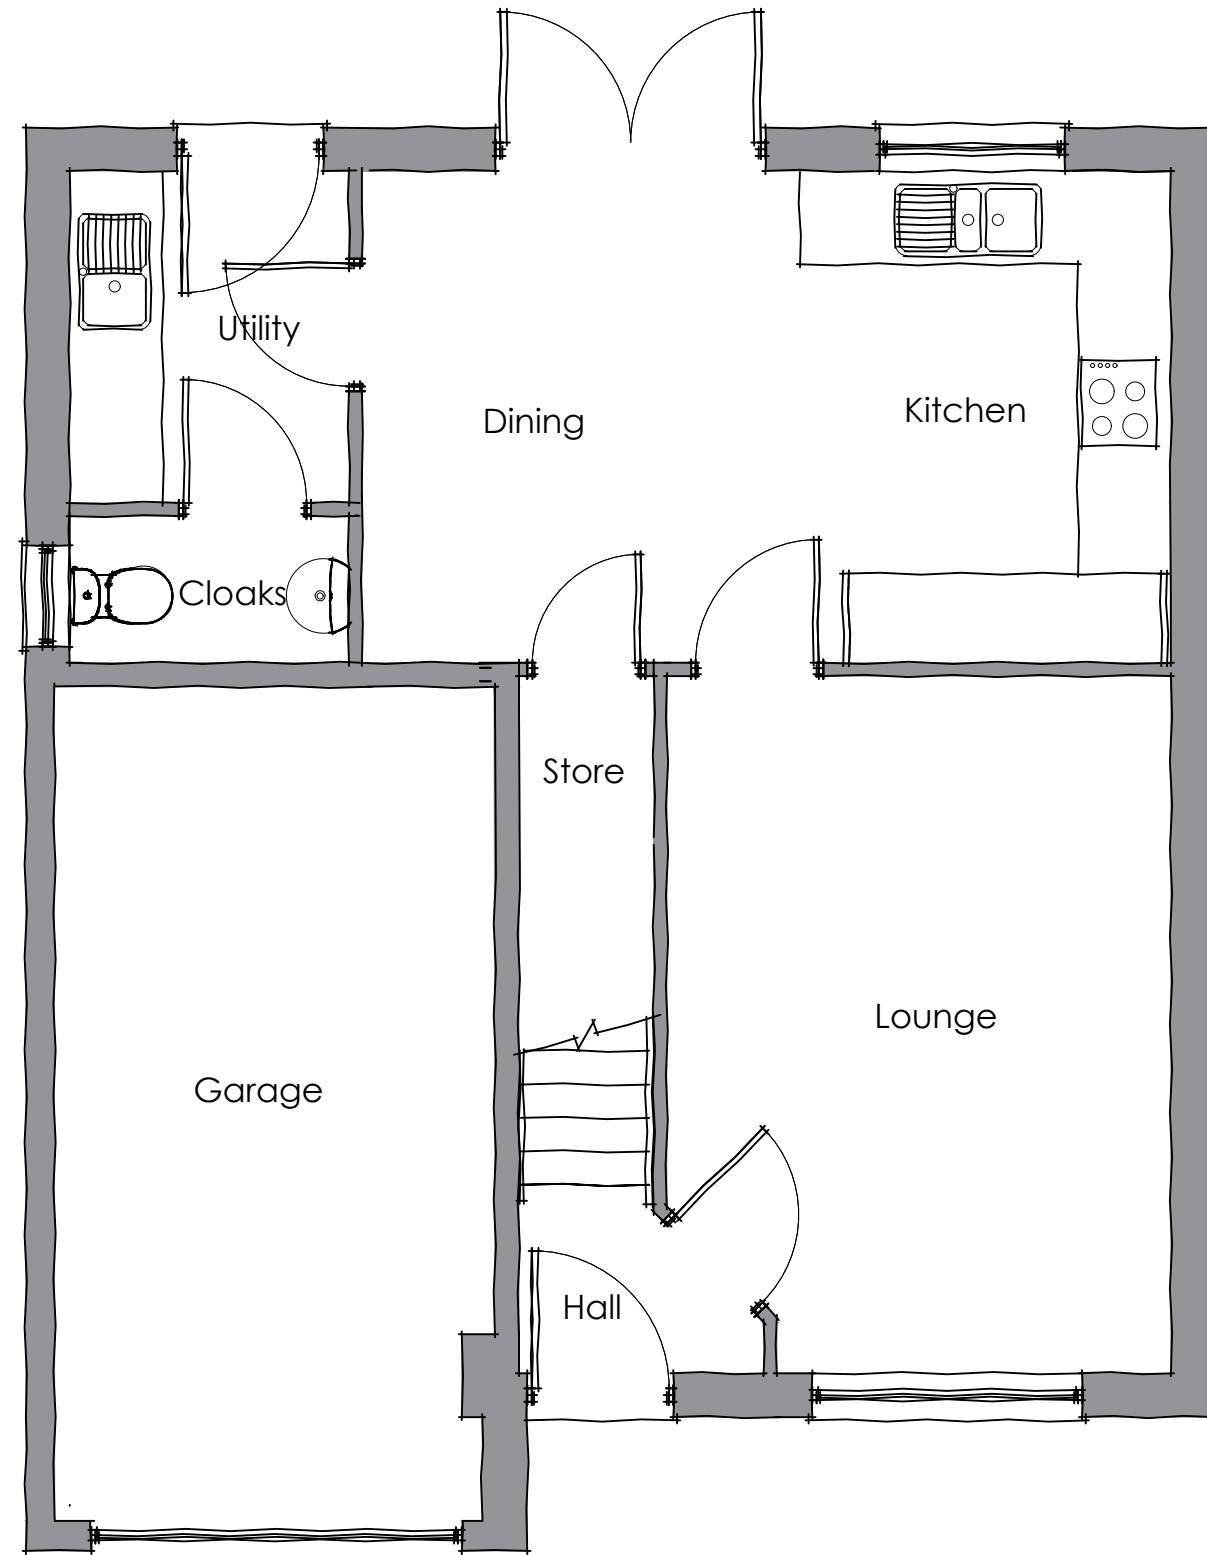

EXISTING FRONT ELEVATION

 

PLANNING ISSUE						
Project Description	Scale	Paper Size	Date	Drawn	Revision	
Proposed Garage Conversion	1:50	A3	November 2022	AD	-	
Site Address	Drawing No.					
11 Treswell Road	1TR/PPD/02					
Knowsley	Note					
L14 7AT	All dimensions/levels are to be checked on site and any discrepancies to be referred back to Architect prior to proceeding. All specifications, materials and workmanship to be in accordance with current Building Regulations. All component sizes and references are to be checked prior to materials order. The position of existing drain runs are to be checked and confirmed on site prior to proceeding with the works. All relevant boundary positions are to be dimensionally checked prior to proceeding with the works.					
Drawing Title	This drawing is the copyright © and shall not be altered, copied, photographed or reproduced in any way without the consent of the Architect.					
Existing Floor Plan & Elevation						