


AMANDA ROAD

AMANDA ROAD

5 4 3 2 1 0 5

Scale 1:100

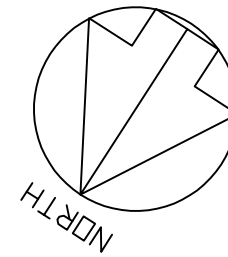

No 29

No 33

No 29


No 33

No 29

No 31

No 33

EXISTING FRONT
ELEVATION, 1:100

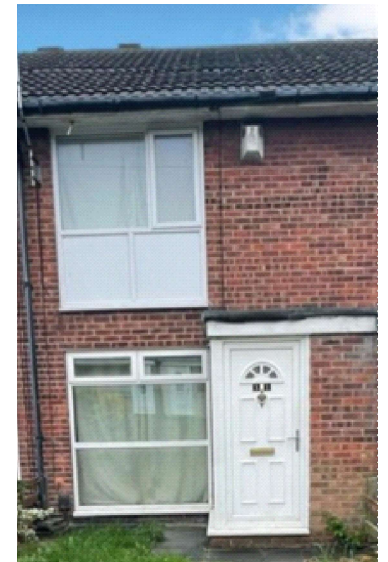



EXISTING FRONT
IMAGE

No 33



No 31

No 29

EXISTING REAR
ELEVATION, 1:100

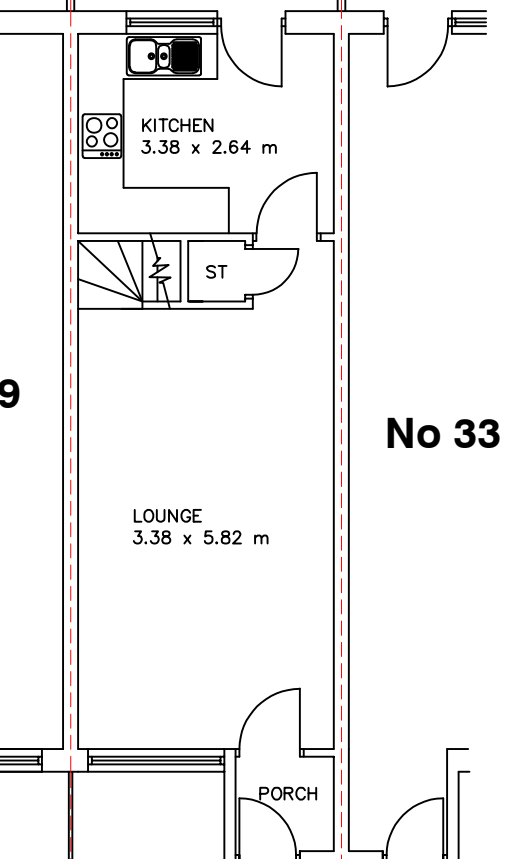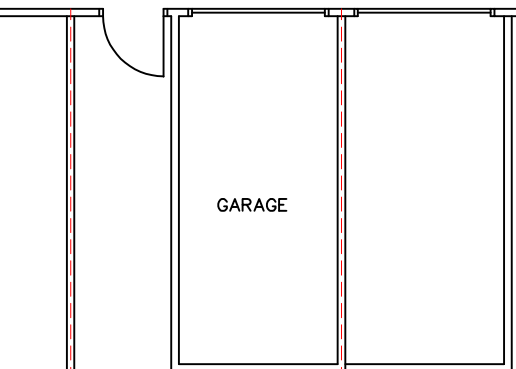

CLARE WALK
EXISTING GROUND
FLOOR PLAN, 1:100

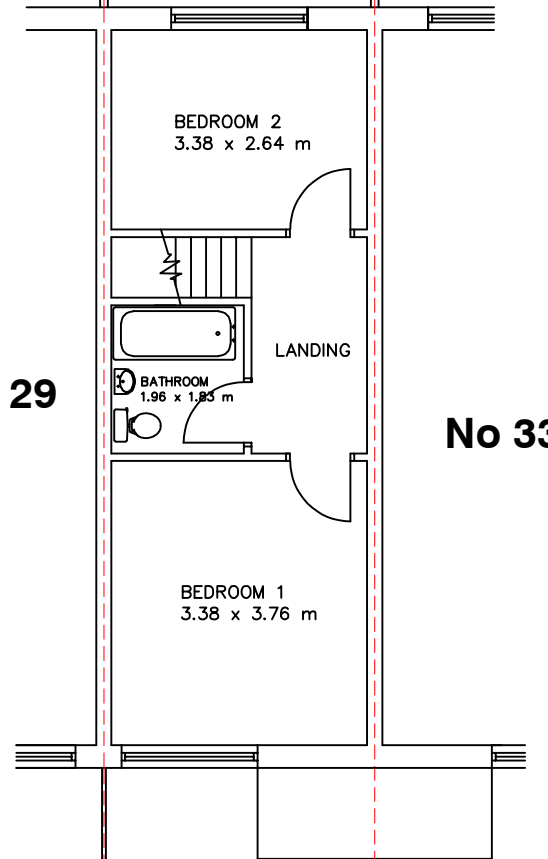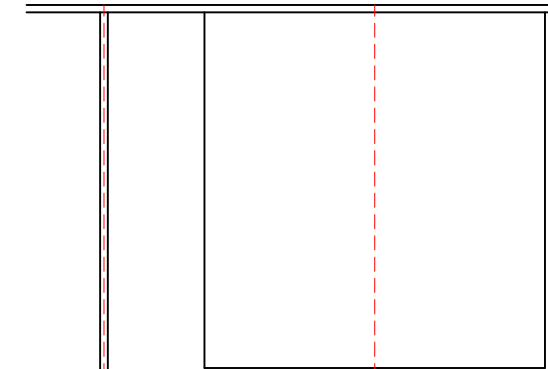

CLARE WALK
EXISTING FIRST
FLOOR PLAN, 1:100

Client			
Safe hands Liverpool Ltd			
Project Title			
31 Clare Walk, Liverpool			
L10 4YG			
Drawing Title			
Proposed change of use			
existing floor plan and elevations			
Drawing No.		Rev	
JA3 / 26 - 101			
Scale		Date - July 2026	
1:100 @ A3			
Created By		Planning	
A Mc		Building Control	
Check By		Client	
		Sketch	
		Information	