
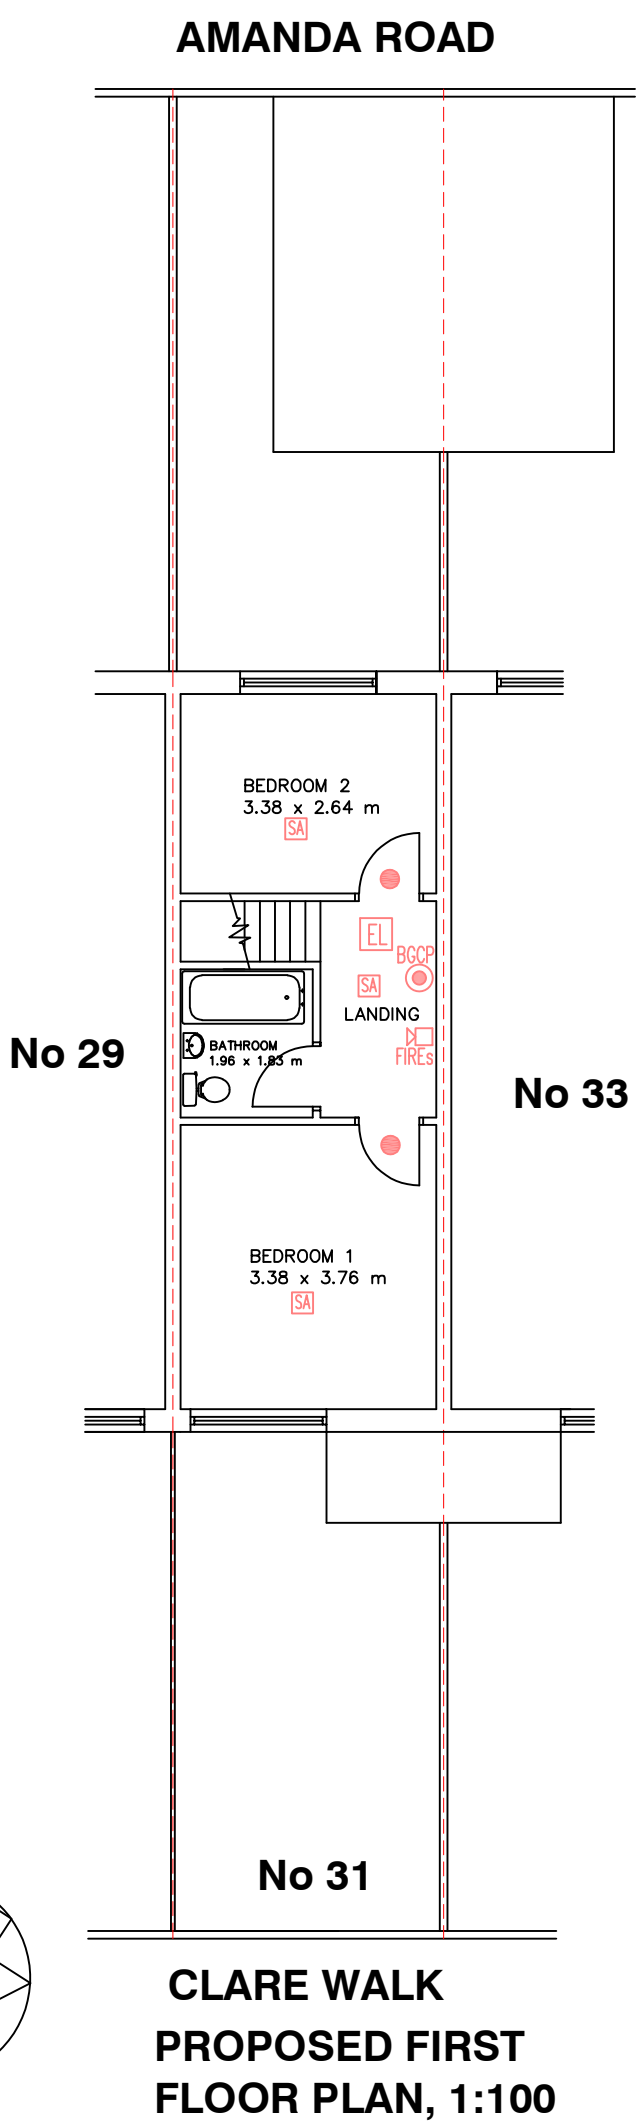
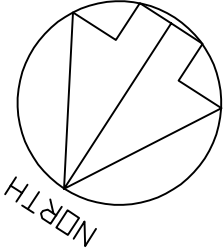


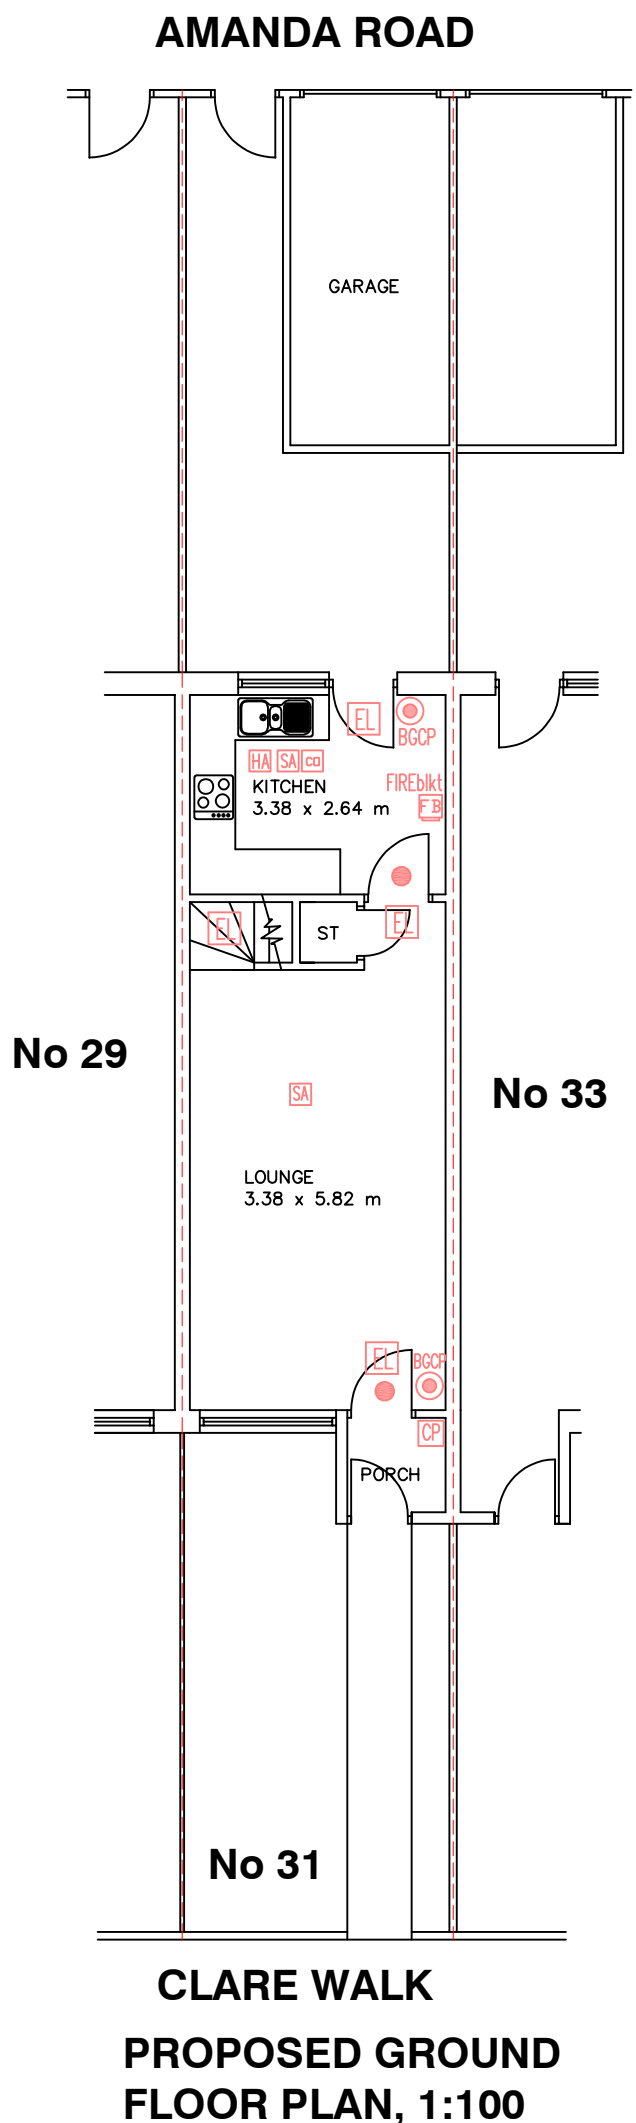

Safe Hands Liverpool Ltd proposed service will operate as a residential children's home, designed to meet the needs identified by the local authority. Our model of care is centred on supporting children who have experienced trauma, with a focus on stability, emotional regulation, and positive long-term outcomes. To support the child to build their confidence, regulate their behaviour and emotions, help them in developing life skills and prepare them for life when they leave the home to fend for themselves. This type of support has been found to be most effective in helping these children to have normal lives and not experience problems in later life.

The young person is expected to attend local community schools and large case reviews are held off site.

A 2 -bedroom property with capacity for 1 children and 1 live-in carers.

The property will be operated as a **2-bed children's home**, accommodating a maximum of one young person requiring care in a regulated residential setting. The scale and nature of the provision align with a **low-impact, family-style care model**, consistent with Ofsted expectations for small children's homes.

Staffing arrangements will include:

- A team of 2 **care staff**, providing **24-hour care and supervision** on a rota basis
- A **Registered Manager**, to be appointed as part of the Ofsted registration process

Staffing levels and shift patterns will ensure compliance with safeguarding, supervision, and care standards



PROPOSED FRONT ELEVATION, 1:100



PROPOSED REAR ELEVATION, 1:100

5432105

Scale 1:100

Objective - aims to provide a safe, nurturing residential care service for trauma children. The home will accommodate 1 child, providing round-the-clock care and supervision to help them thrive emotionally, socially, and educationally.

Capacity and Staffing - Children: 1 residents.

Carer: 2 full-time live-in carers who will be on-site <sup>24</sup> working on a rota basis of 12 hrs shifts. Registered manager will also be on-site between 2 - 4 days a week from 8 am to 4 pm.

Change over of staff will be a 8.00 am each morning and a manager would also visit the site most weekdays between 9.00 am and 5.00 pm.

The part-time staff will work rotational shifts to support daily operations and child welfare.

Hours of Operation - The service operates 24/7, ensuring continuous care and supervision. The live-in carer will provide 24/7 support, with part-time staff covering specific hours based on children's needs and regulatory requirements.

Visits - The home will accommodate a maximum of two children, allowing for a highly individualised and therapeutic approach. We will maintain a minimum staffing ratio of 1:1 or 2:2 per child at all times. Staffing levels will be increased where required, based on each child's individual risk assessment and care needs, ensuring safe and responsive support.

Car Parking & Transportation - Parking: is available outside of the property, but we encourage staff and visitors to use public transportation due to space constraints.

FD30 fire doors.  
30 / 30 min. fire rating.

● Self closing, intumescent strips and smoke seals.

fire alarm control panel

CP

smoke alarm – interlinked

SA

Carbon Monoxide detector

CO

Fire alarm sounder

FIREs

Fire blanket

FIREbkt

fire door

●

heat alarm – interlinked

HA

emergency light fitting

EL

electrical meter

Meter

electrical switchboard

ⓧ

Gas meter

G

Fire risk assessment and upgrading (where necessary) for all fire detection, sounding and fighting equipment prior to full OFSTED inspection and approval.

|                                                                                   |                                    |                  |
|-----------------------------------------------------------------------------------|------------------------------------|------------------|
| Client                                                                            |                                    |                  |
| Safe hands Liverpool Ltd                                                          |                                    |                  |
| Project Title<br>31 Clare Walk, Liverpool<br>L10 4YG                              |                                    |                  |
| Drawing Title<br>Proposed change of use<br><br>Proposed floor plan and elevations |                                    |                  |
| Drawing No.<br>JA3 / 26 - 201                                                     |                                    |                  |
| Scale<br>1:100 @ A3                                                               | Date - July 2026                   | Planning         |
|                                                                                   | Created By<br>A Mc<br><br>Check By | Building Control |
|                                                                                   |                                    | Client           |
|                                                                                   |                                    | Sketch           |
|                                                                                   |                                    | Information      |