



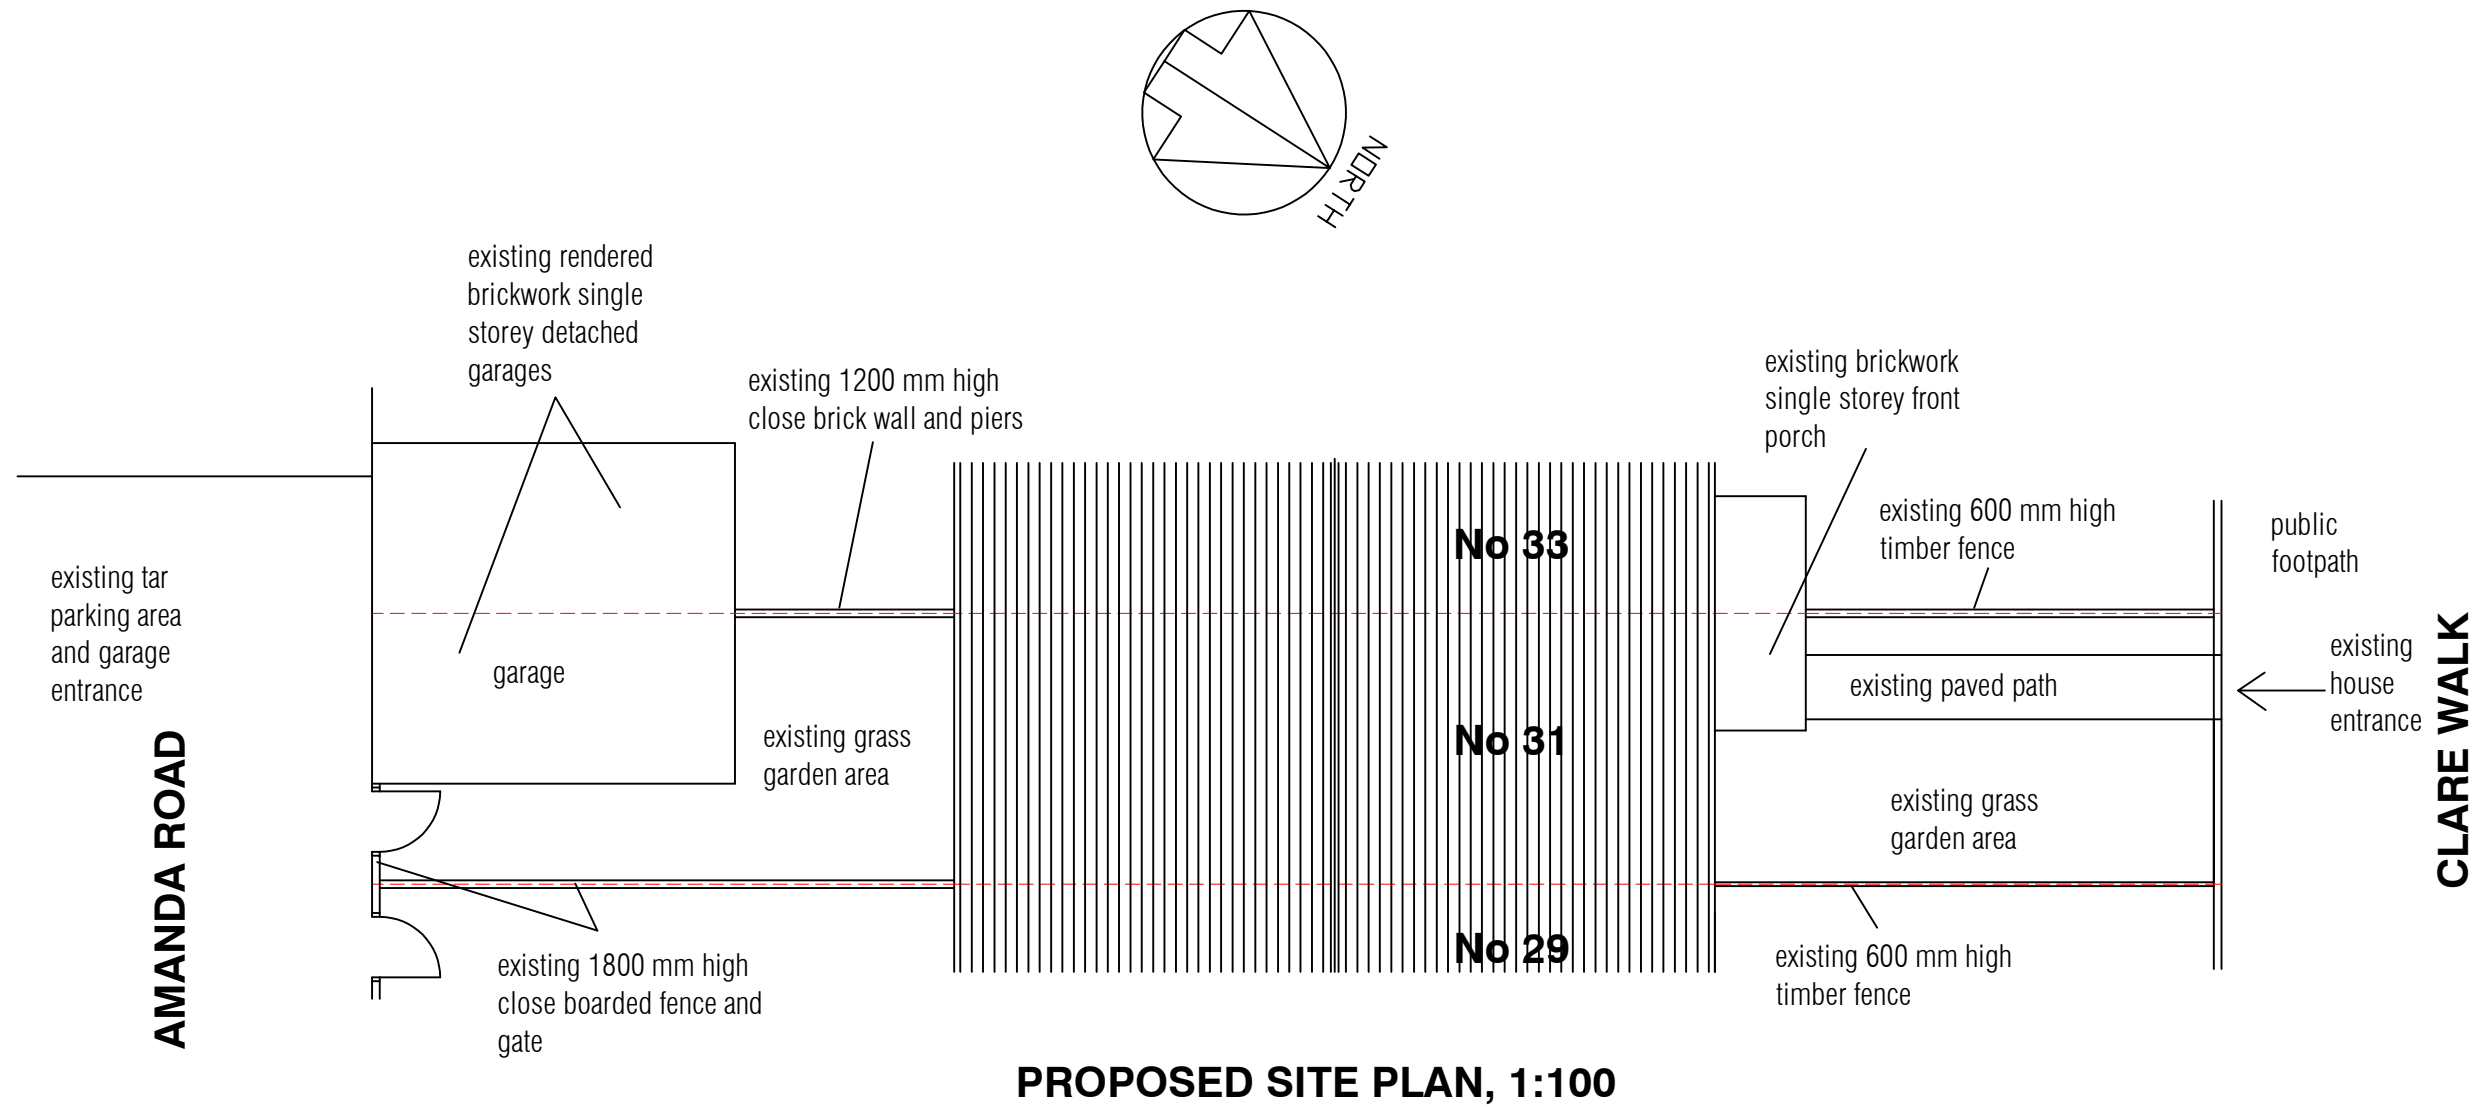

PROPOSED SITE PLAN, 1:100

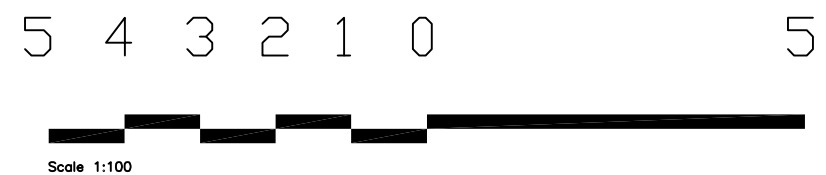

Client			
Safe hands Liverpool Ltd			
Project Title			
31 Clare Walk, Liverpool			
L10 4YG			
Drawing Title			
Proposed change of use			
Proposed site plan			
Drawing No.			
JA3 / 26 - 200			
Scale		Date - July 2026	Planning
1:100 @ A3			
Created By		A Mc	Building Control
Check By			Client
			Sketch
			Information