



MATERIAL KEY


- 5 - Steel Profile Screening to Rooftop plant areas
32mm Plastisol Sheeting
Colour BS10A05 - Profile Code C32-1000
- Plant Enclosures

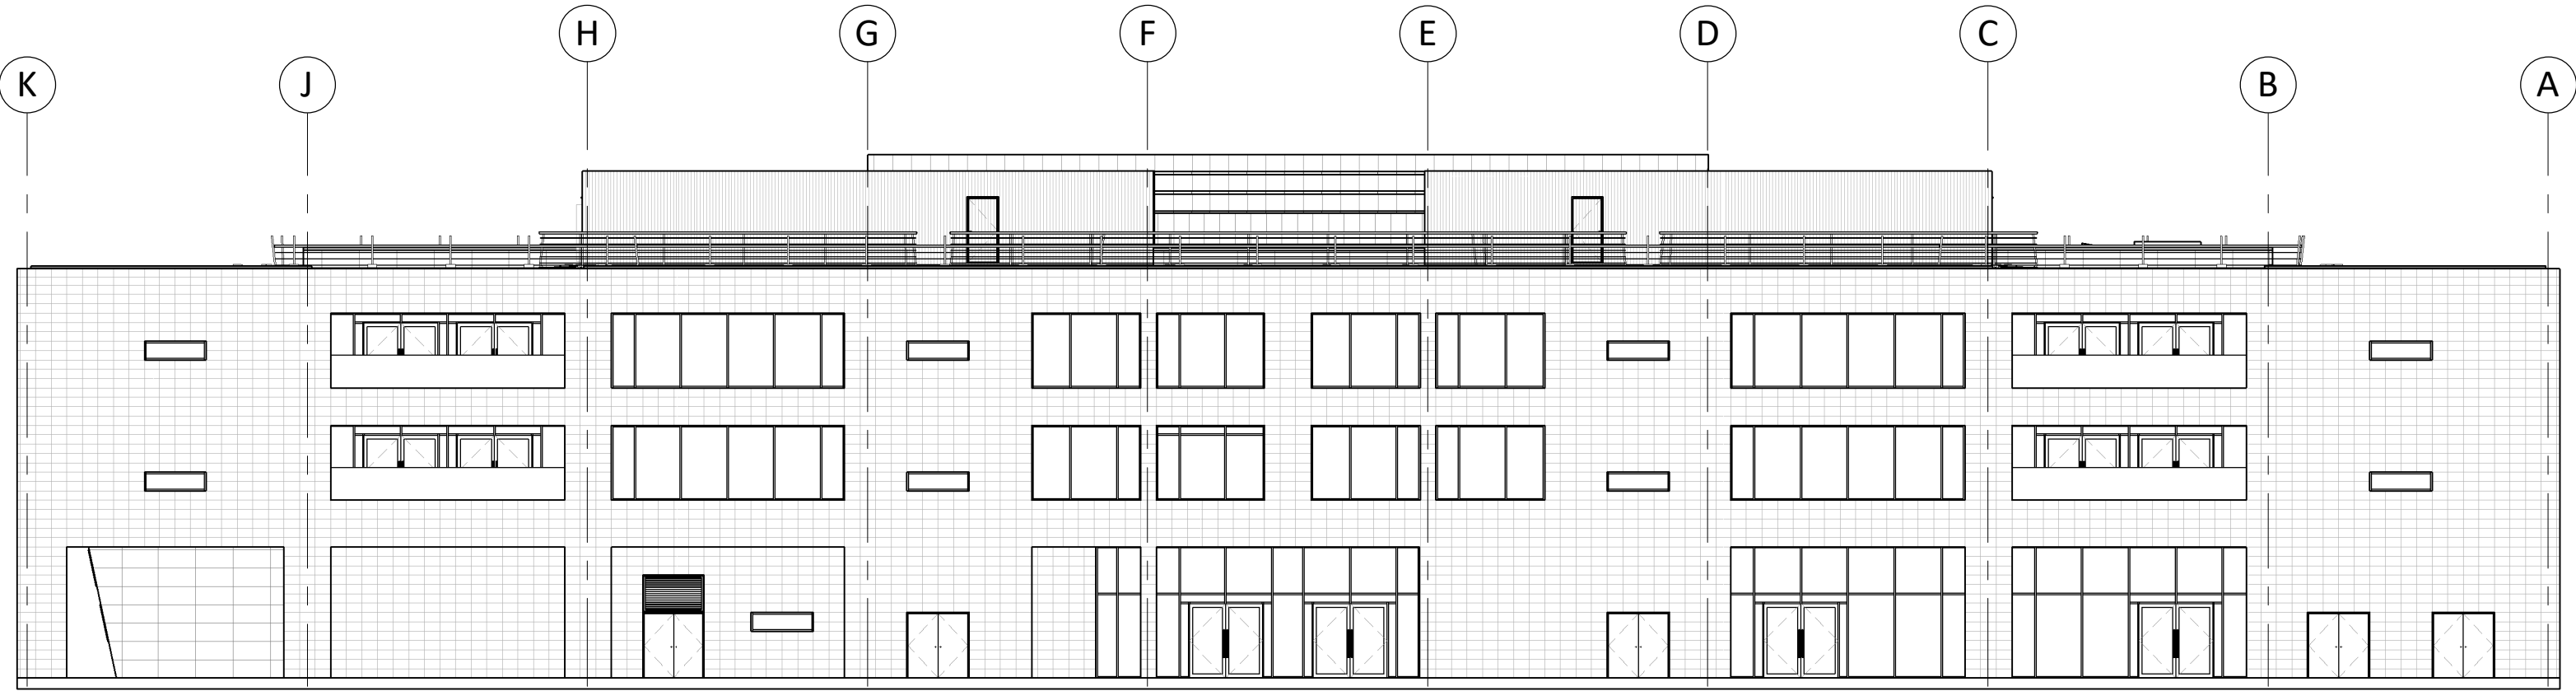


Existing Elevation - North
1 : 200

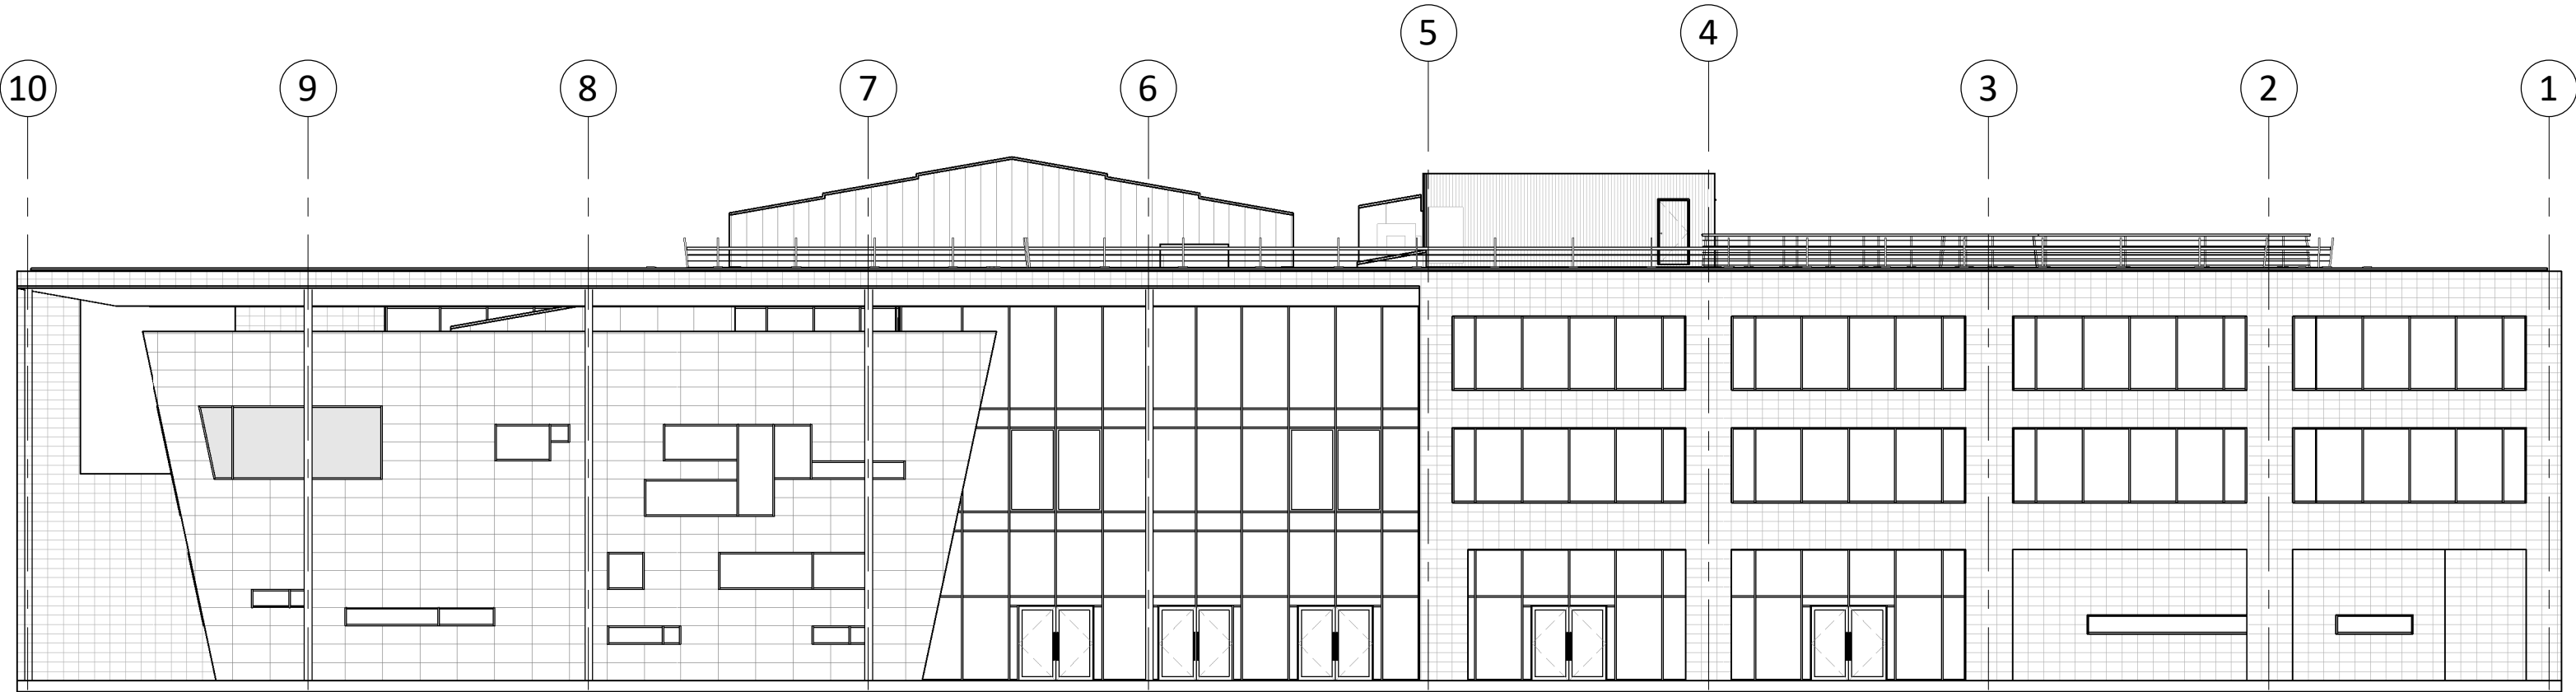


Existing Elevation - East
1 : 200

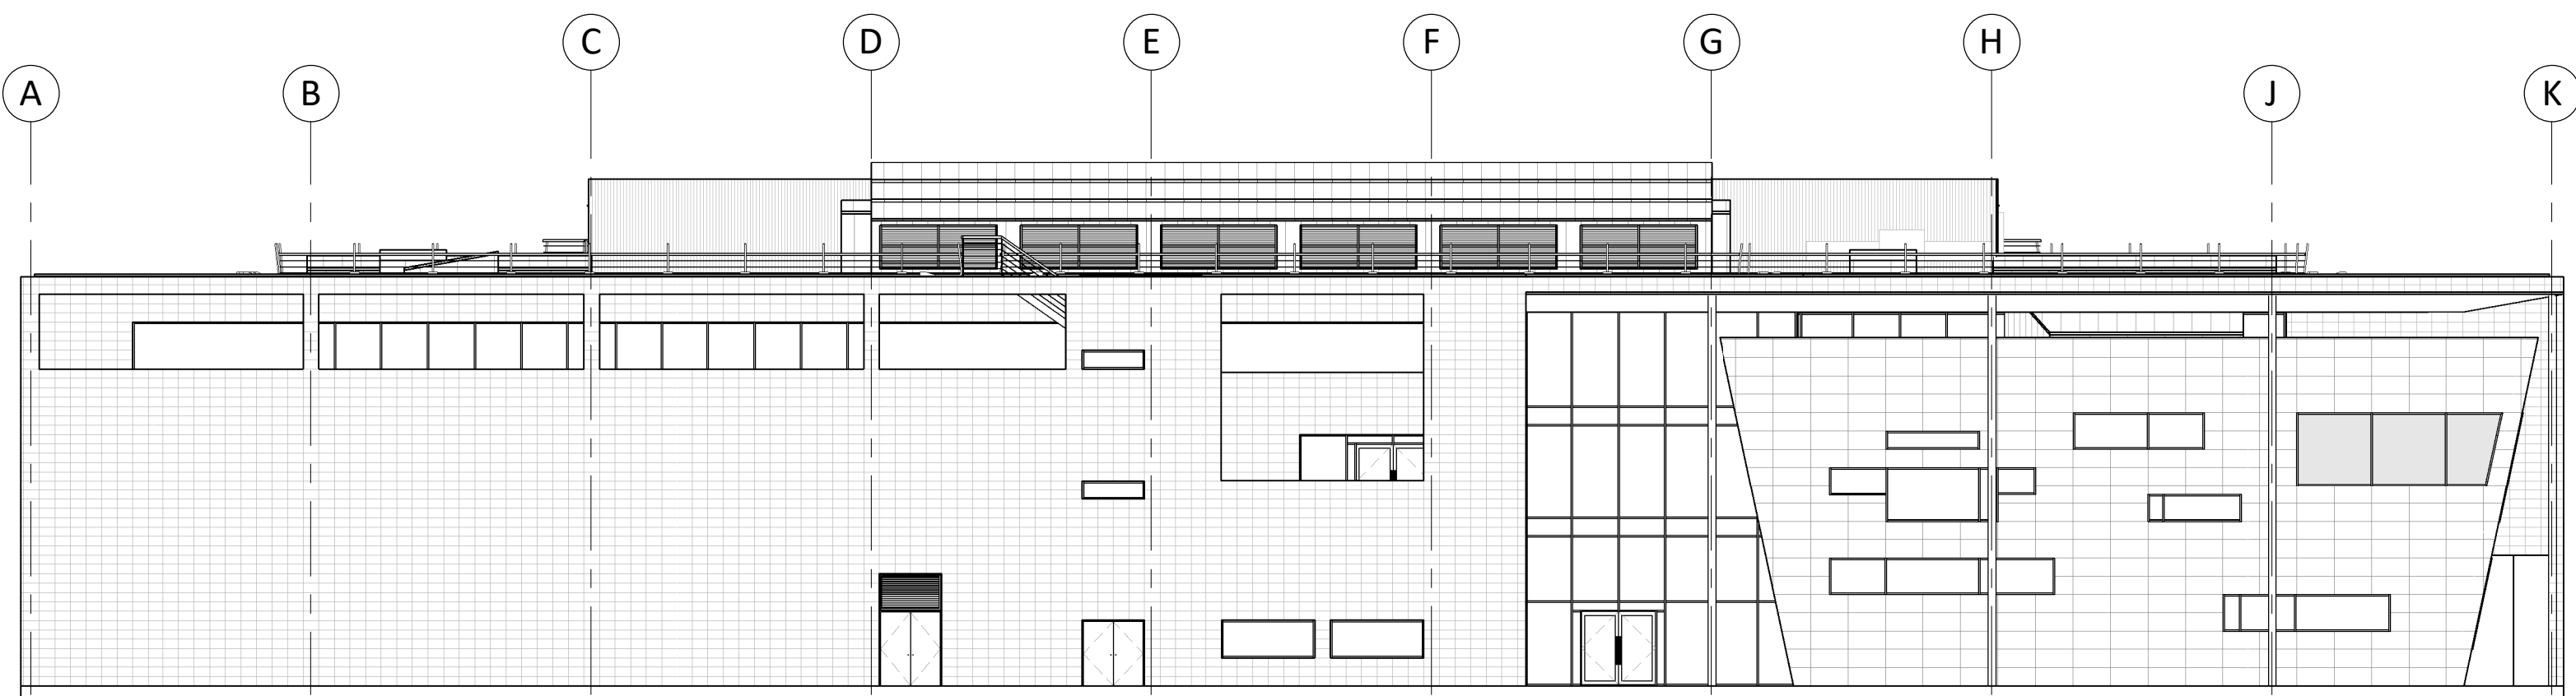


Existing Elevation - South
1 : 200

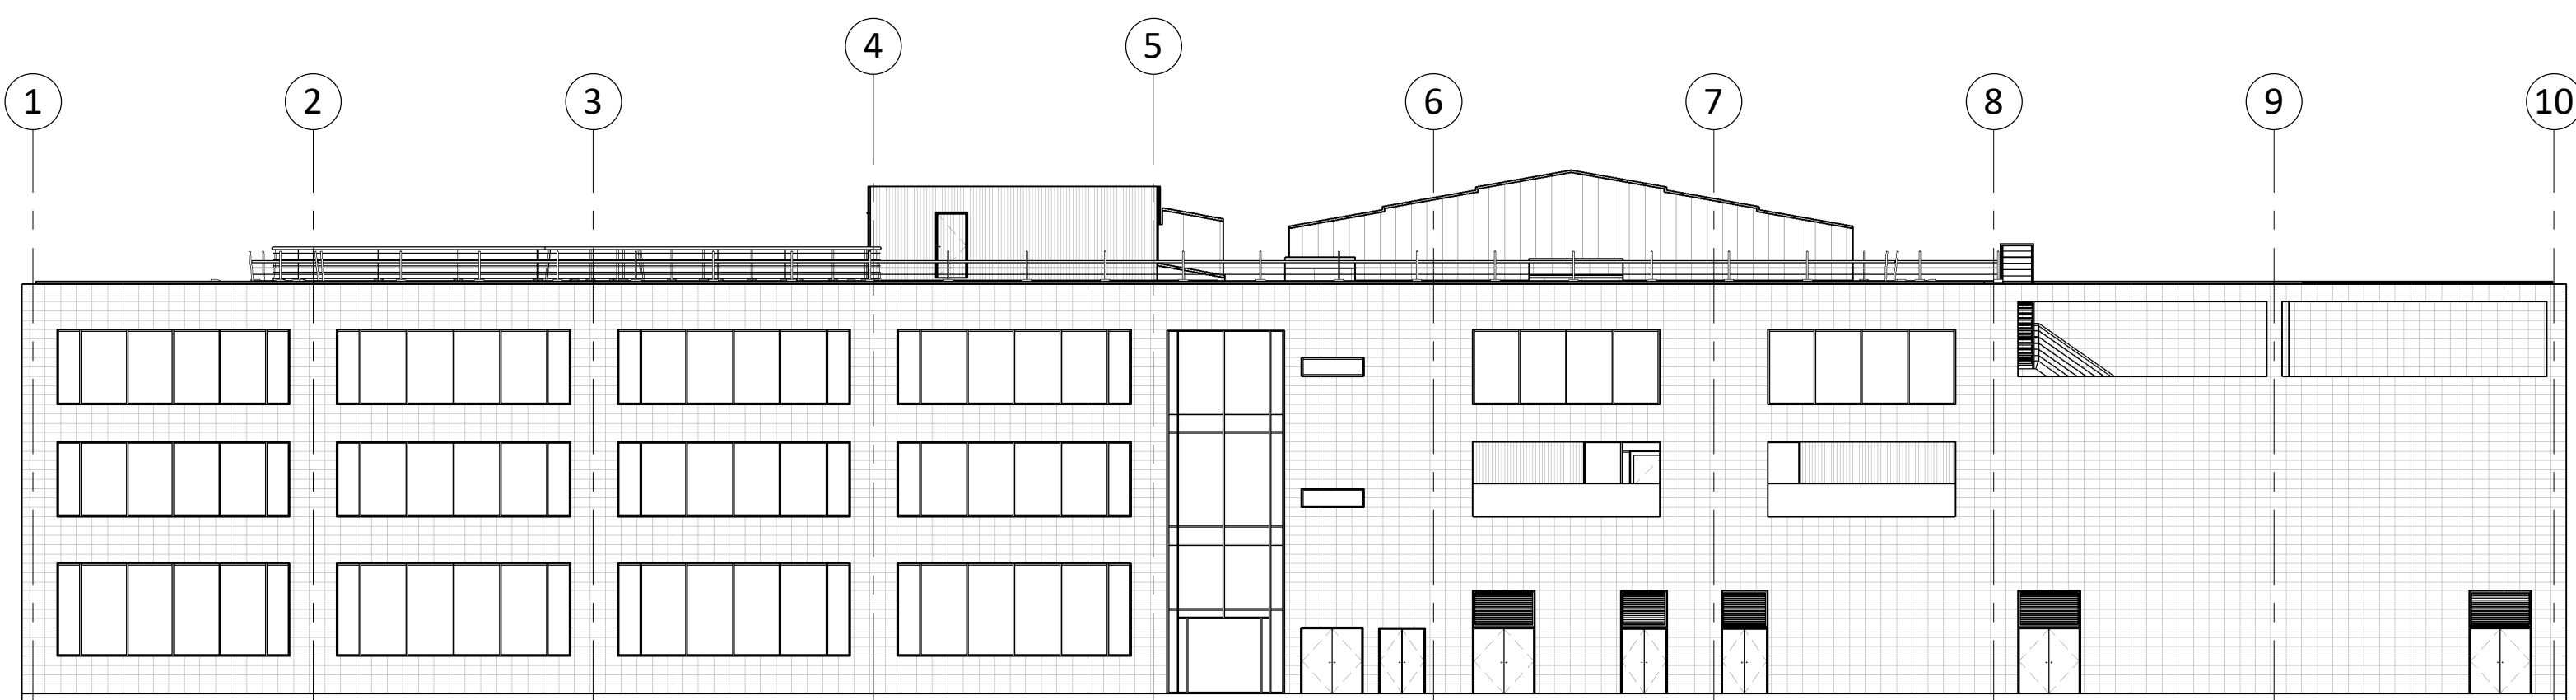

Existing Elevation - West
1 : 200

 

Note: All dimensions and levels are indicative and to be checked on site by cladding installers prior to fabrication of cladding and associated components

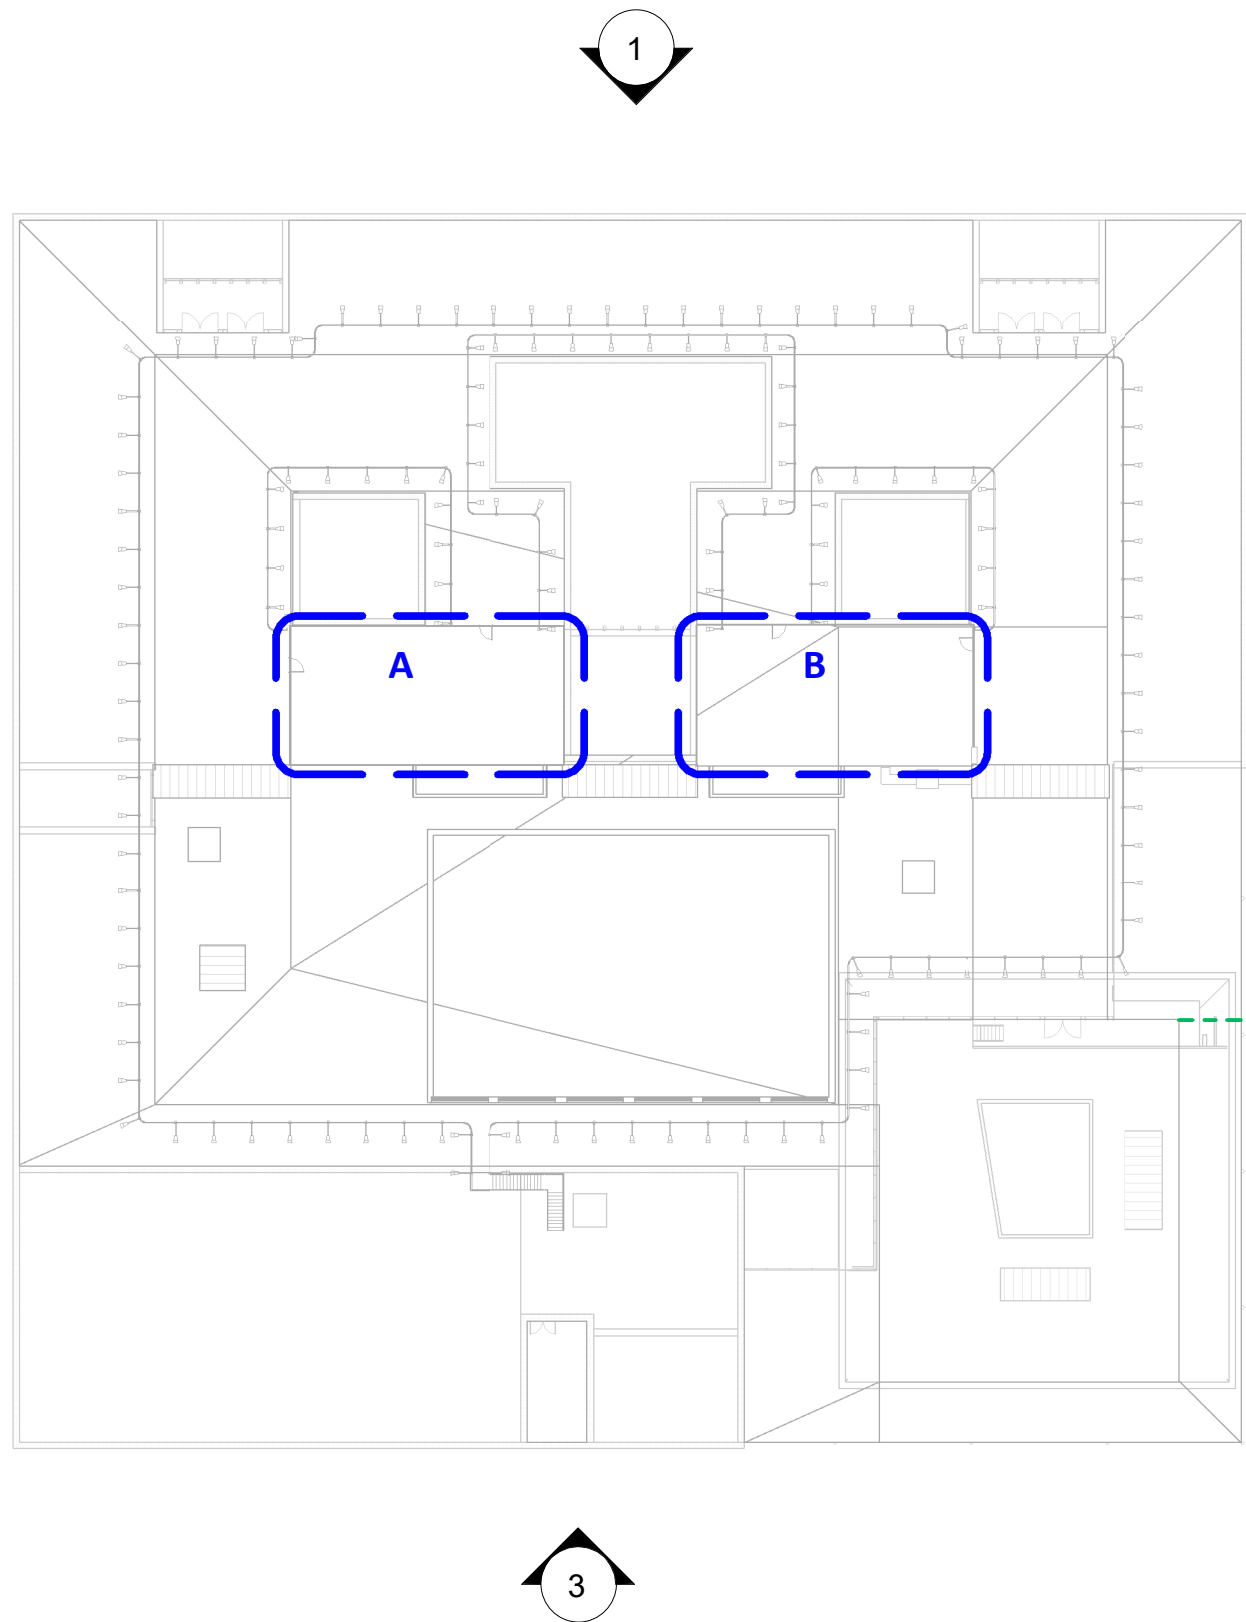

Roof plan - Existing Elevation
1 : 500

PL	PL01	26/06/2026	Planning Issue	REVISED BY
STATUS	REV	DATE	DESCRIPTION	MGL
CLIENT				CHECKED BY
				AMW
				ORIGINATOR NO
				157588

CONSULTANT
STRIDE TREGLOWN
www.stridetreglown.com © Stride Treglown Limited 2020_
PROJECT
LC08 Halewood Academy
The Avenue, Halewood, Liverpool L26 1UU

DRAWING TITLE
Existing Elevations

STATUS CODE	SCALE
PL : Planning Issue	As indicated@A1
DRAWING USAGE: <i>Planning</i>	
PROJECT - ORIGINATOR - VOLUME - LEVEL - TYPE - ROLE - CLASS - NUMBER	STATUS_REVISION
157588-STL-RF-ZZ-DR-A-20800	PL_PL01