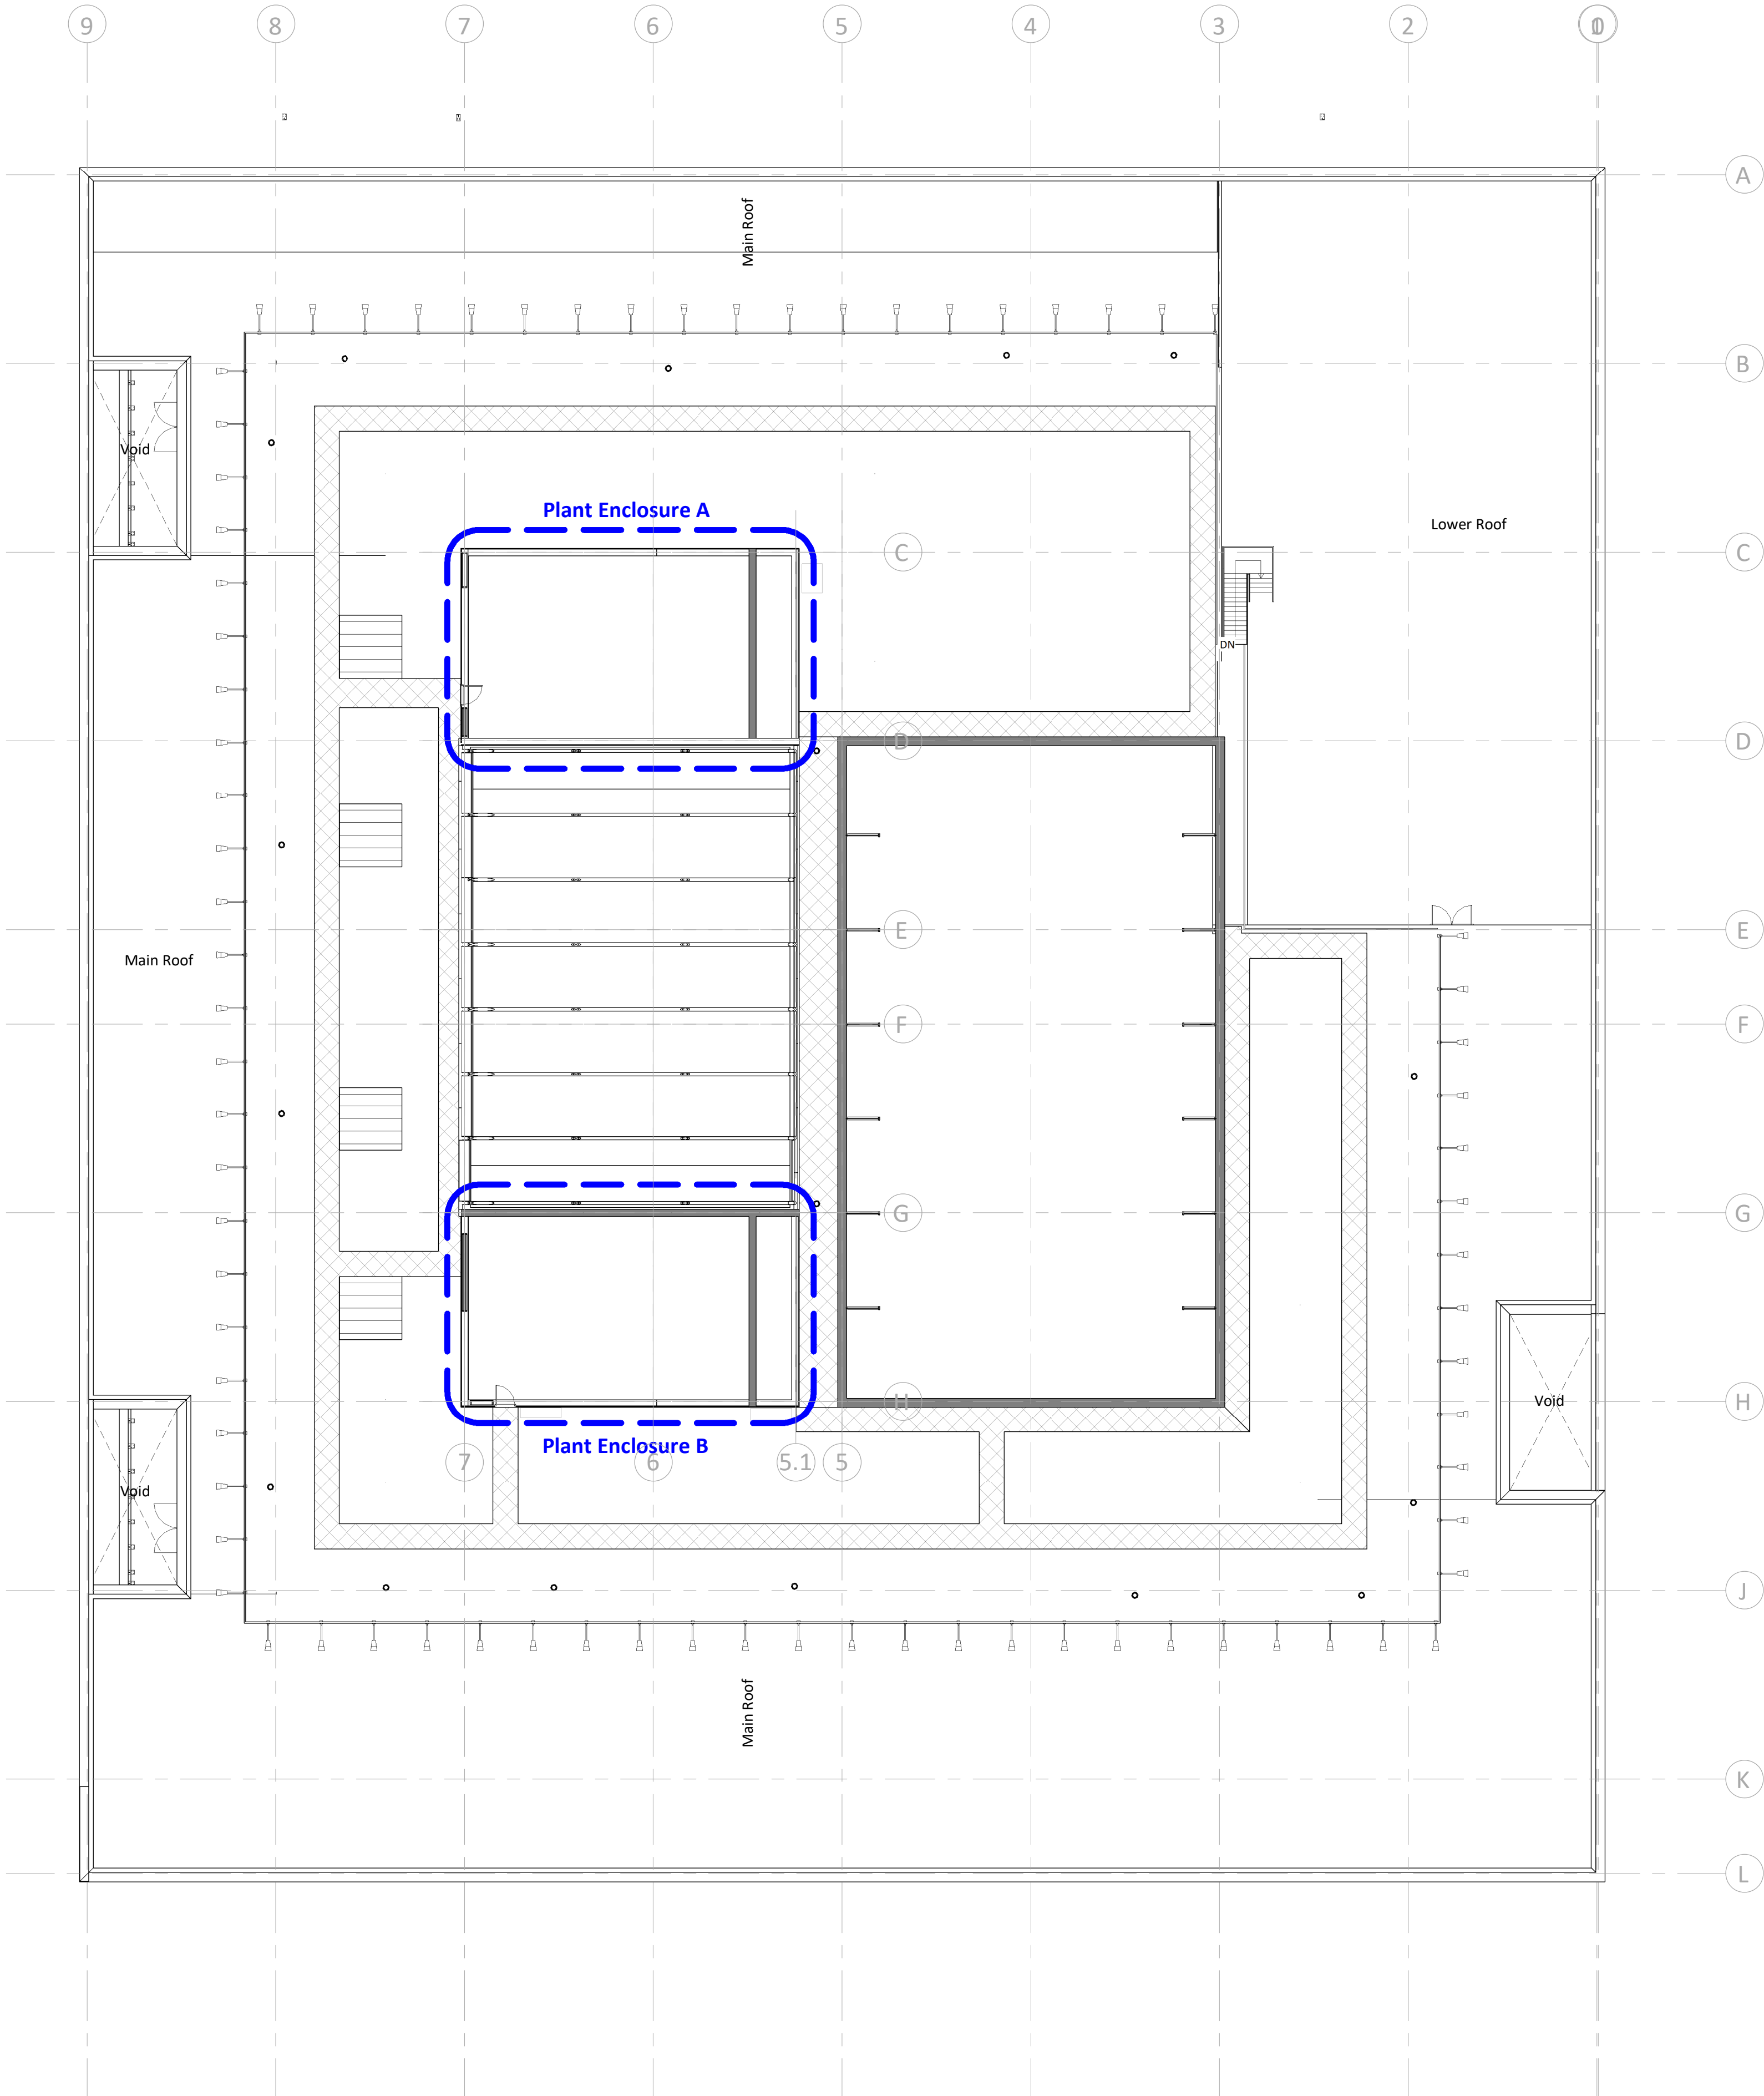


Note: All dimensions and levels are indicative and to be checked on site by cladding installers prior to fabrication of cladding and associated components

PL	PL01	26/06/2026	Planning Issue
S2	P05	03/06/2026	Drawing updated
S2	P04	15/05/2026	First Issue

STATUS	REV	DATE	DESCRIPTION	REVISED BY
CLIENT				MGL
				CHECKED BY AMW
				ORIGINATOR NO 157587

Balfour Beatty

CONSULTANT
STRIDE TREGLOWN
www.stridetreglown.com © Stride Treglown Limited 2020_
PROJECT
LC4 Knowsley Community College Roof
Works
Huyton, Liverpool
L36 3SD

DRAWING TITLE
Existing - Roof Plan

Existing - Roof Plan
1 : 200

STATUS CODE	SCALE
PL : Planning Issue	1 : 200@A1
DRAWING USAGE: <i>Planning</i>	
PROJECT - ORIGINATOR - VOLUME - LEVEL - TYPE - ROLE - CLASS - NUMBER	STATUS _ REVISION
157587-STL-RF-03-DR-A-10100	PL_PL01