
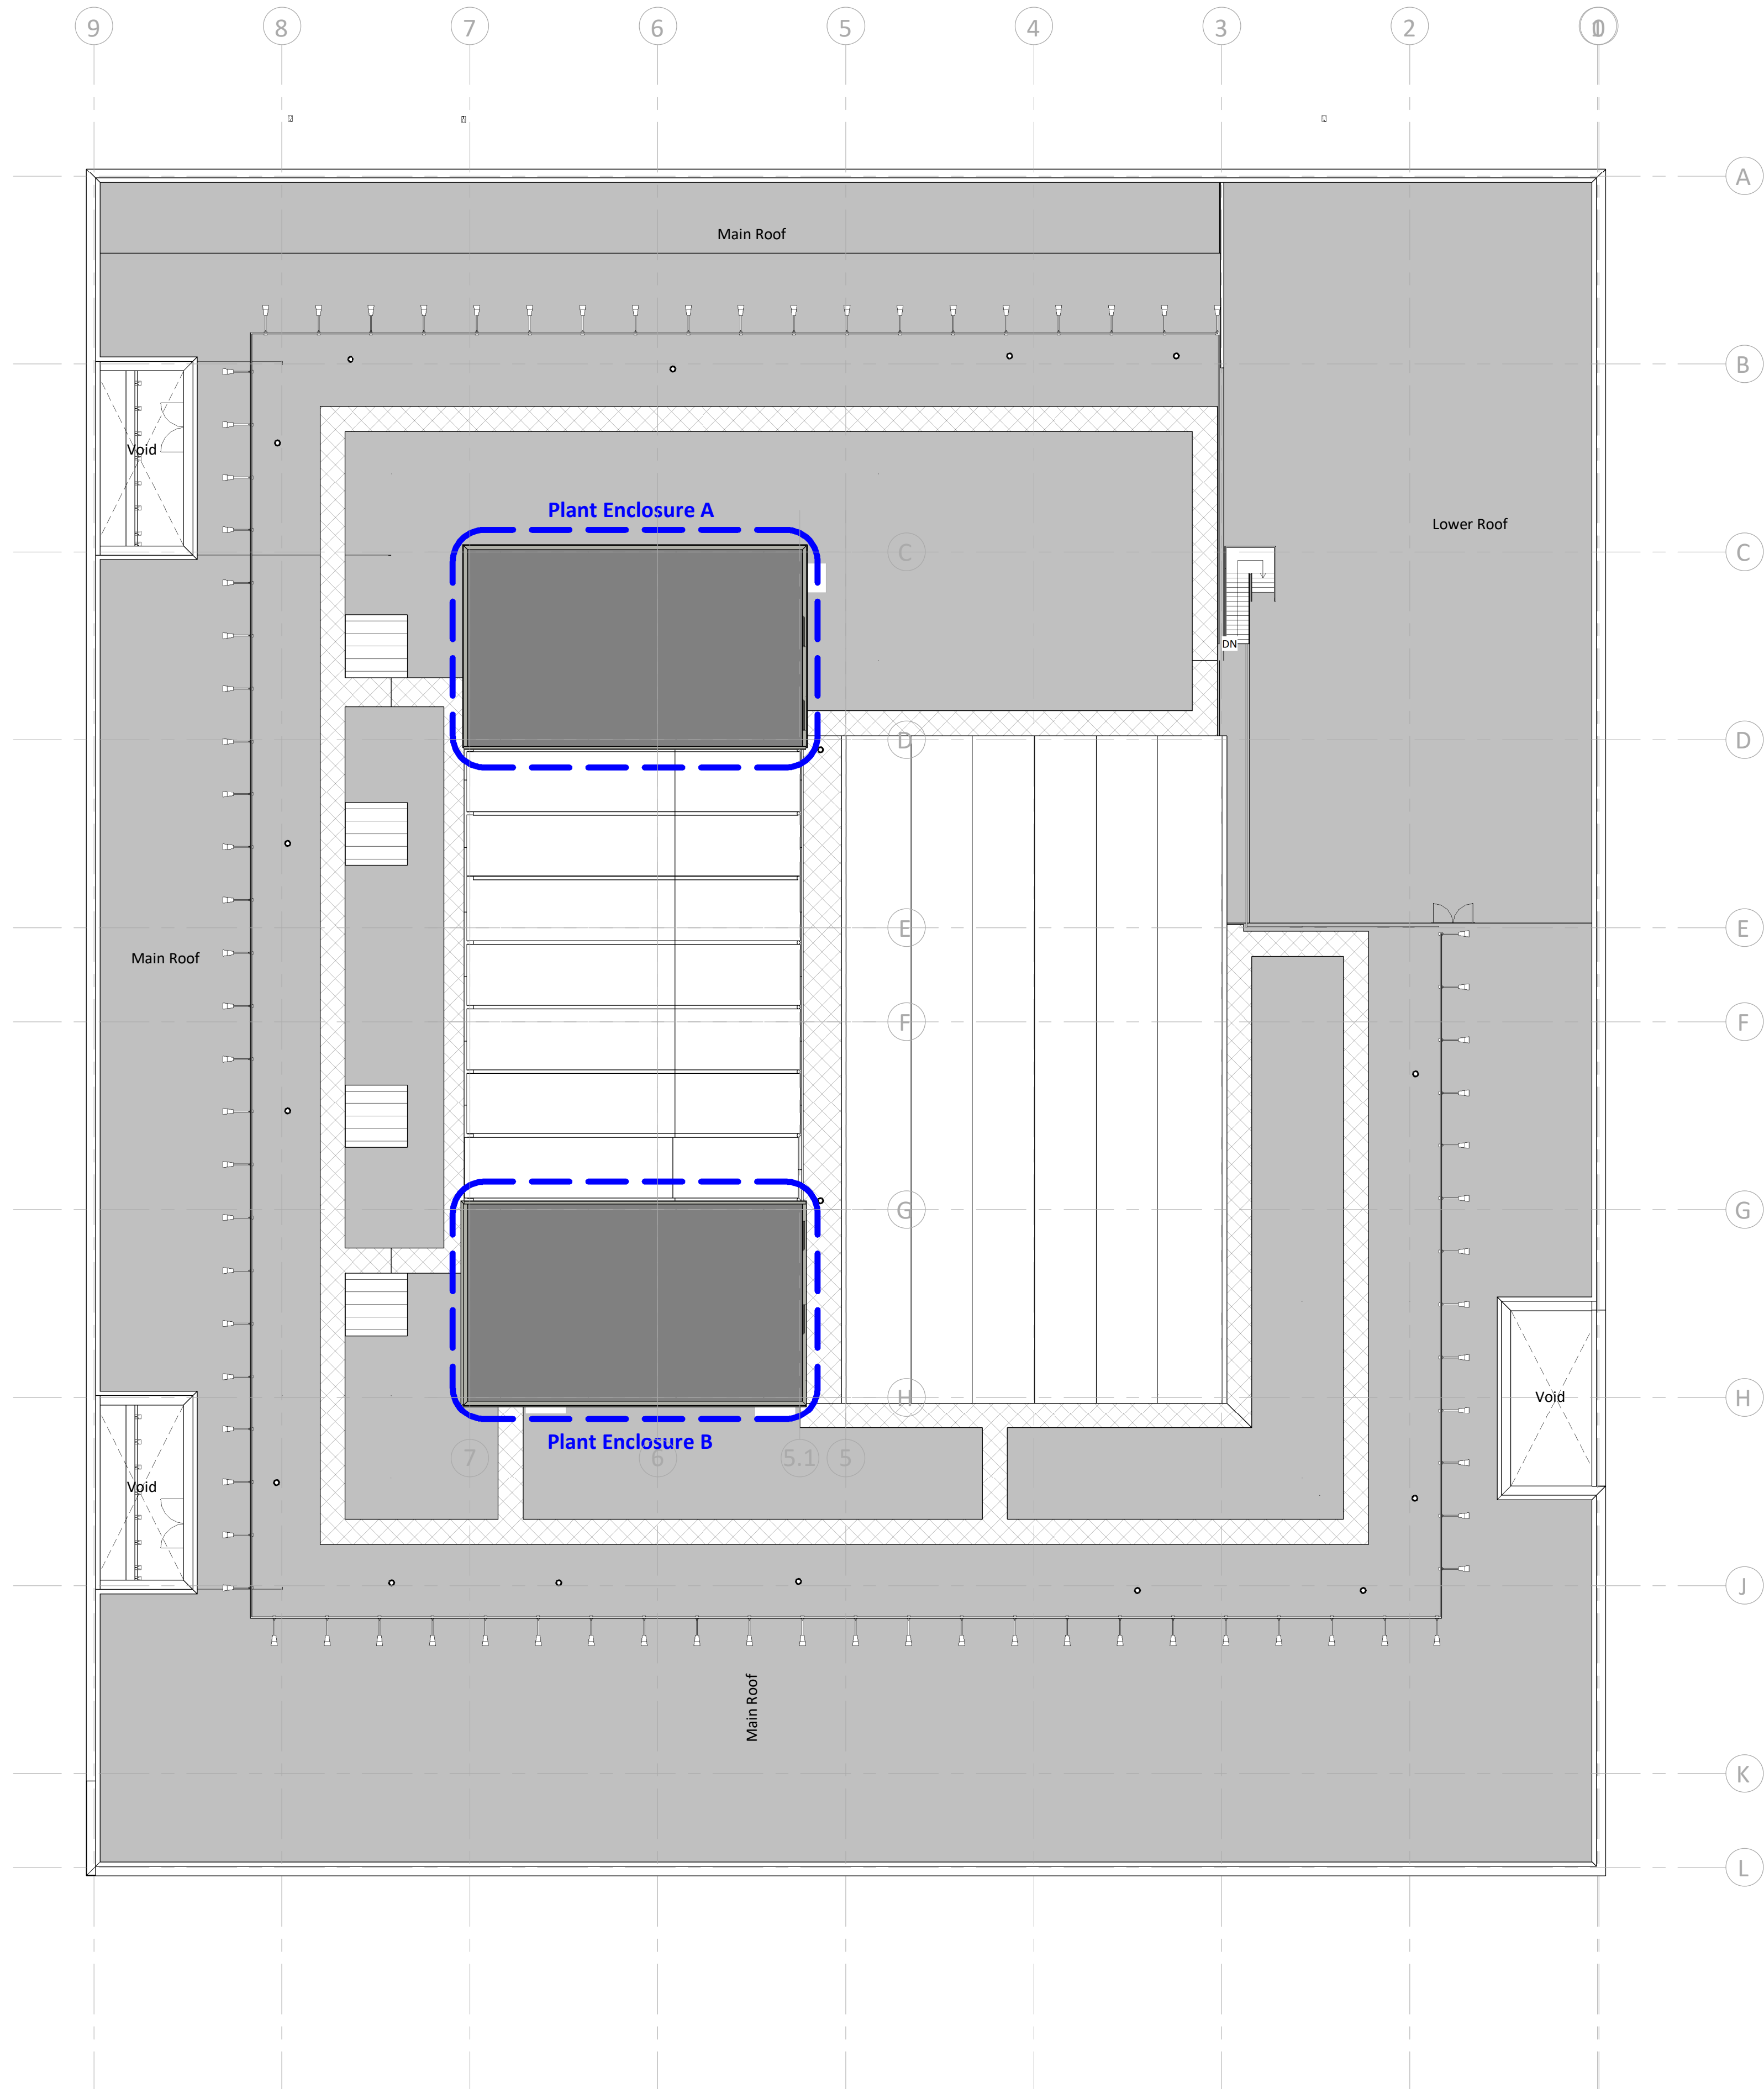


Plant Roof

Main Roof

 

Note: All dimensions and levels are indicative and to be checked on site by cladding installers prior to fabrication of cladding and associated components

PL PL01 26/06/2026 Planning Issue
S2 P05 03/06/2026 Drawing updated
S2 P04 15/05/2026 First Issue

STATUS	REV	DATE	DESCRIPTION	REVISED BY
CLIENT				MGL
				CHECKED BY
				AMW
				ORIGINATOR NO
				157587

Balfour Beatty

CONSULTANT
STRIDE TREGLOWN
www.stridetreglown.com © Stride Treglown Limited 2020_
PROJECT
LC4 Knowsley Community College Roof
Works
Huyton, Liverpool
L36 3SD

DRAWING TITLE
Proposed - Roof Plan

Proposed - Roof Plan
1 : 200

STATUS CODE	SCALE
PL : Planning Issue	As indicated@A1
DRAWING USAGE: <i>Planning</i>	
PROJECT - ORIGINATOR - VOLUME - LEVEL - TYPE - ROLE - CLASS - NUMBER	STATUS _ REVISION
157587-STL-RF-03-DR-A-10101	PL_PL01