


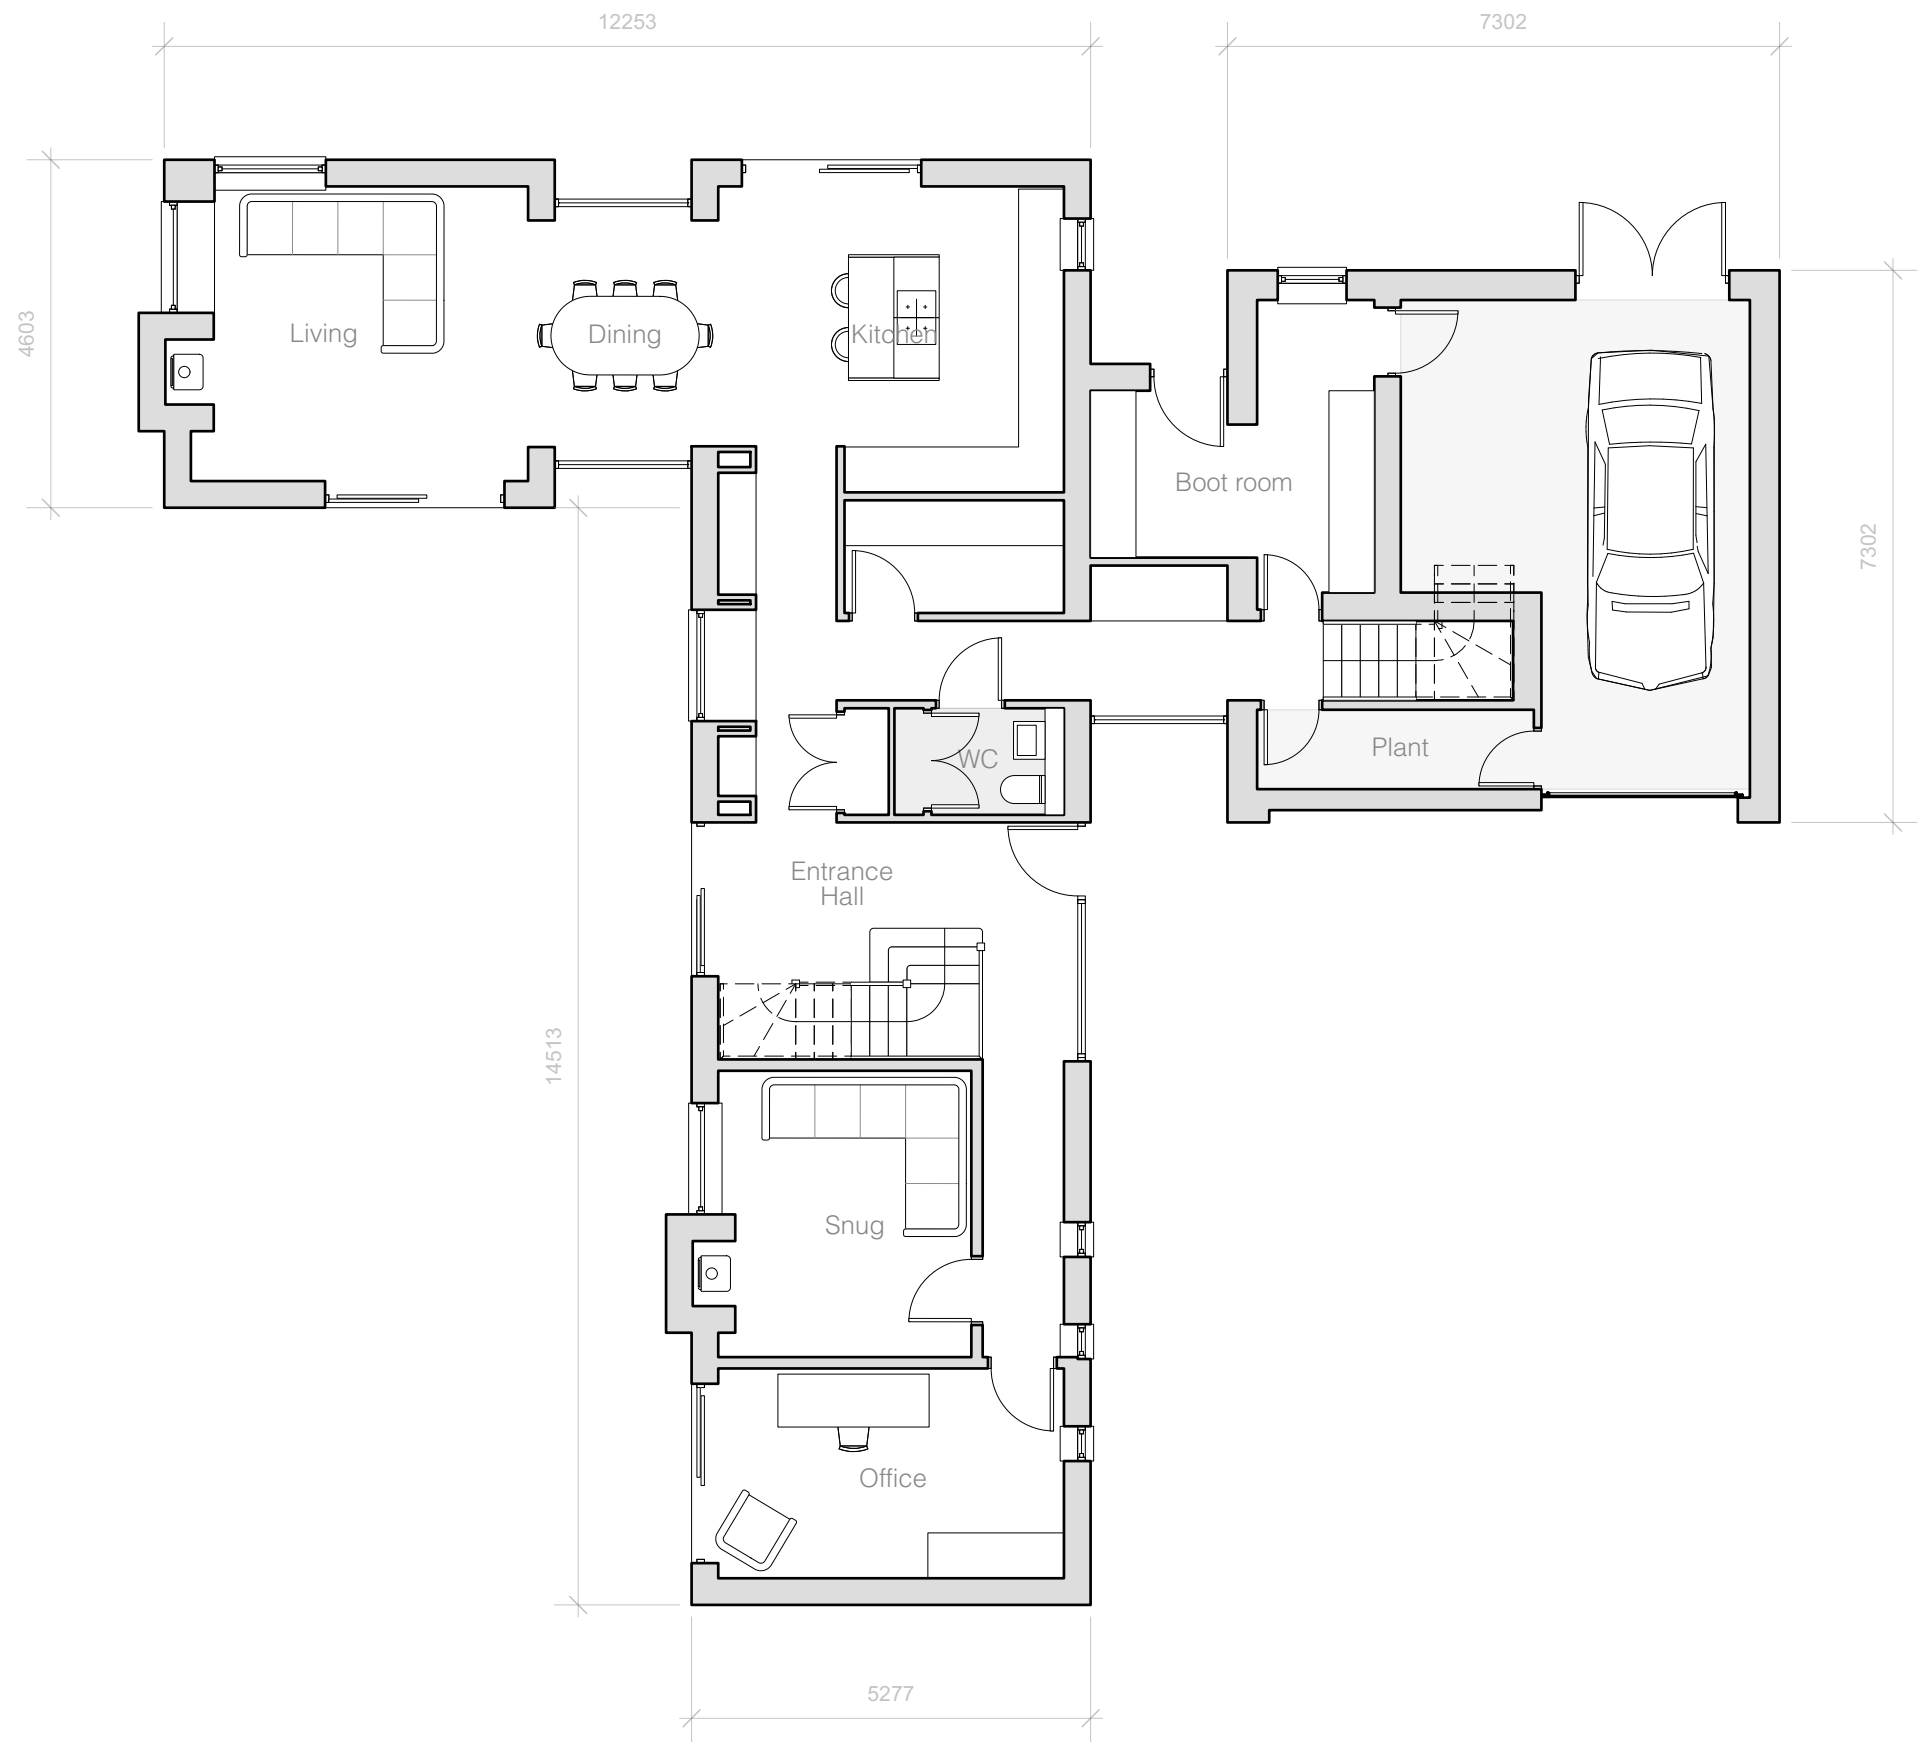

Drawing Title: Proposed Ground Floor Plan revision: C  
Date: 05.05.2022  
Drawing no: 1305-111  
Scale: 1:100 @ A3  
Drawn: JF

revision notes:

|   |            |                                    |
|---|------------|------------------------------------|
| A | 10/06/2022 | Planning                           |
| B | 30/06/2022 | External dimensions added          |
| C | 07/09/2023 | Non-Material Amendment Application |

**DK-Architects**

26 Old Haymarket  
Liverpool  
L1 6ER  
0151 231 1209 T  
mail@dk-architects.com E  
www.dk-architects.com W