


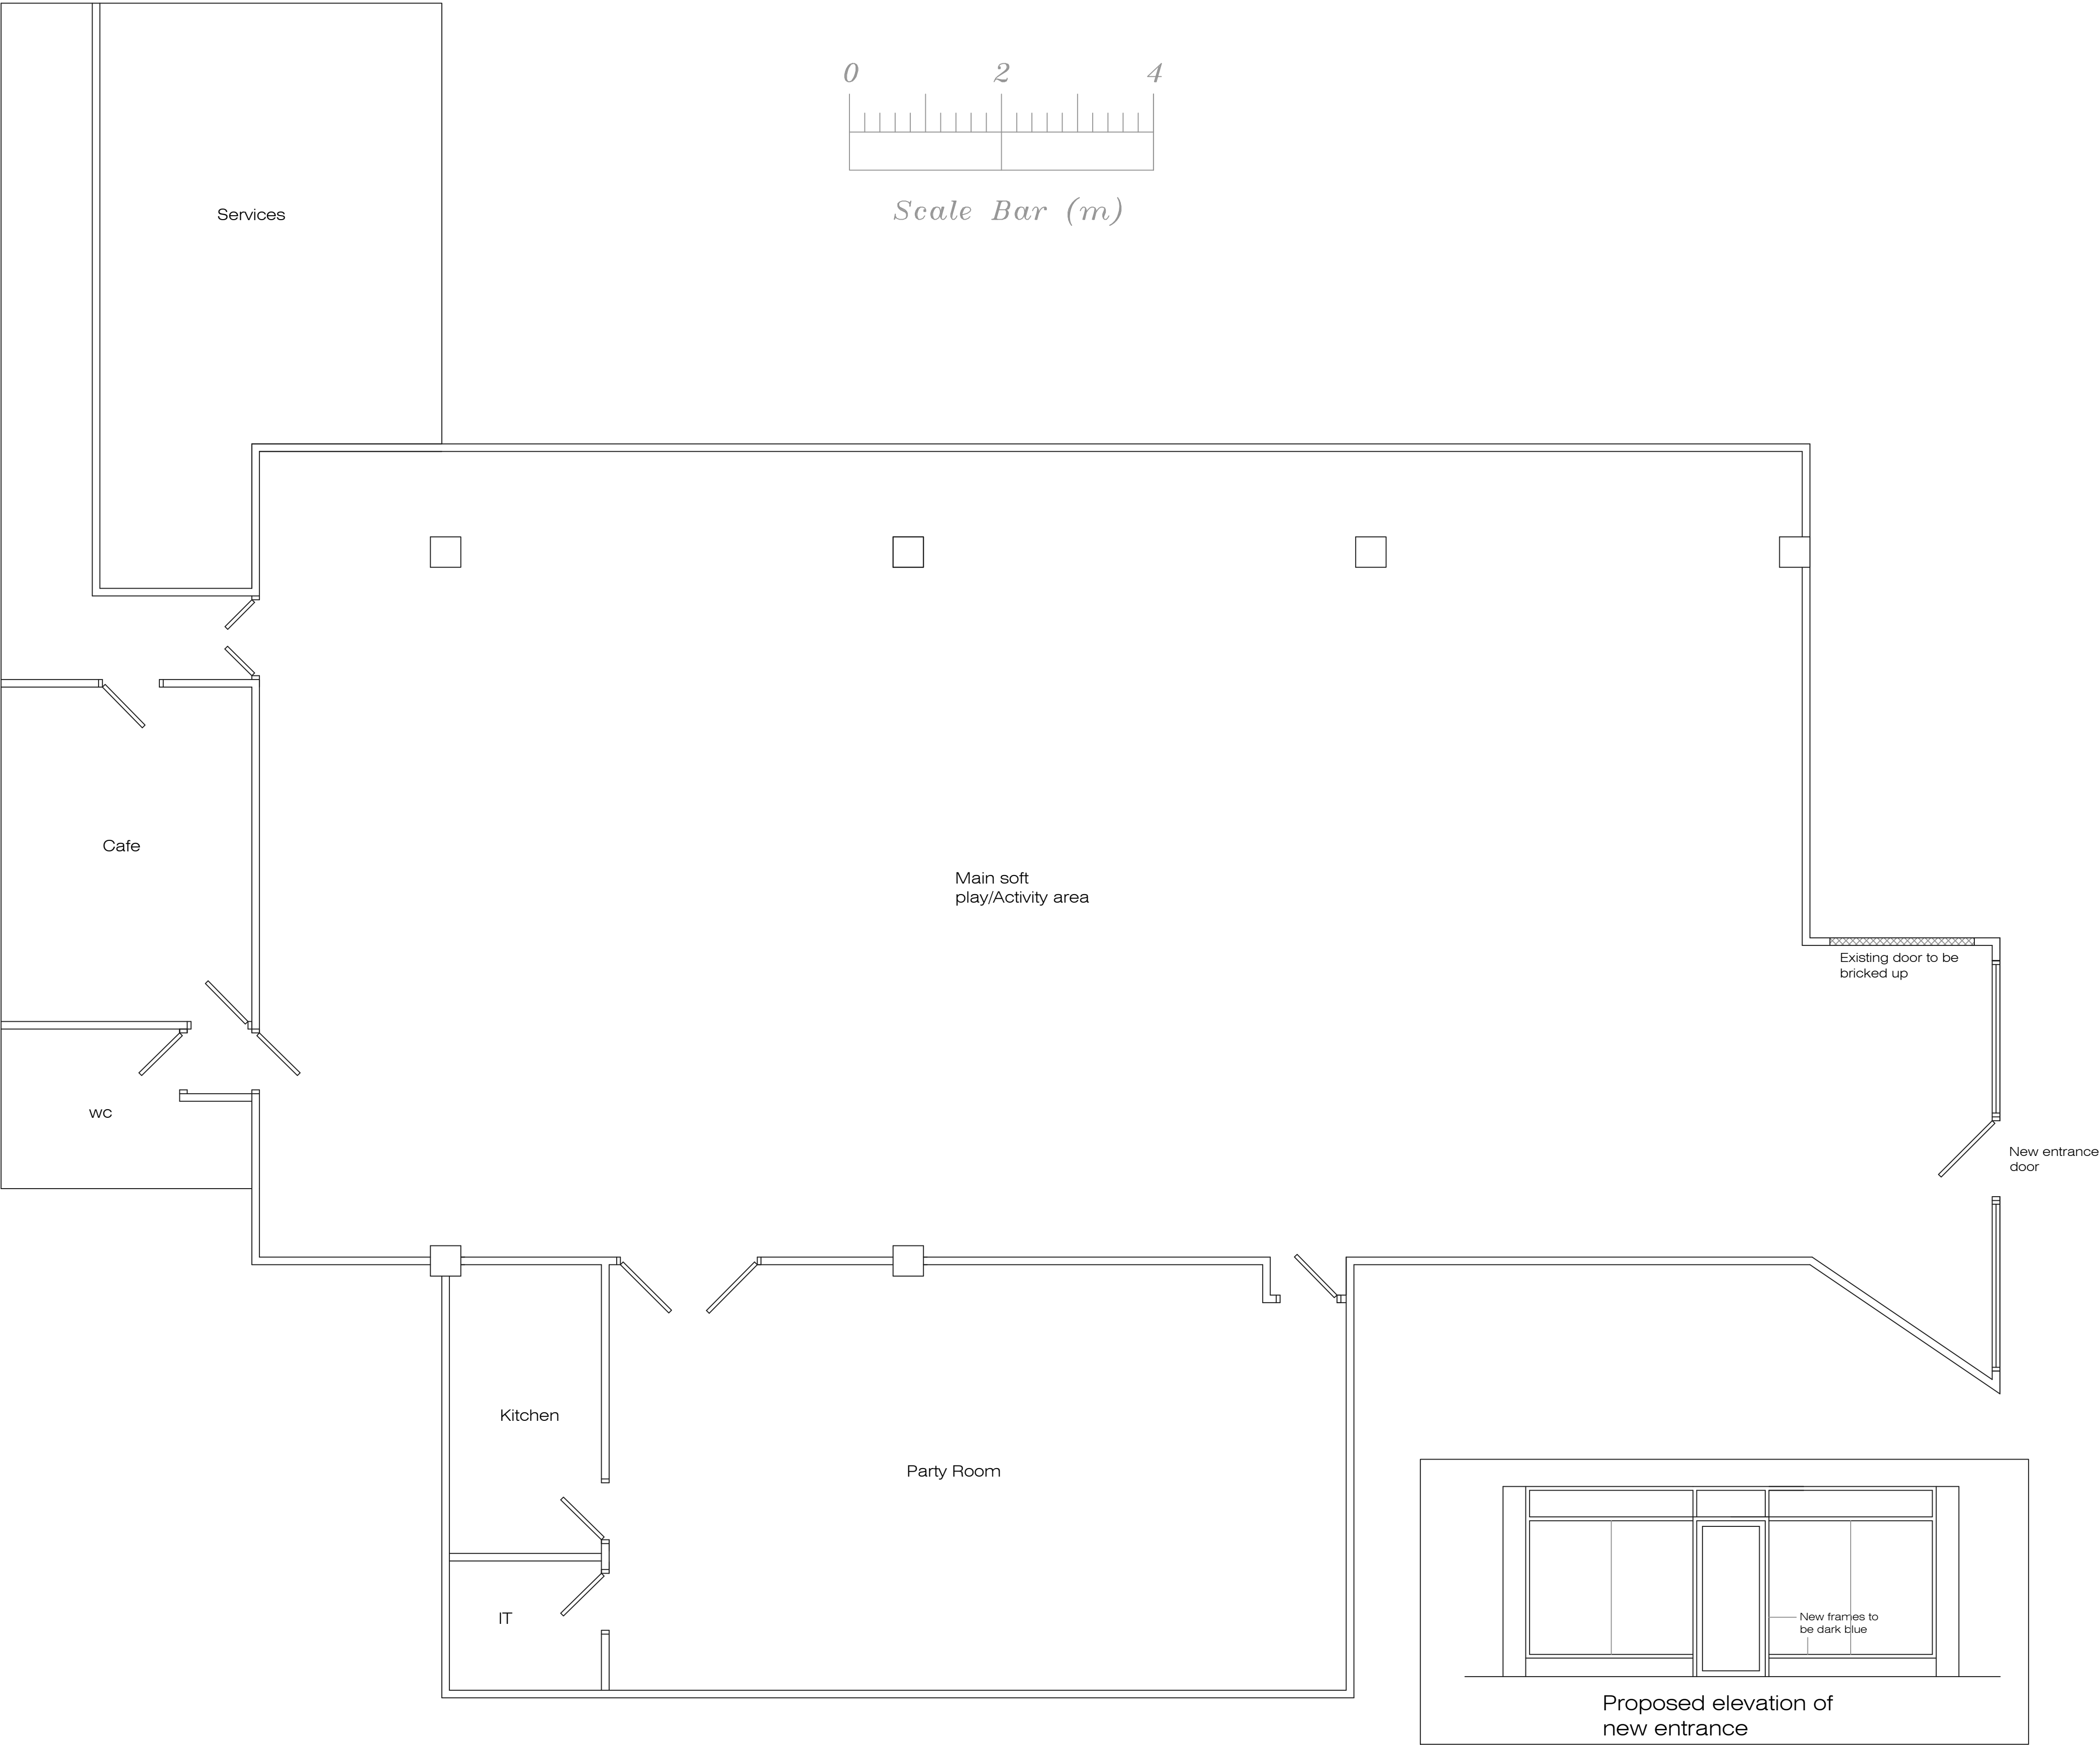

Proposed Ground Floor Plan

|                                                                     |       |          |           |         |
|---------------------------------------------------------------------|-------|----------|-----------|---------|
| Address                                                             |       |          |           |         |
| Unit 09, The Prescott Centre<br>Prescot, L34 5GA                    |       |          |           |         |
| Job Title                                                           |       |          |           |         |
| Alteration works to create<br>kids activity and adventure<br>centre |       |          |           |         |
| Drawing title                                                       |       |          |           |         |
| Proposed Plan                                                       |       |          |           |         |
| Chkd                                                                | Appvd | date     | scale     | Dwg No. |
|                                                                     |       | July '24 | 1:50 ● A1 | 003     |