

EXISTING SHOPFRONT ELEVATION


1:100

PROPOSED SHOPFRONT ELEVATION

1:100


REVISIONS

- Rev. A Shop front design amended following LPA comments.
06.03.23
Rev. B Shop front design amended following LPA comments.
08.03.23

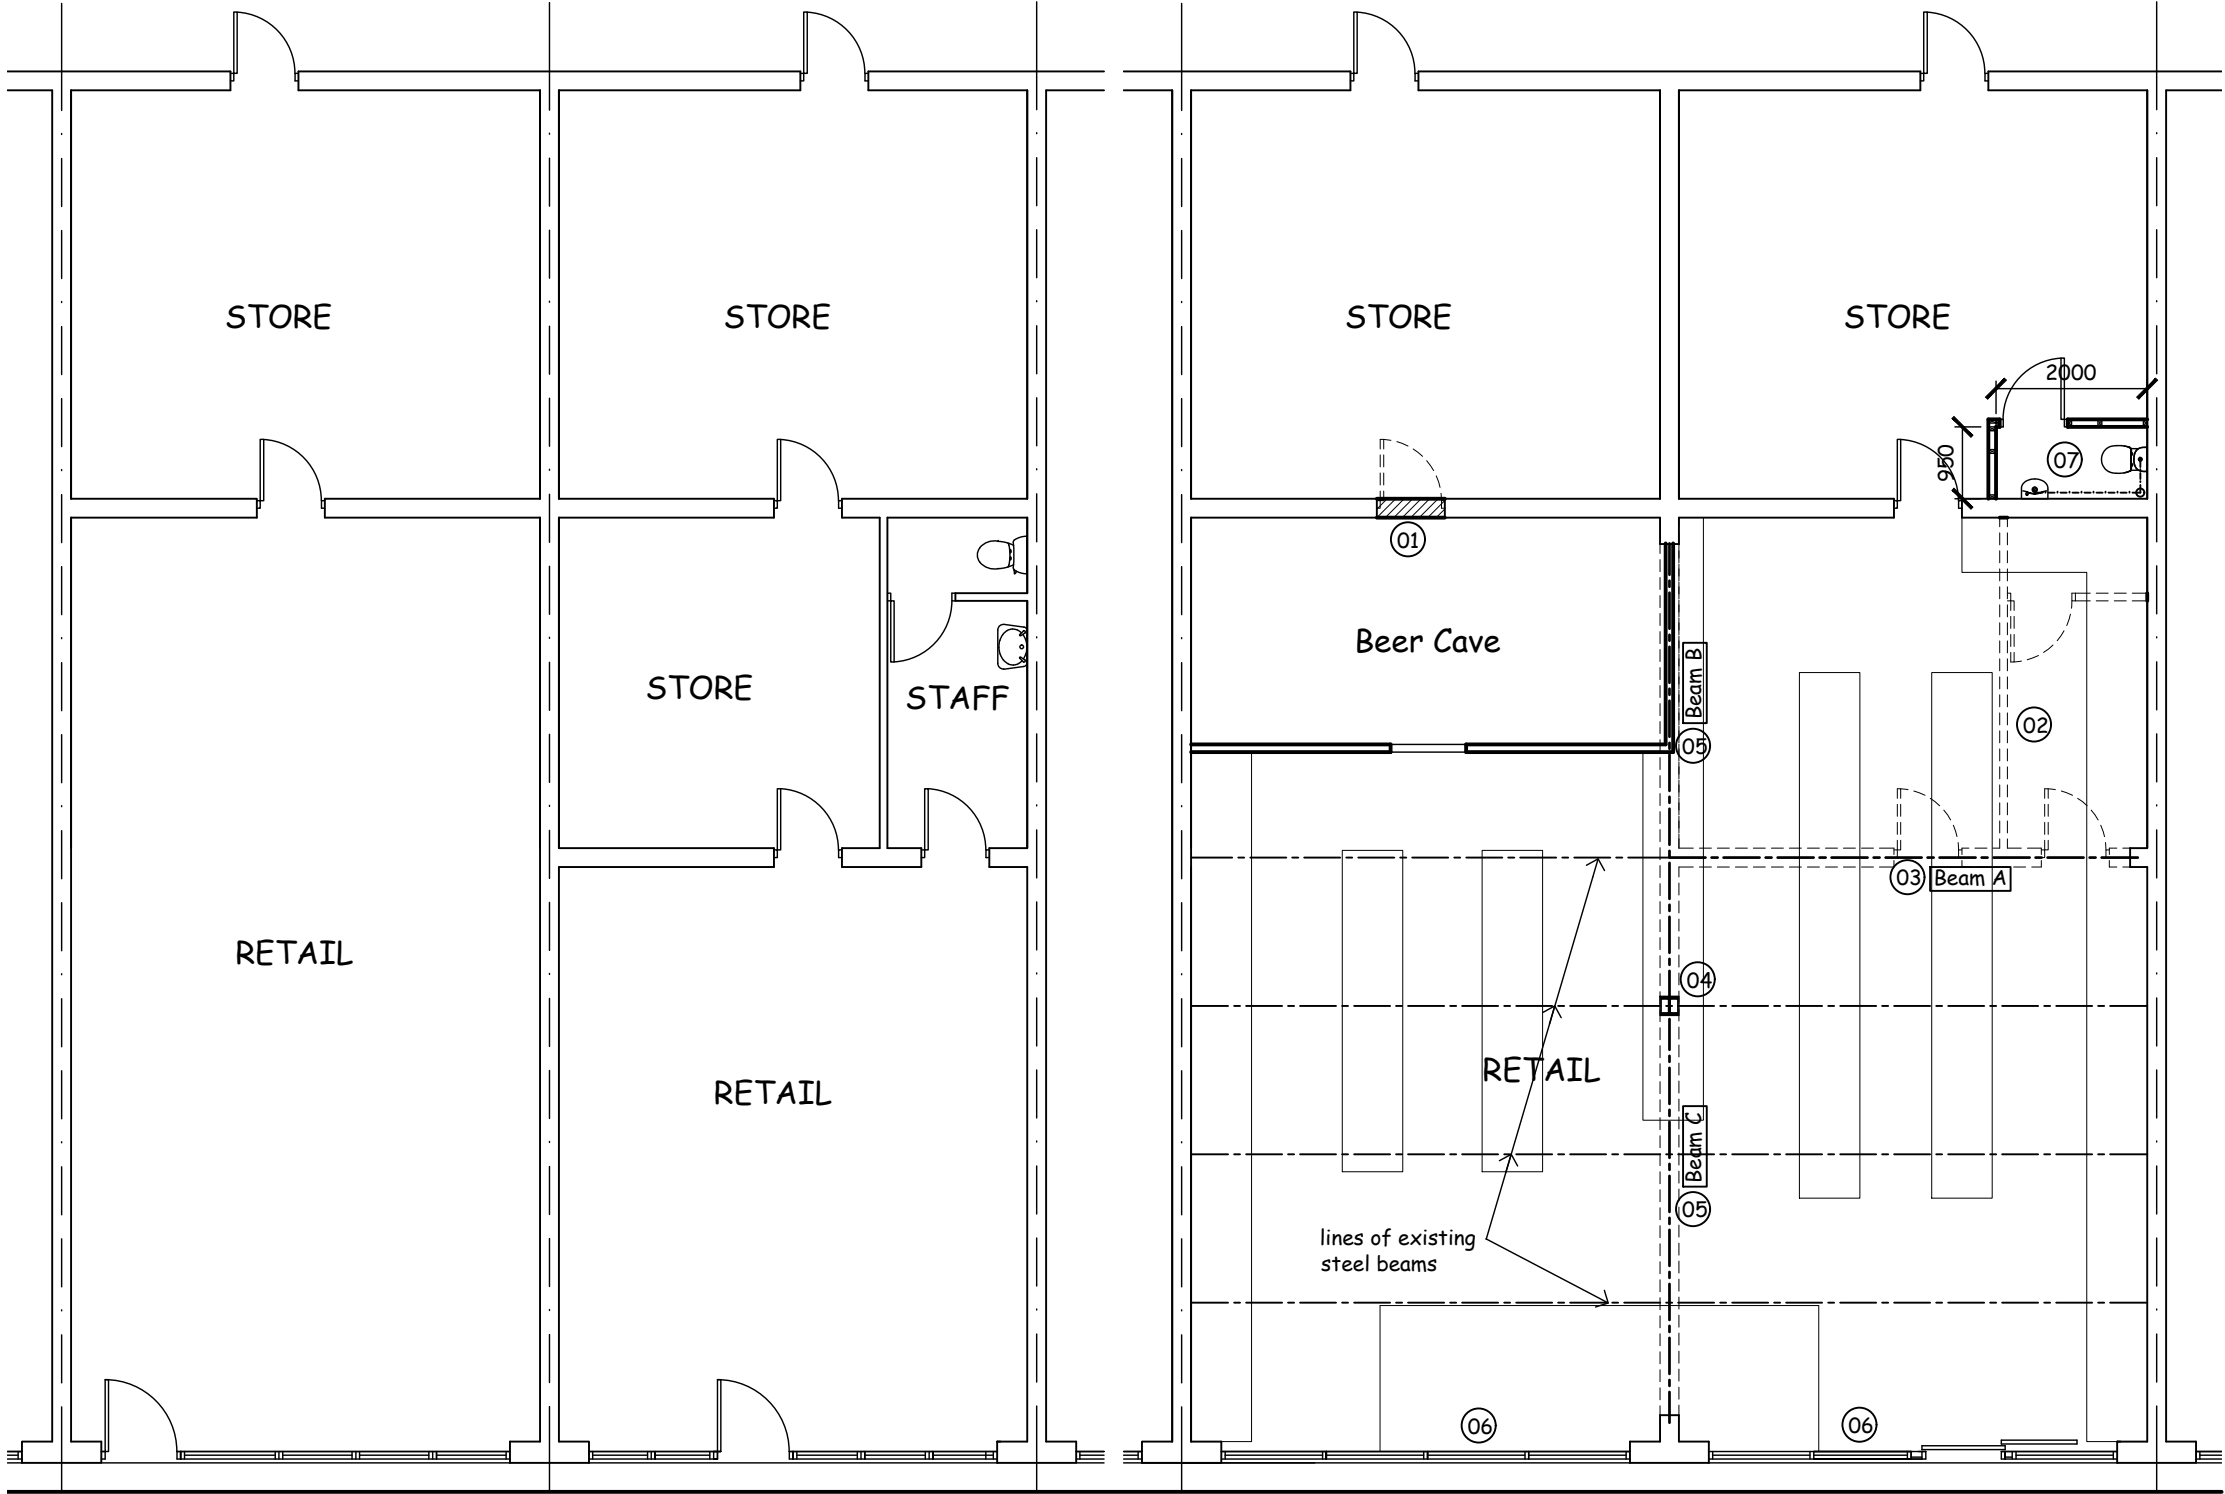

EXISTING FLOOR PLAN

PROPOSED FLOOR PLAN

 

project

PROPOSED ALTERATIONS at
3-5 LOWESWATER WAY,
KIRKBY, L33 2DL

title

EXISTING & PROPOSED FLOOR
PLANS and ELEVATIONS

ALEX HALFORD
architectural technician & building design consultant

11 Ploughmans Close
Southport
PR9 8QZ

(m) 07715 353219

scale: 1:100 @ A3

date: Dec. 2022

drawing no: A1457.02B