




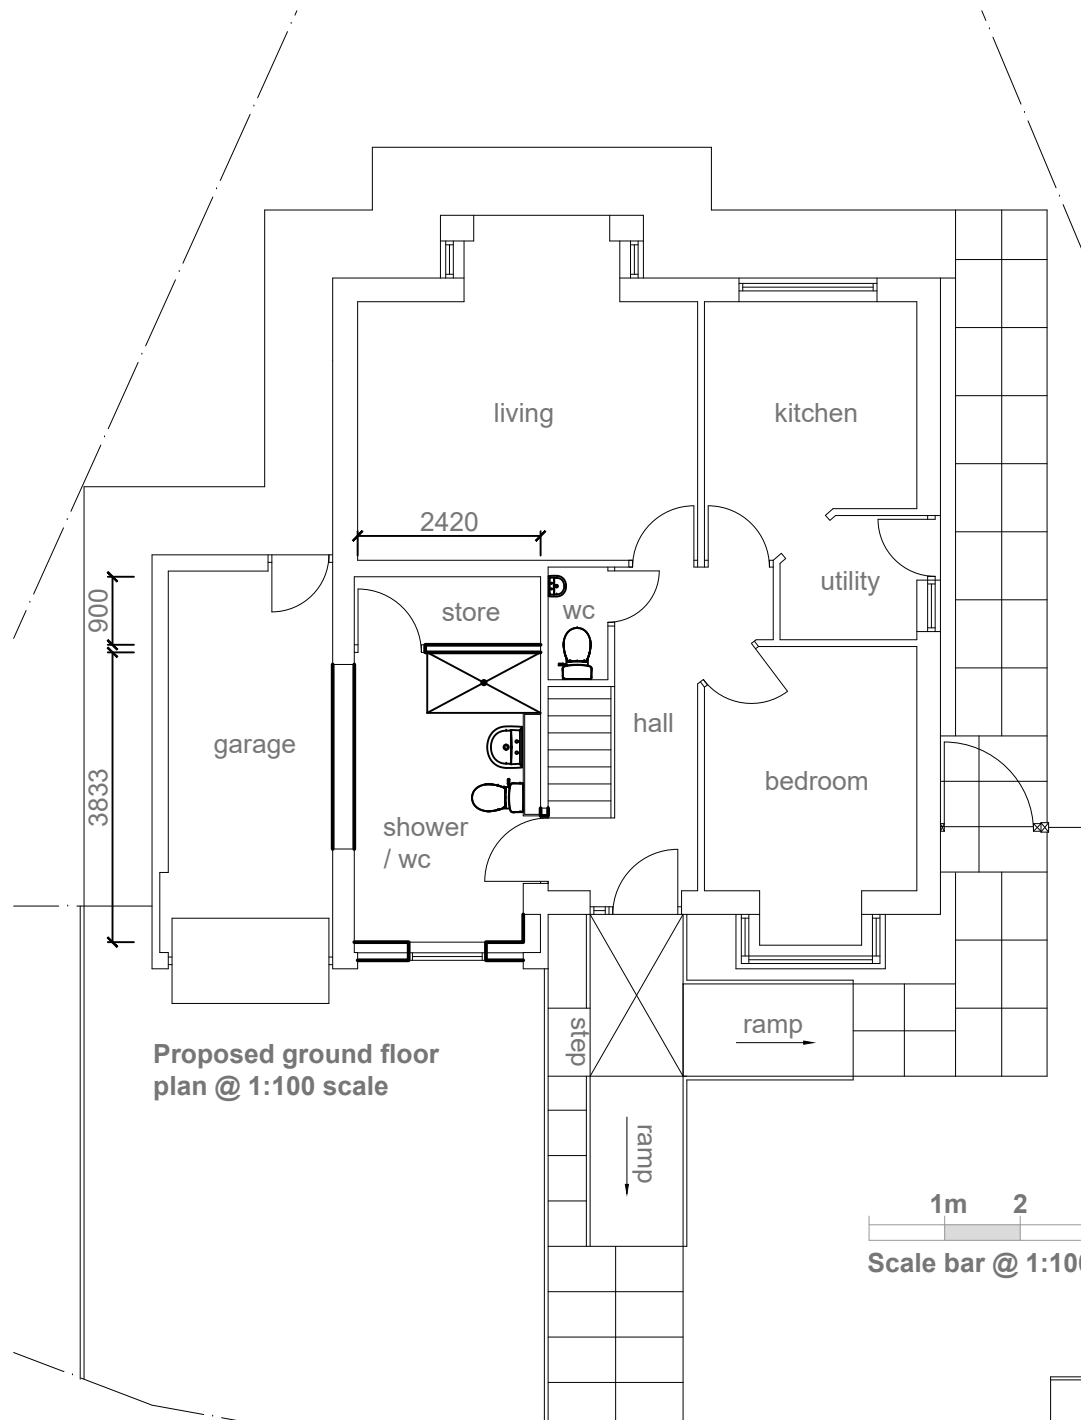

Proposed ground floor plan @ 1:100 scale

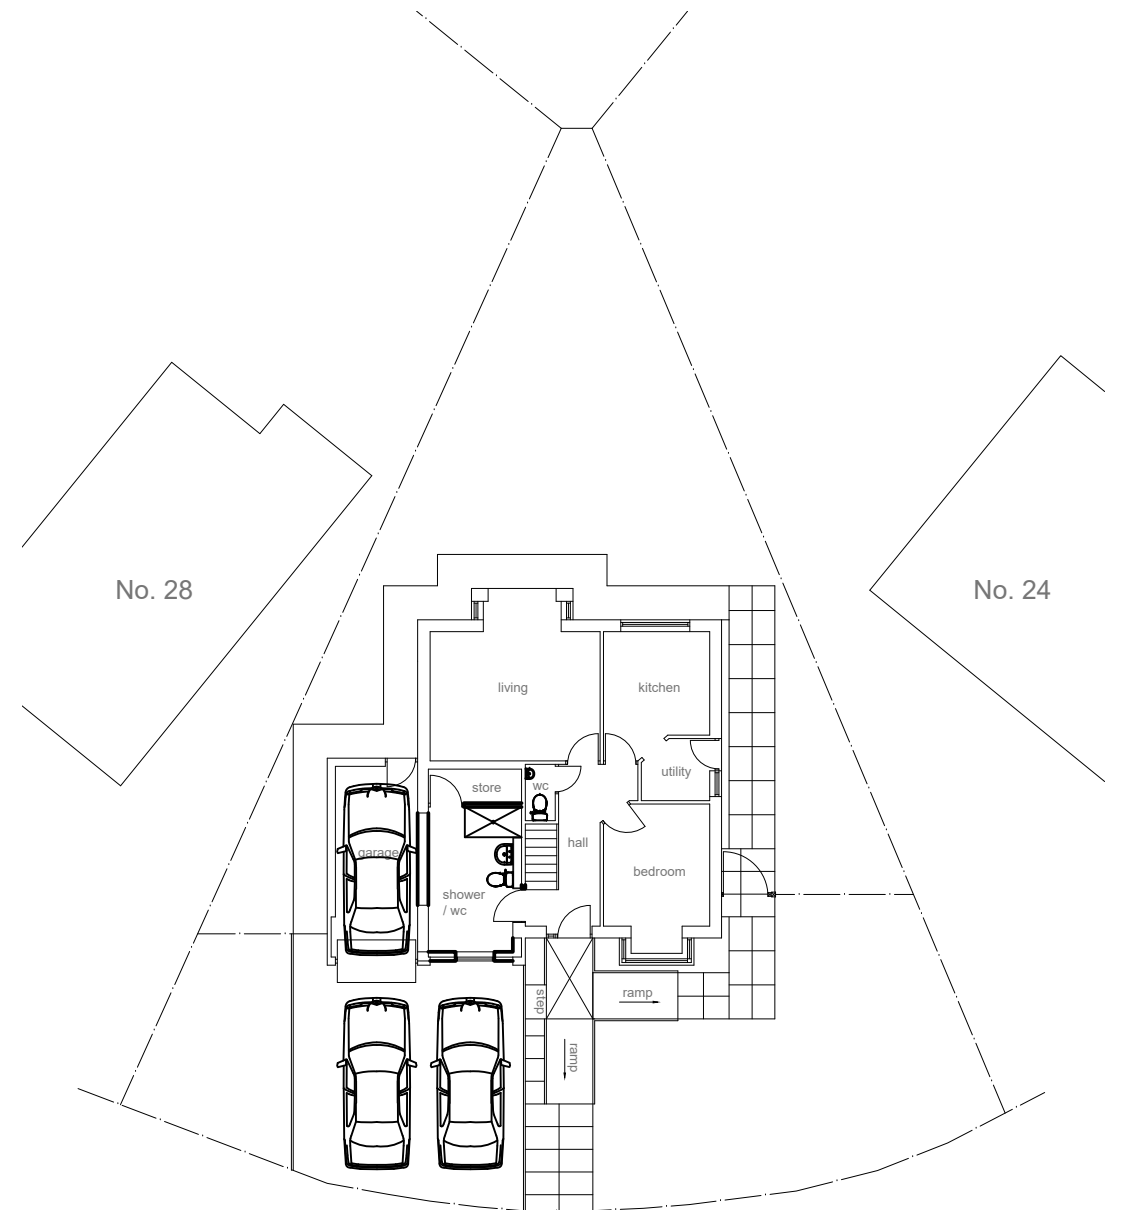

Proposed site plan @ 1:200 scale

 

EXTERNAL SPECIFICATION

Walls:
Facing brickwork to match existing main house. Mortar colour to match existing.

Windows:
White PVCu frames with obscure double glazing to match pattern of front elevation of main house.



Proposed front elevation @ 1:100 scale

Project:

**PROPOSED PART GARAGE
CONVERSION TO NEW SHOWER ROOM**

at:

**26 ST ANDREWS DRIVE
HUYTON, L36 8JF**

for:

MR PAUL LEE

PROPOSED LAYOUT & SITE PLAN

Scale: 1:100 & 1:200

Date: March 2023

Drawing Number:
2017236-02

Revision:
A