




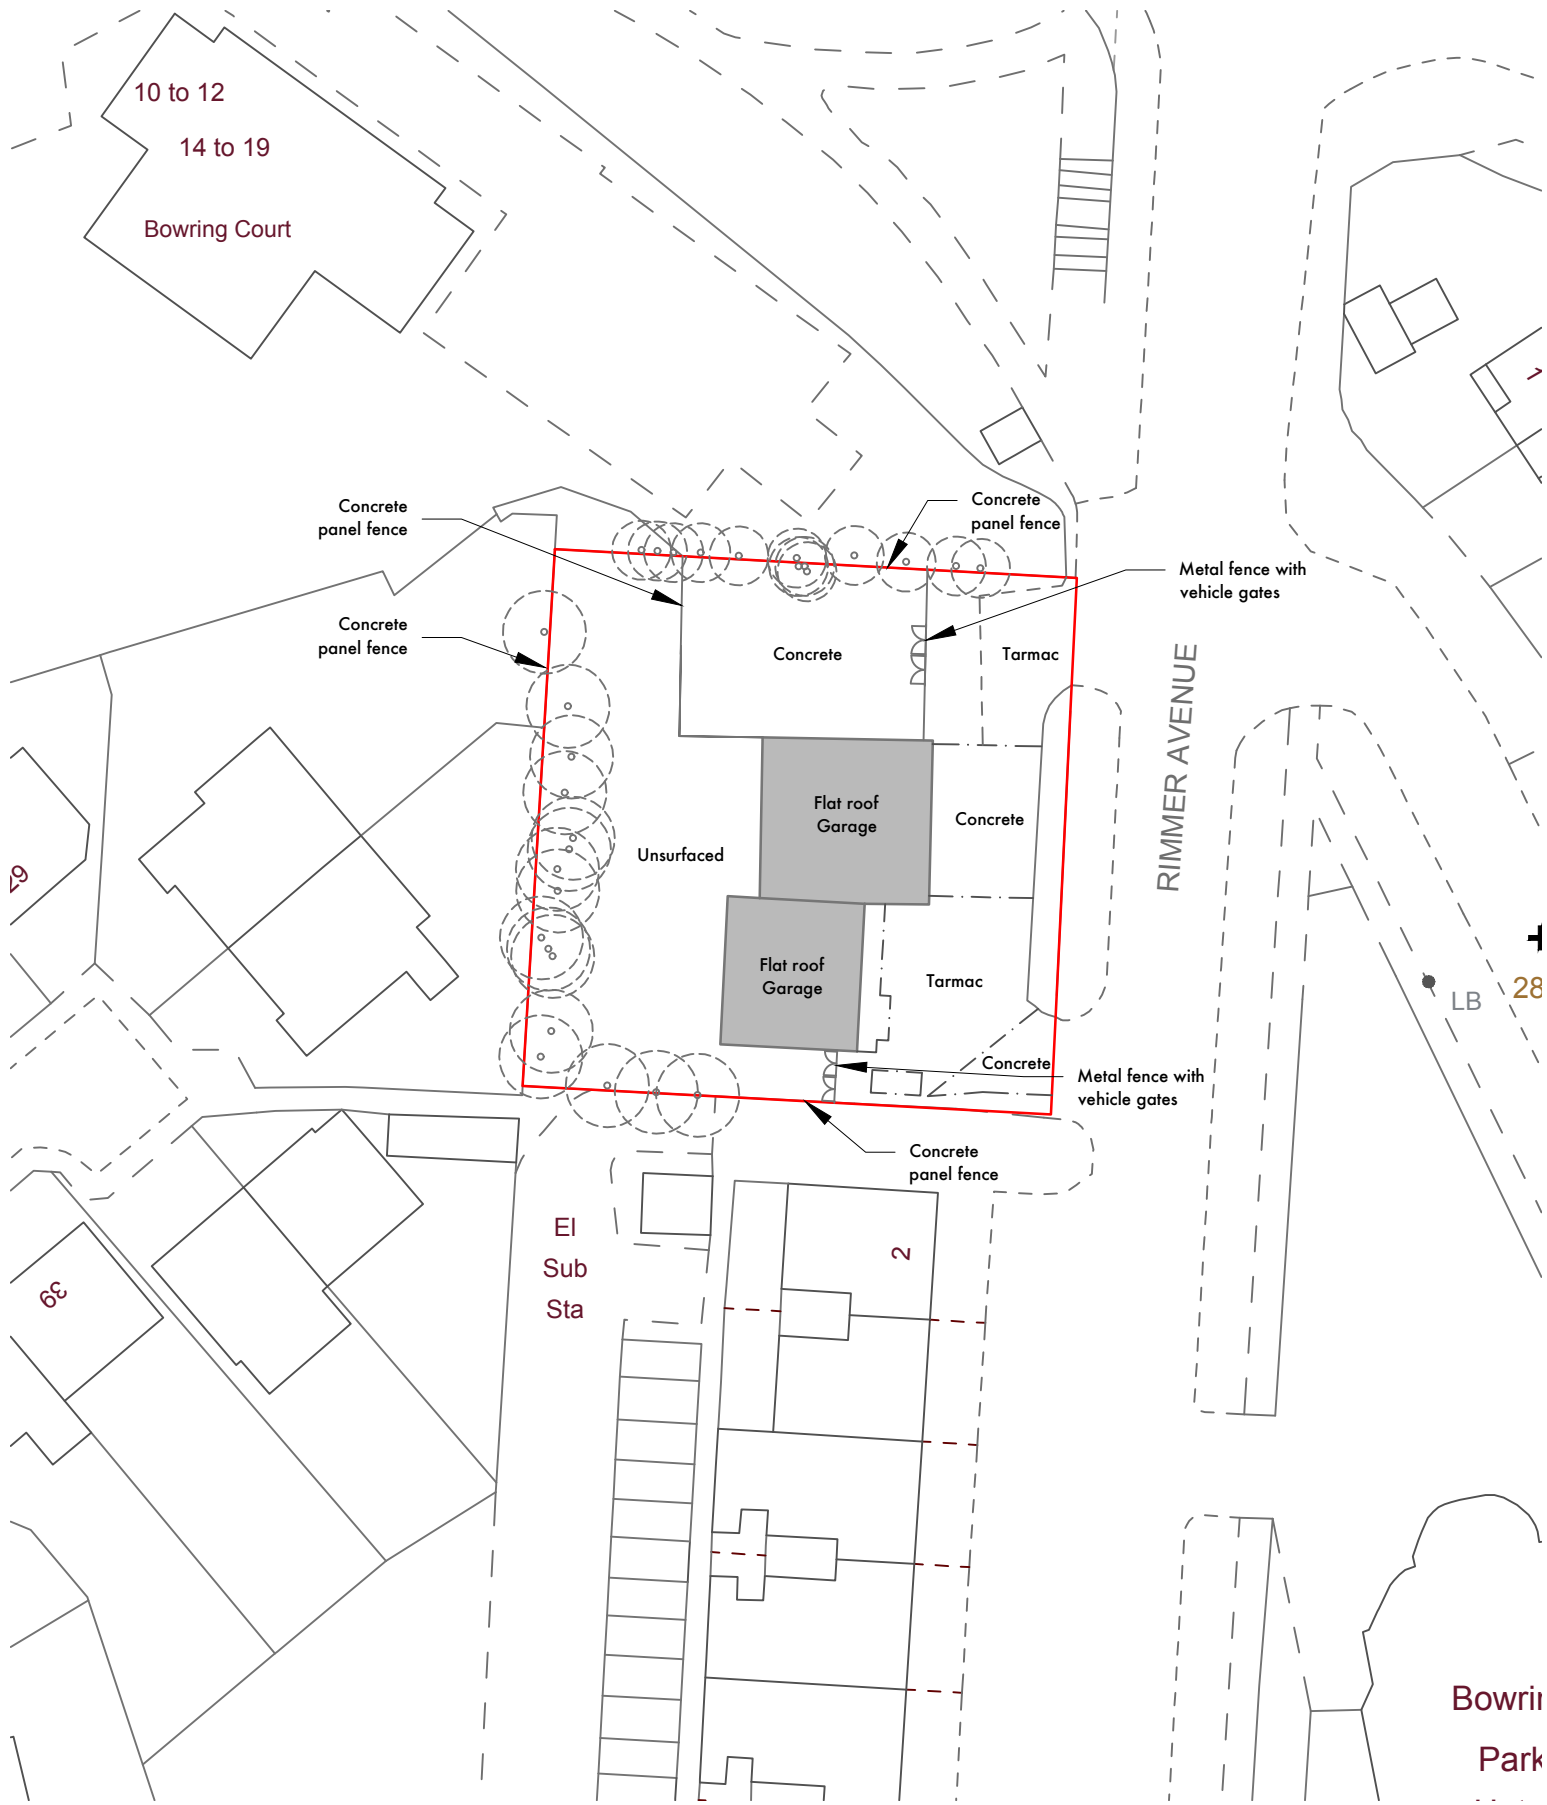

EXISTING Site Plan
(1:500 @ A3)

 

Location Plan
(1:1250 @A3)

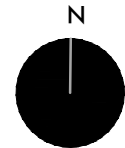

REVISION NOTES :		DATE OF REV/BY :
DIAZ associates 5 CAVENDISH ROAD CROSBY LIVERPOOL L23 6XB TEL+FAX 0151 931 1339	JOB TITLE :	DWG. NO. :
	Rimmer Avenue Huyton Liverpool	711-01
	DWG TITLE :	SCALE :
	Site and Location Plans	1:1250 / 1:500 (@A3)
PLANNING REF :		DATE :
DC/2020/.....		