

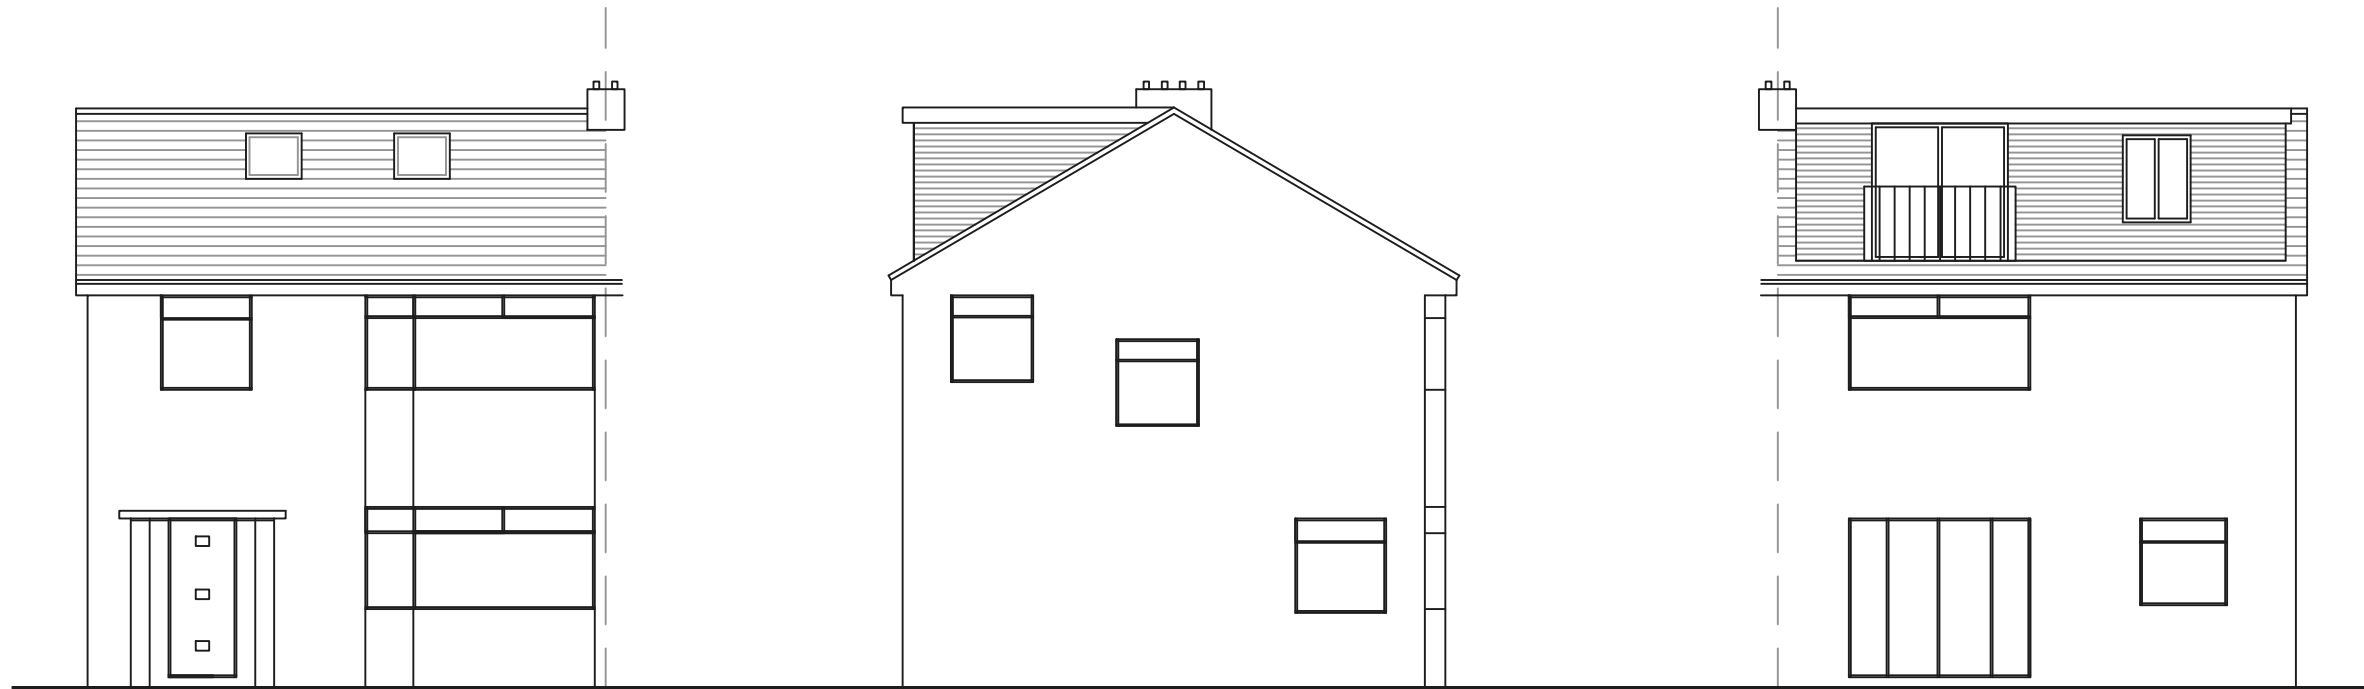


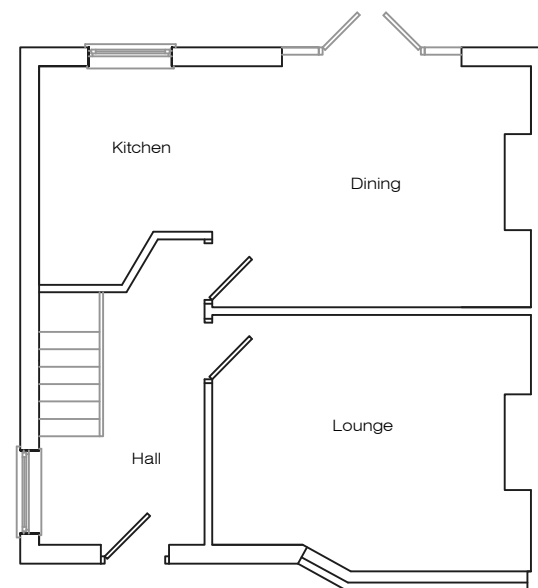


Existing Front Elevation

Existing Side Elevation

Existing Rear Elevation

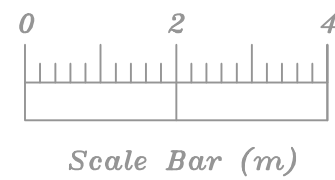

Existing Ground Floor Plan

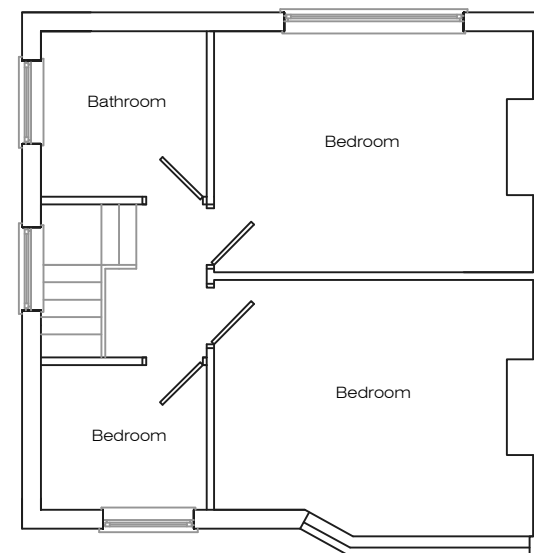

Existing First Floor Plan

Address 16 Charlwood Ave, L36				
Job Title Single storey rear extension				
Drawing title Existing Plans				
Chkd	Appvd	date March '23	scale 1:100 @ A3	Dwg No. 001