




Proposed Side Elevation

Proposed Rear Elevation

Proposed Side Elevation

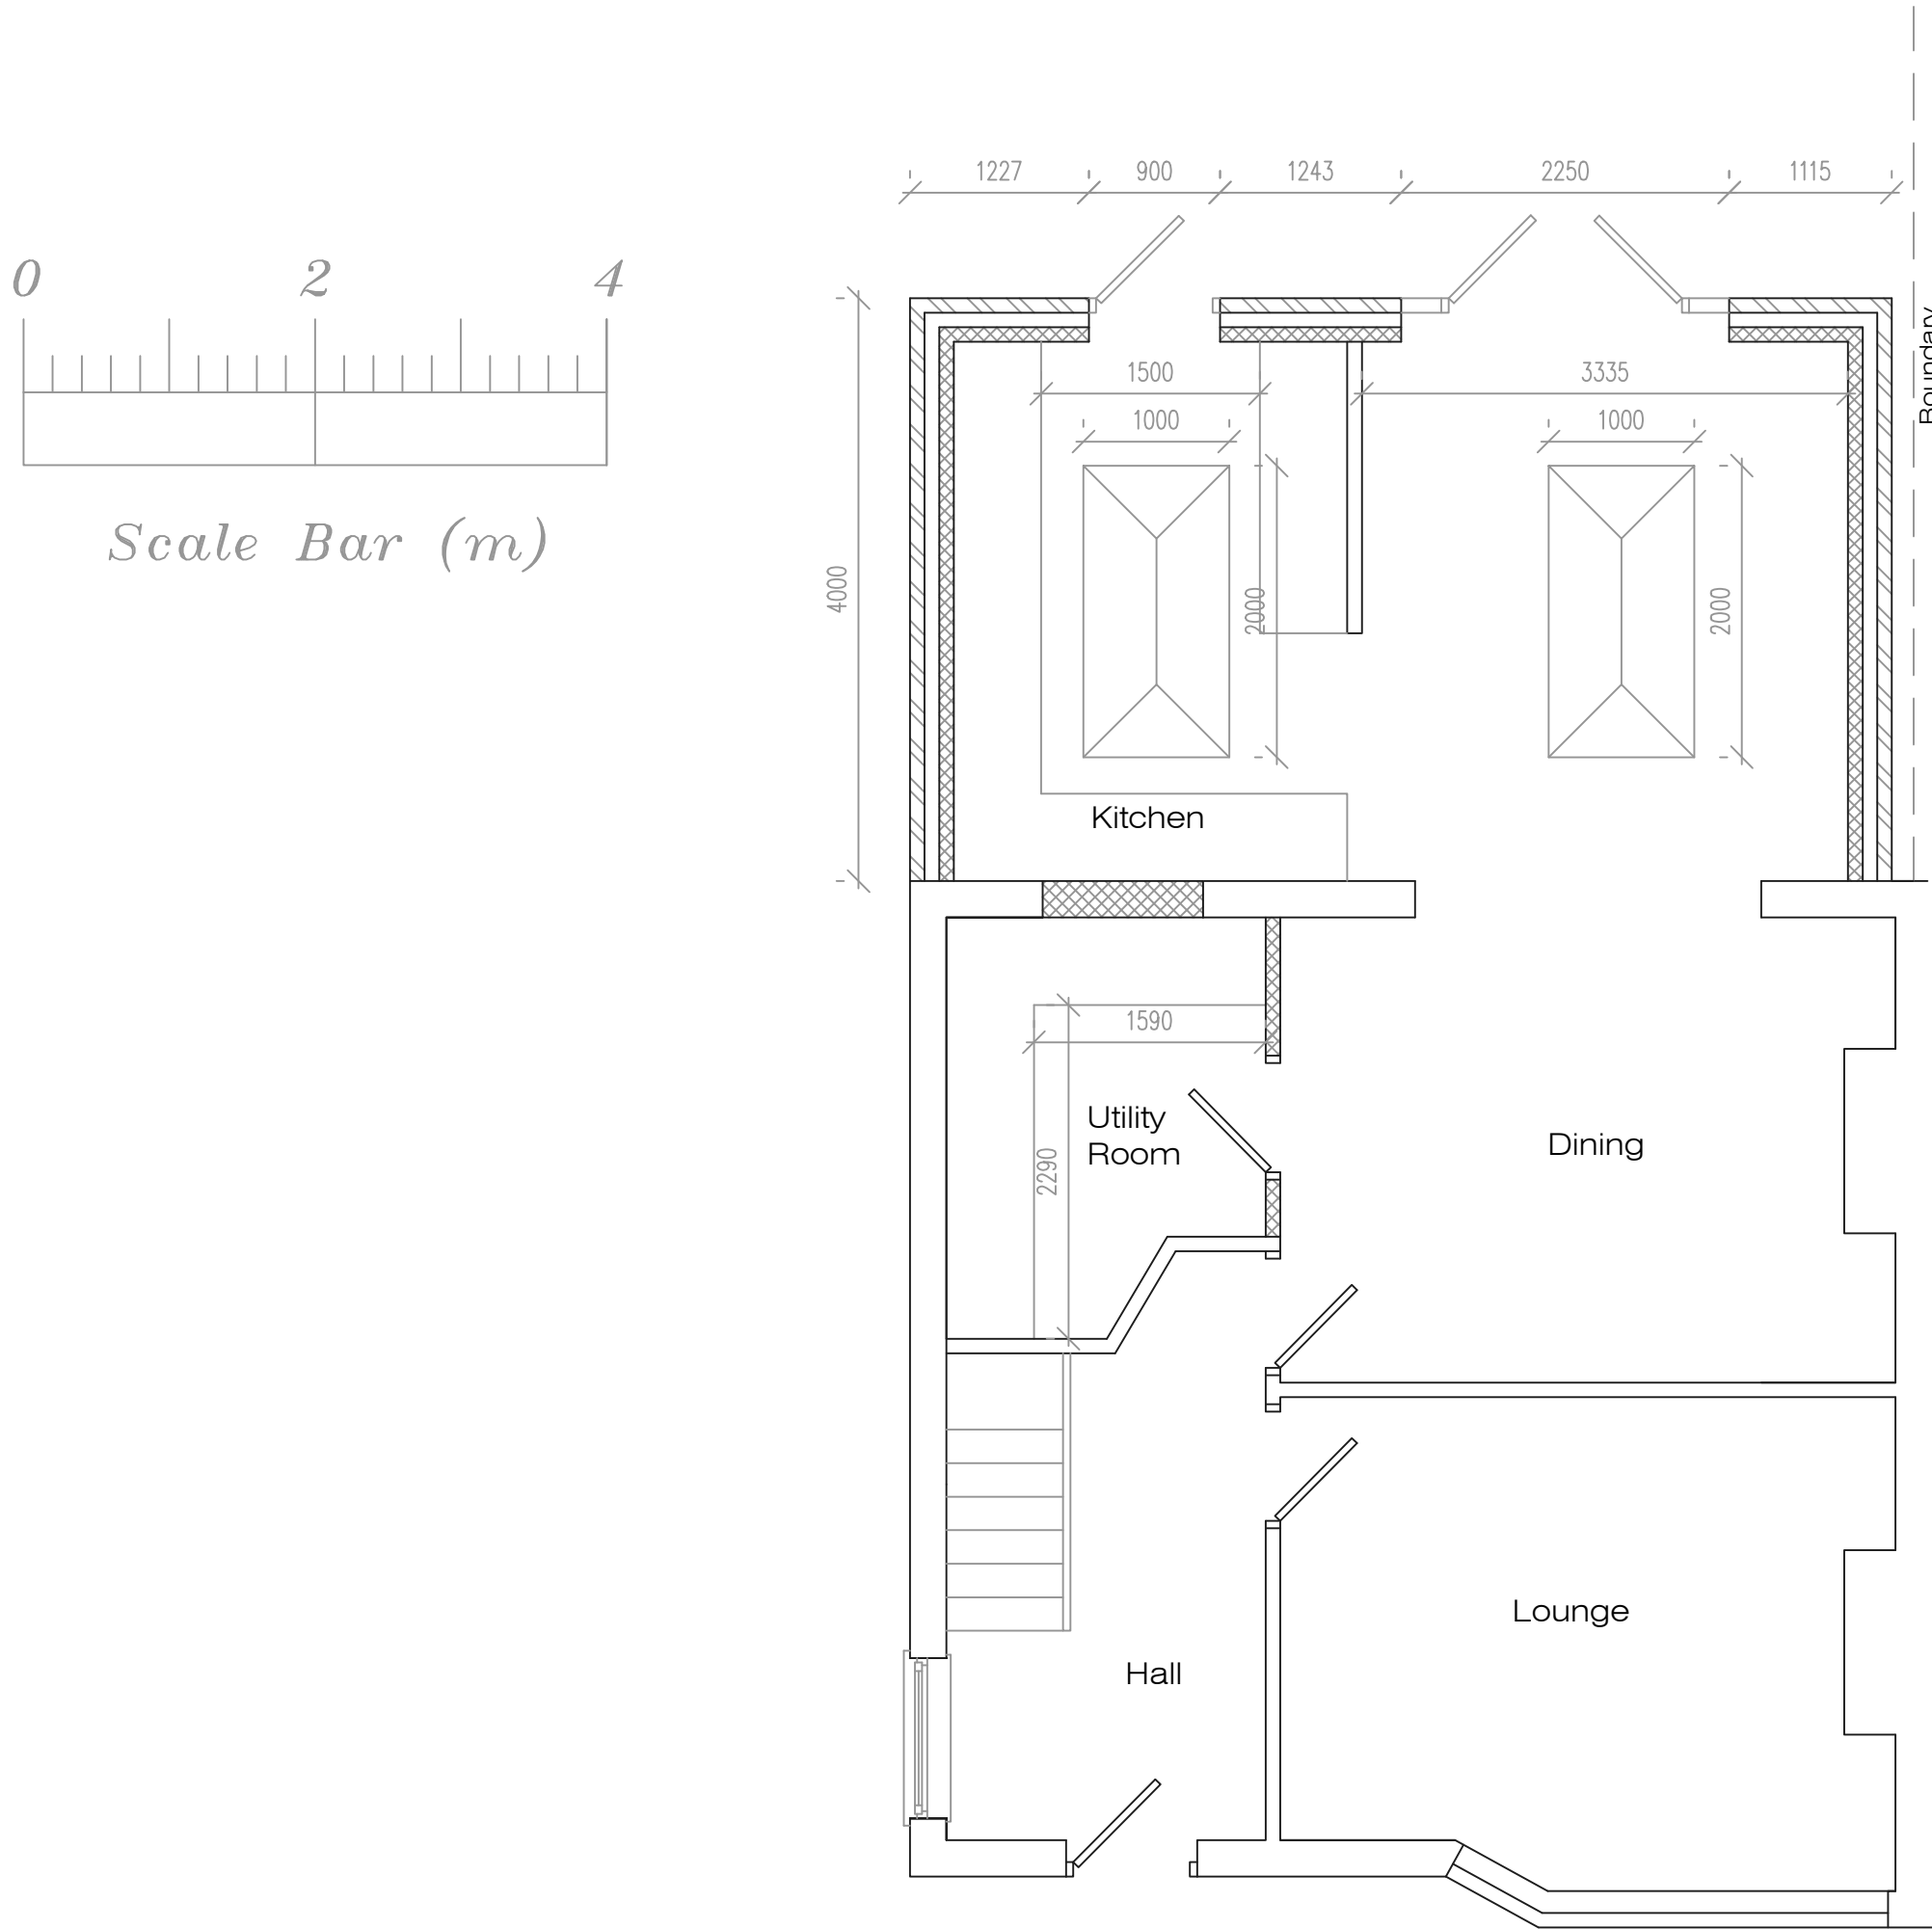

Proposed Ground Floor Plan

Address			
16 Charlwood Ave, L36			
Job Title			
Single storey rear extension			
Drawing title			
Proposed Plans			
Chkd	Appvd	date	scale
		March '23	1:50 @ A3
Dwg No.			002