



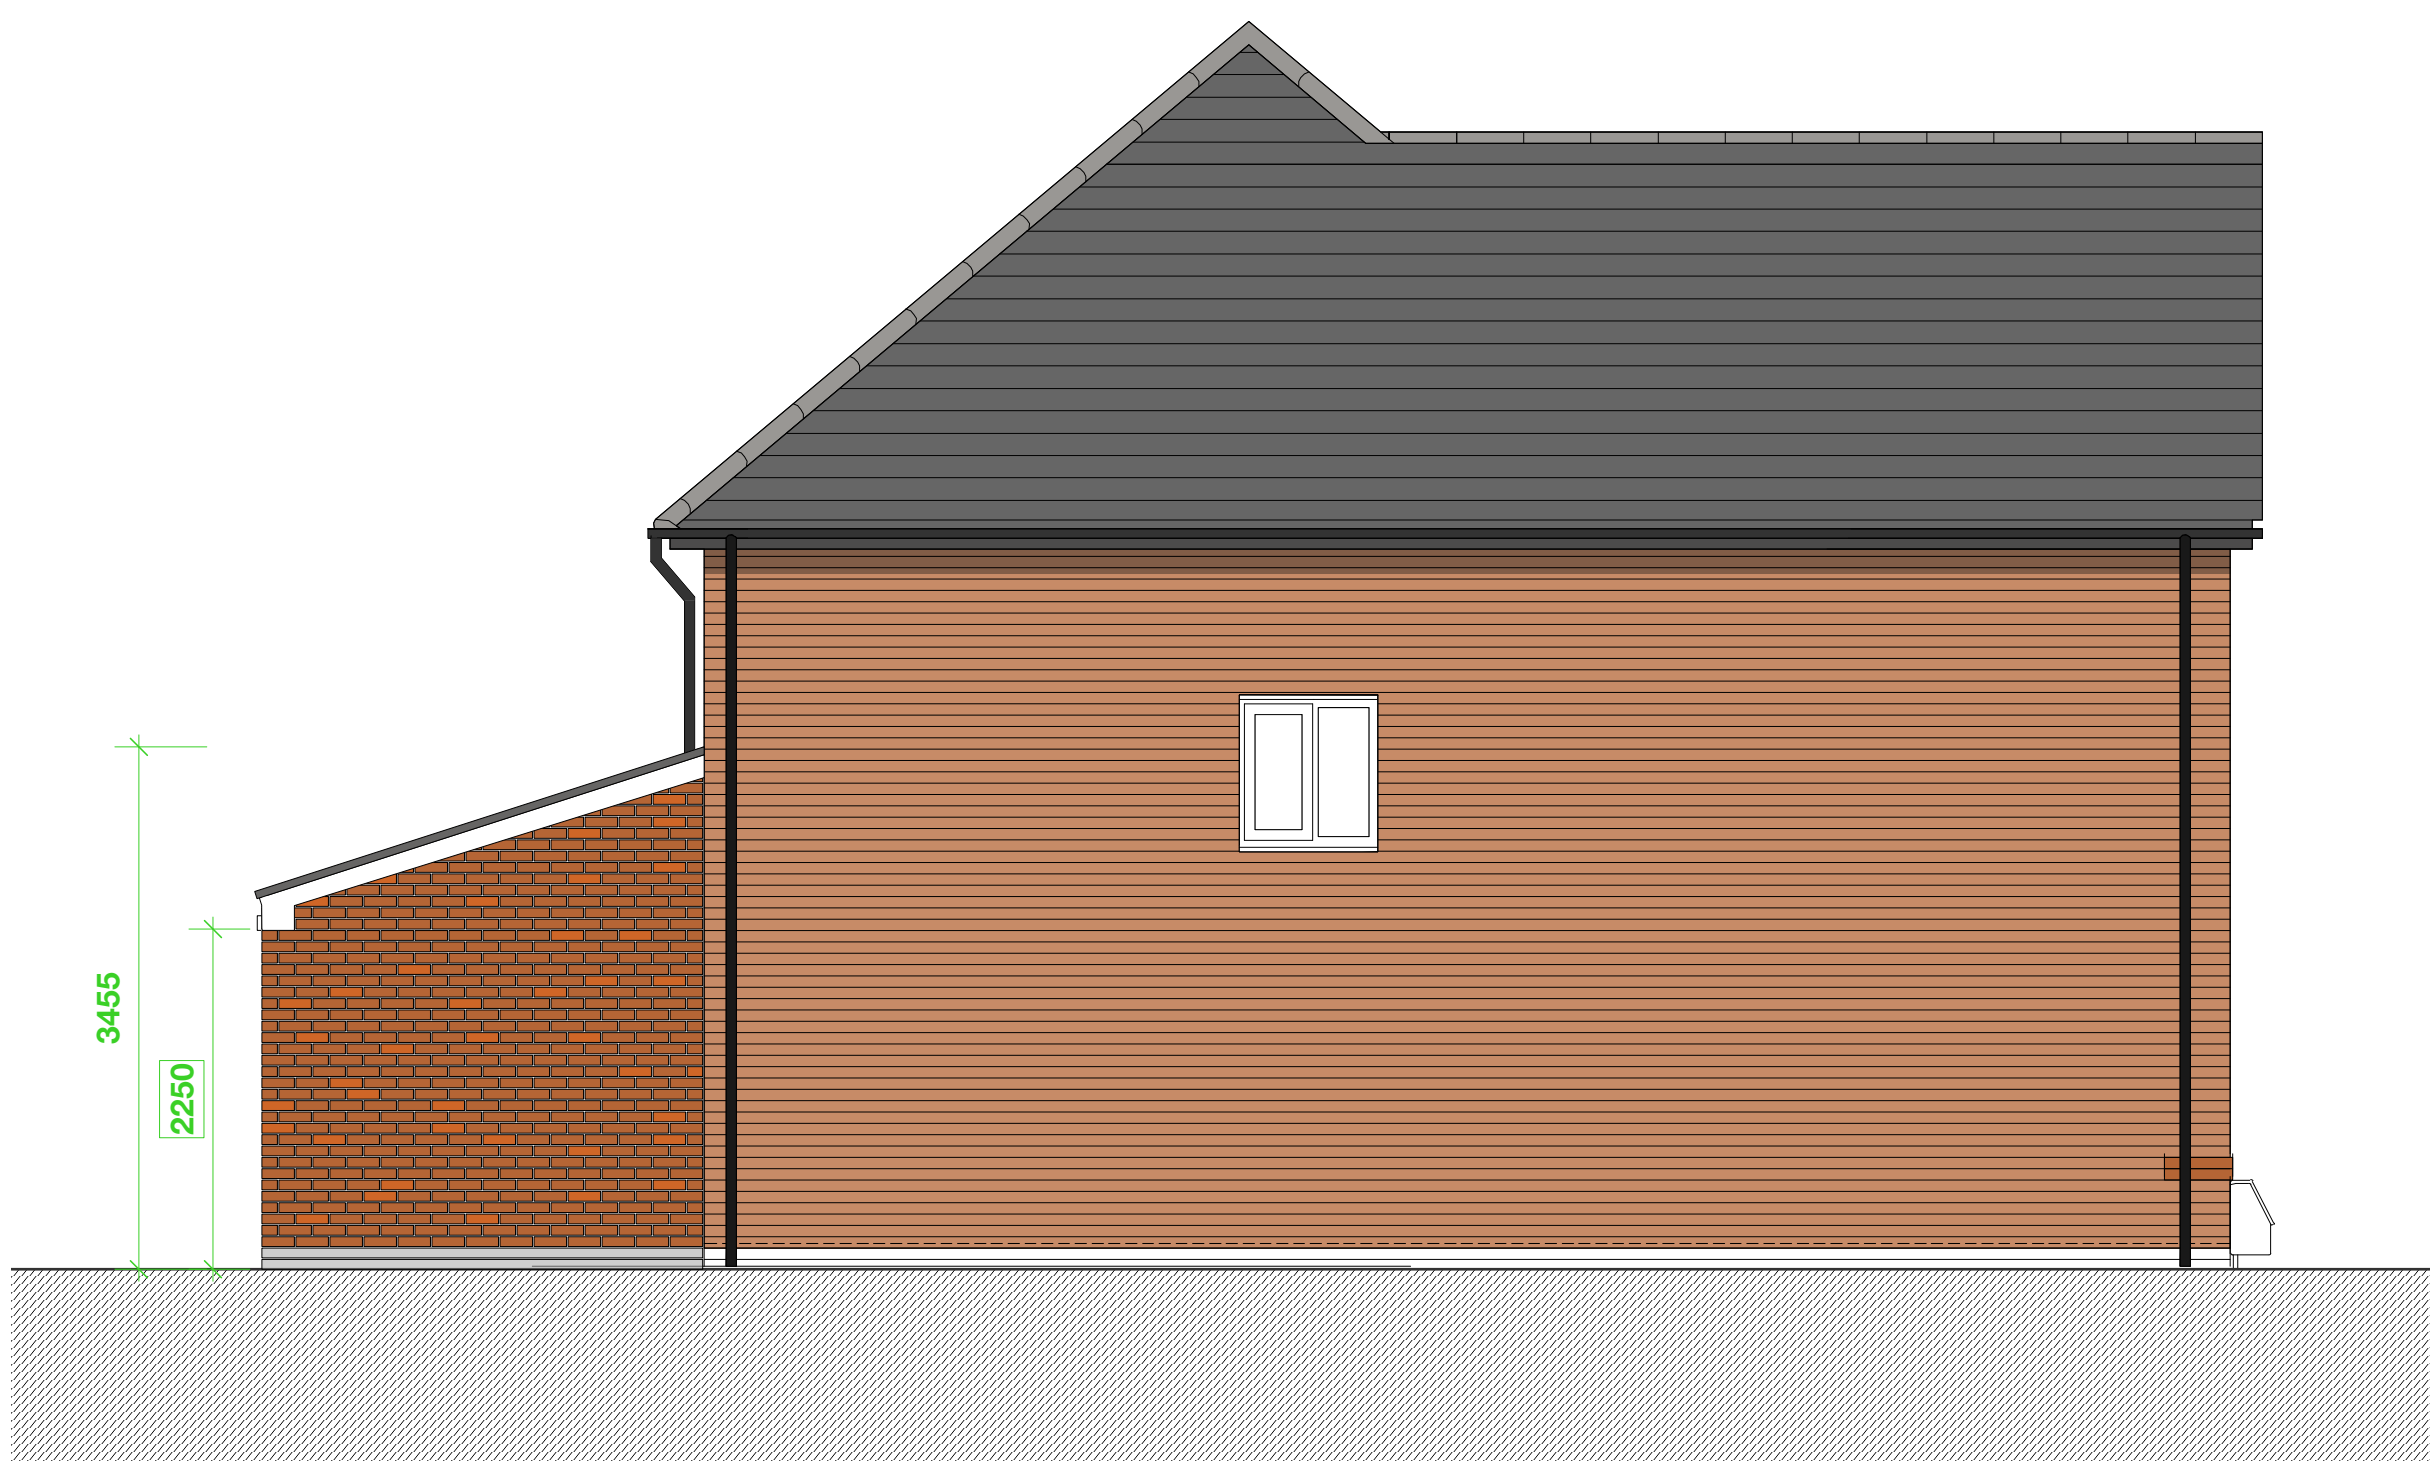

SIDE ELEVATION 01

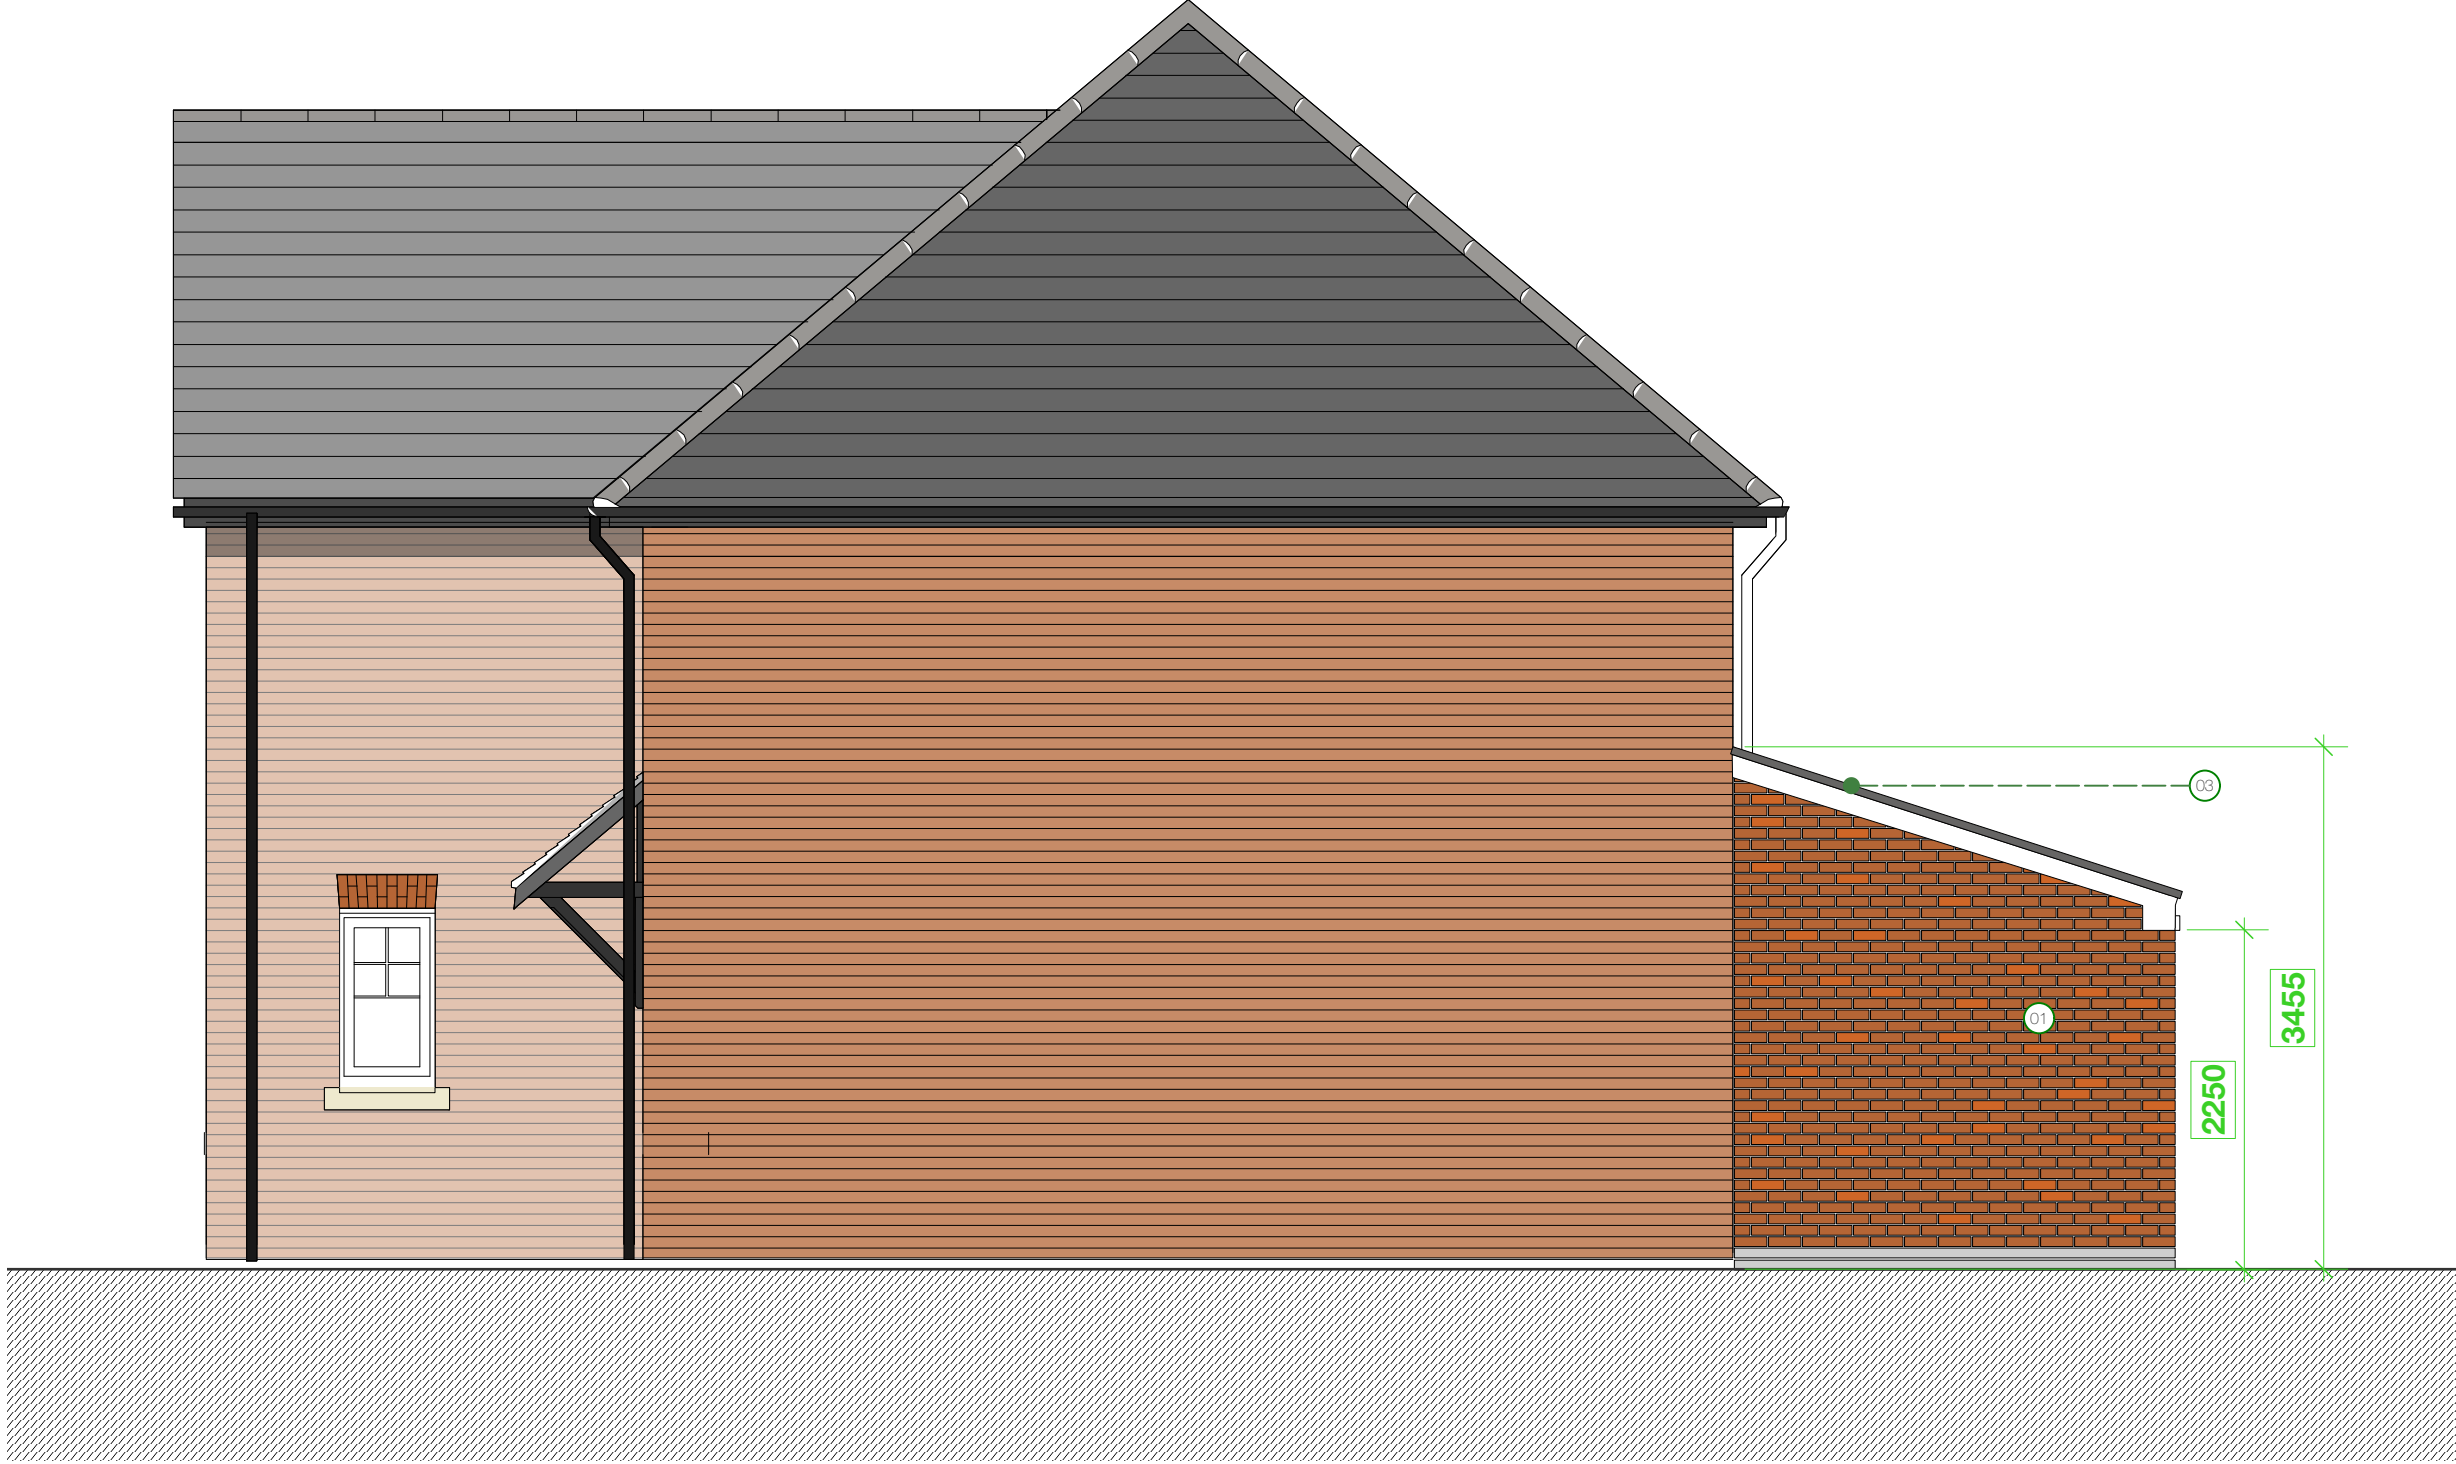

SIDE ELEVATION 02



FRONT ELEVATION



REAR ELEVATION

1:50 @ A1

0m 0.5m 1m 2.5m 5m

ELEVATION MATERIAL KEY

1. Brickwork
2. UPVC Window
3. Roof Tile
4. Roof Light

Revision	Date	Description
----------	------	-------------

REVISION NOTES

Additional Notes
Drawing to be scaled for Planning purposes ONLY
Copyright of this drawing belongs solely to Acacia Architects
All dimensions on this drawing are to be checked by the contractor and any discrepancies must be reported back to the Architect prior to the commencement of works.
Please refer to M+E drawings for all Mechanical and Electrical information.
Please refer to SE Drawings for all Structural, Connection and Underground Details.

ACACIA Architects

acaciaarchitects acacia.architects@outlook.com

ISSUED FOR:

PLANNING

Job:	17 Discovery Way
Client:	Mr J. Holait
Drawing Title:	Proposed Elevations
Date:	05/09/2026
Drawing no:	059 - 04
Scale:	1:50 @ A1