

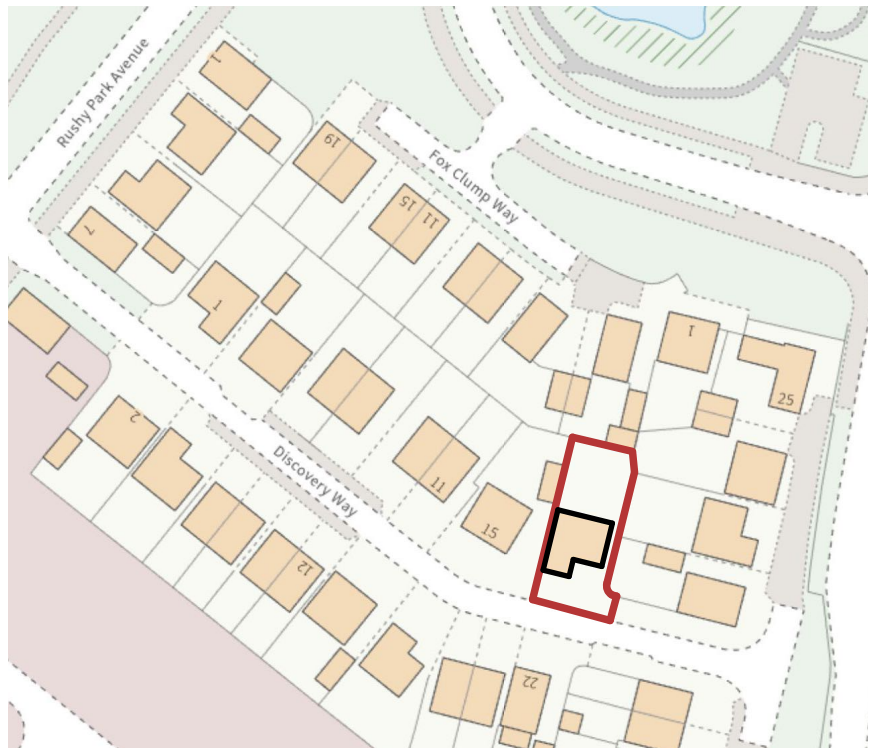


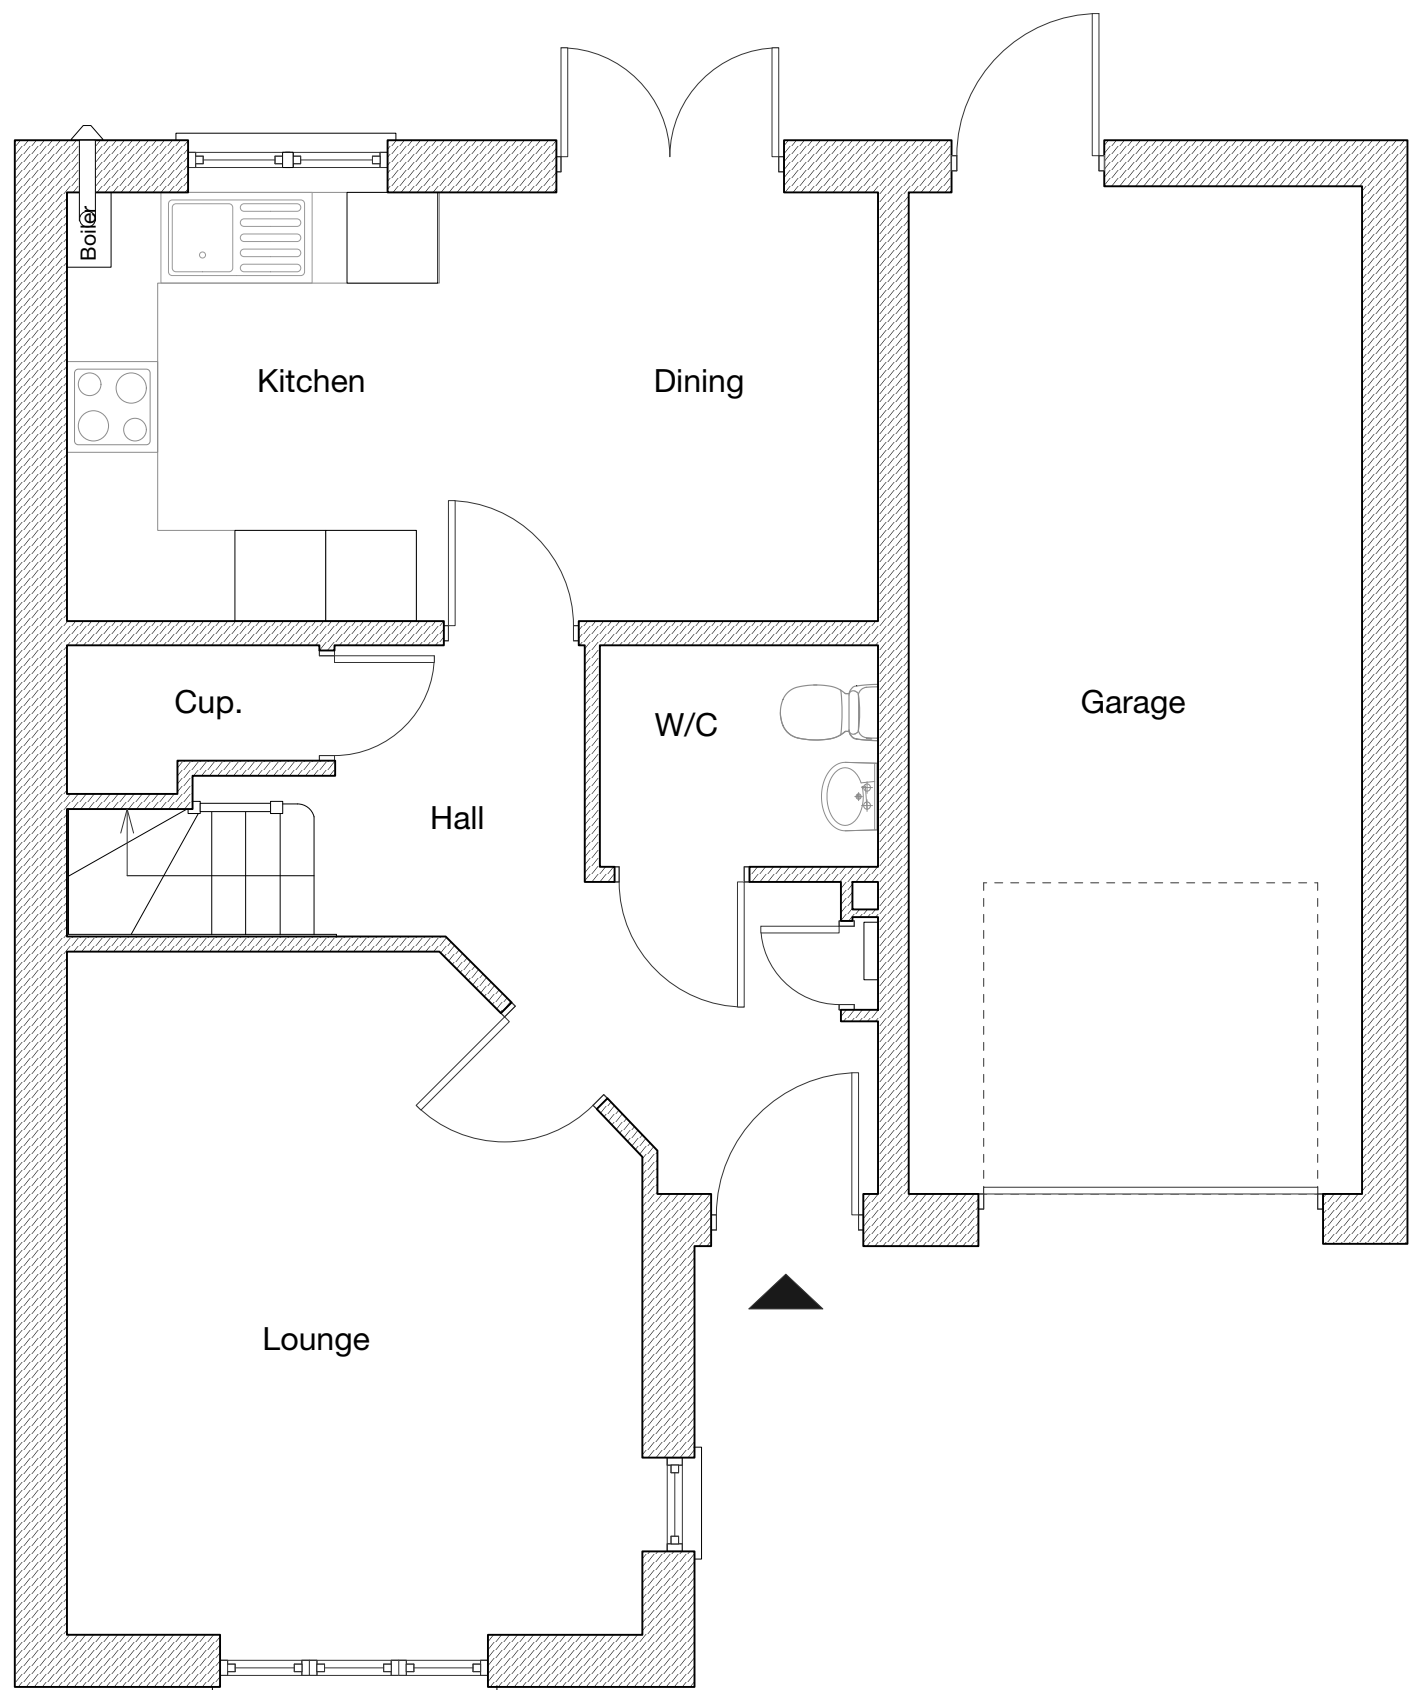



Existing Block Plan

1:1250 @ A1

 



Existing Ground Floor Plan

1:50 @ A1

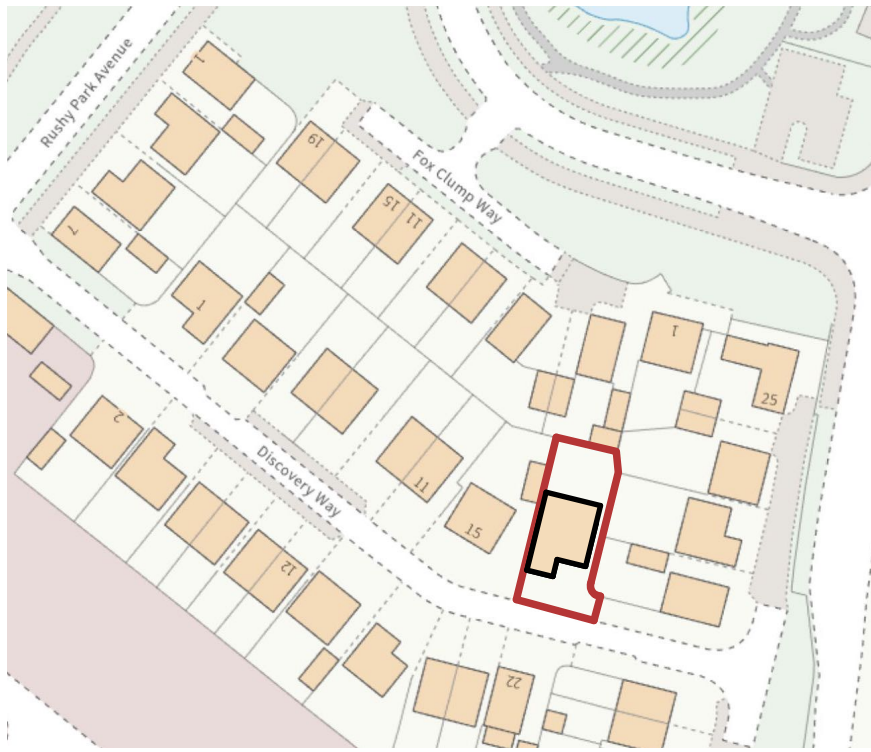 



Proposed Block Plan

1:1250 @ A1

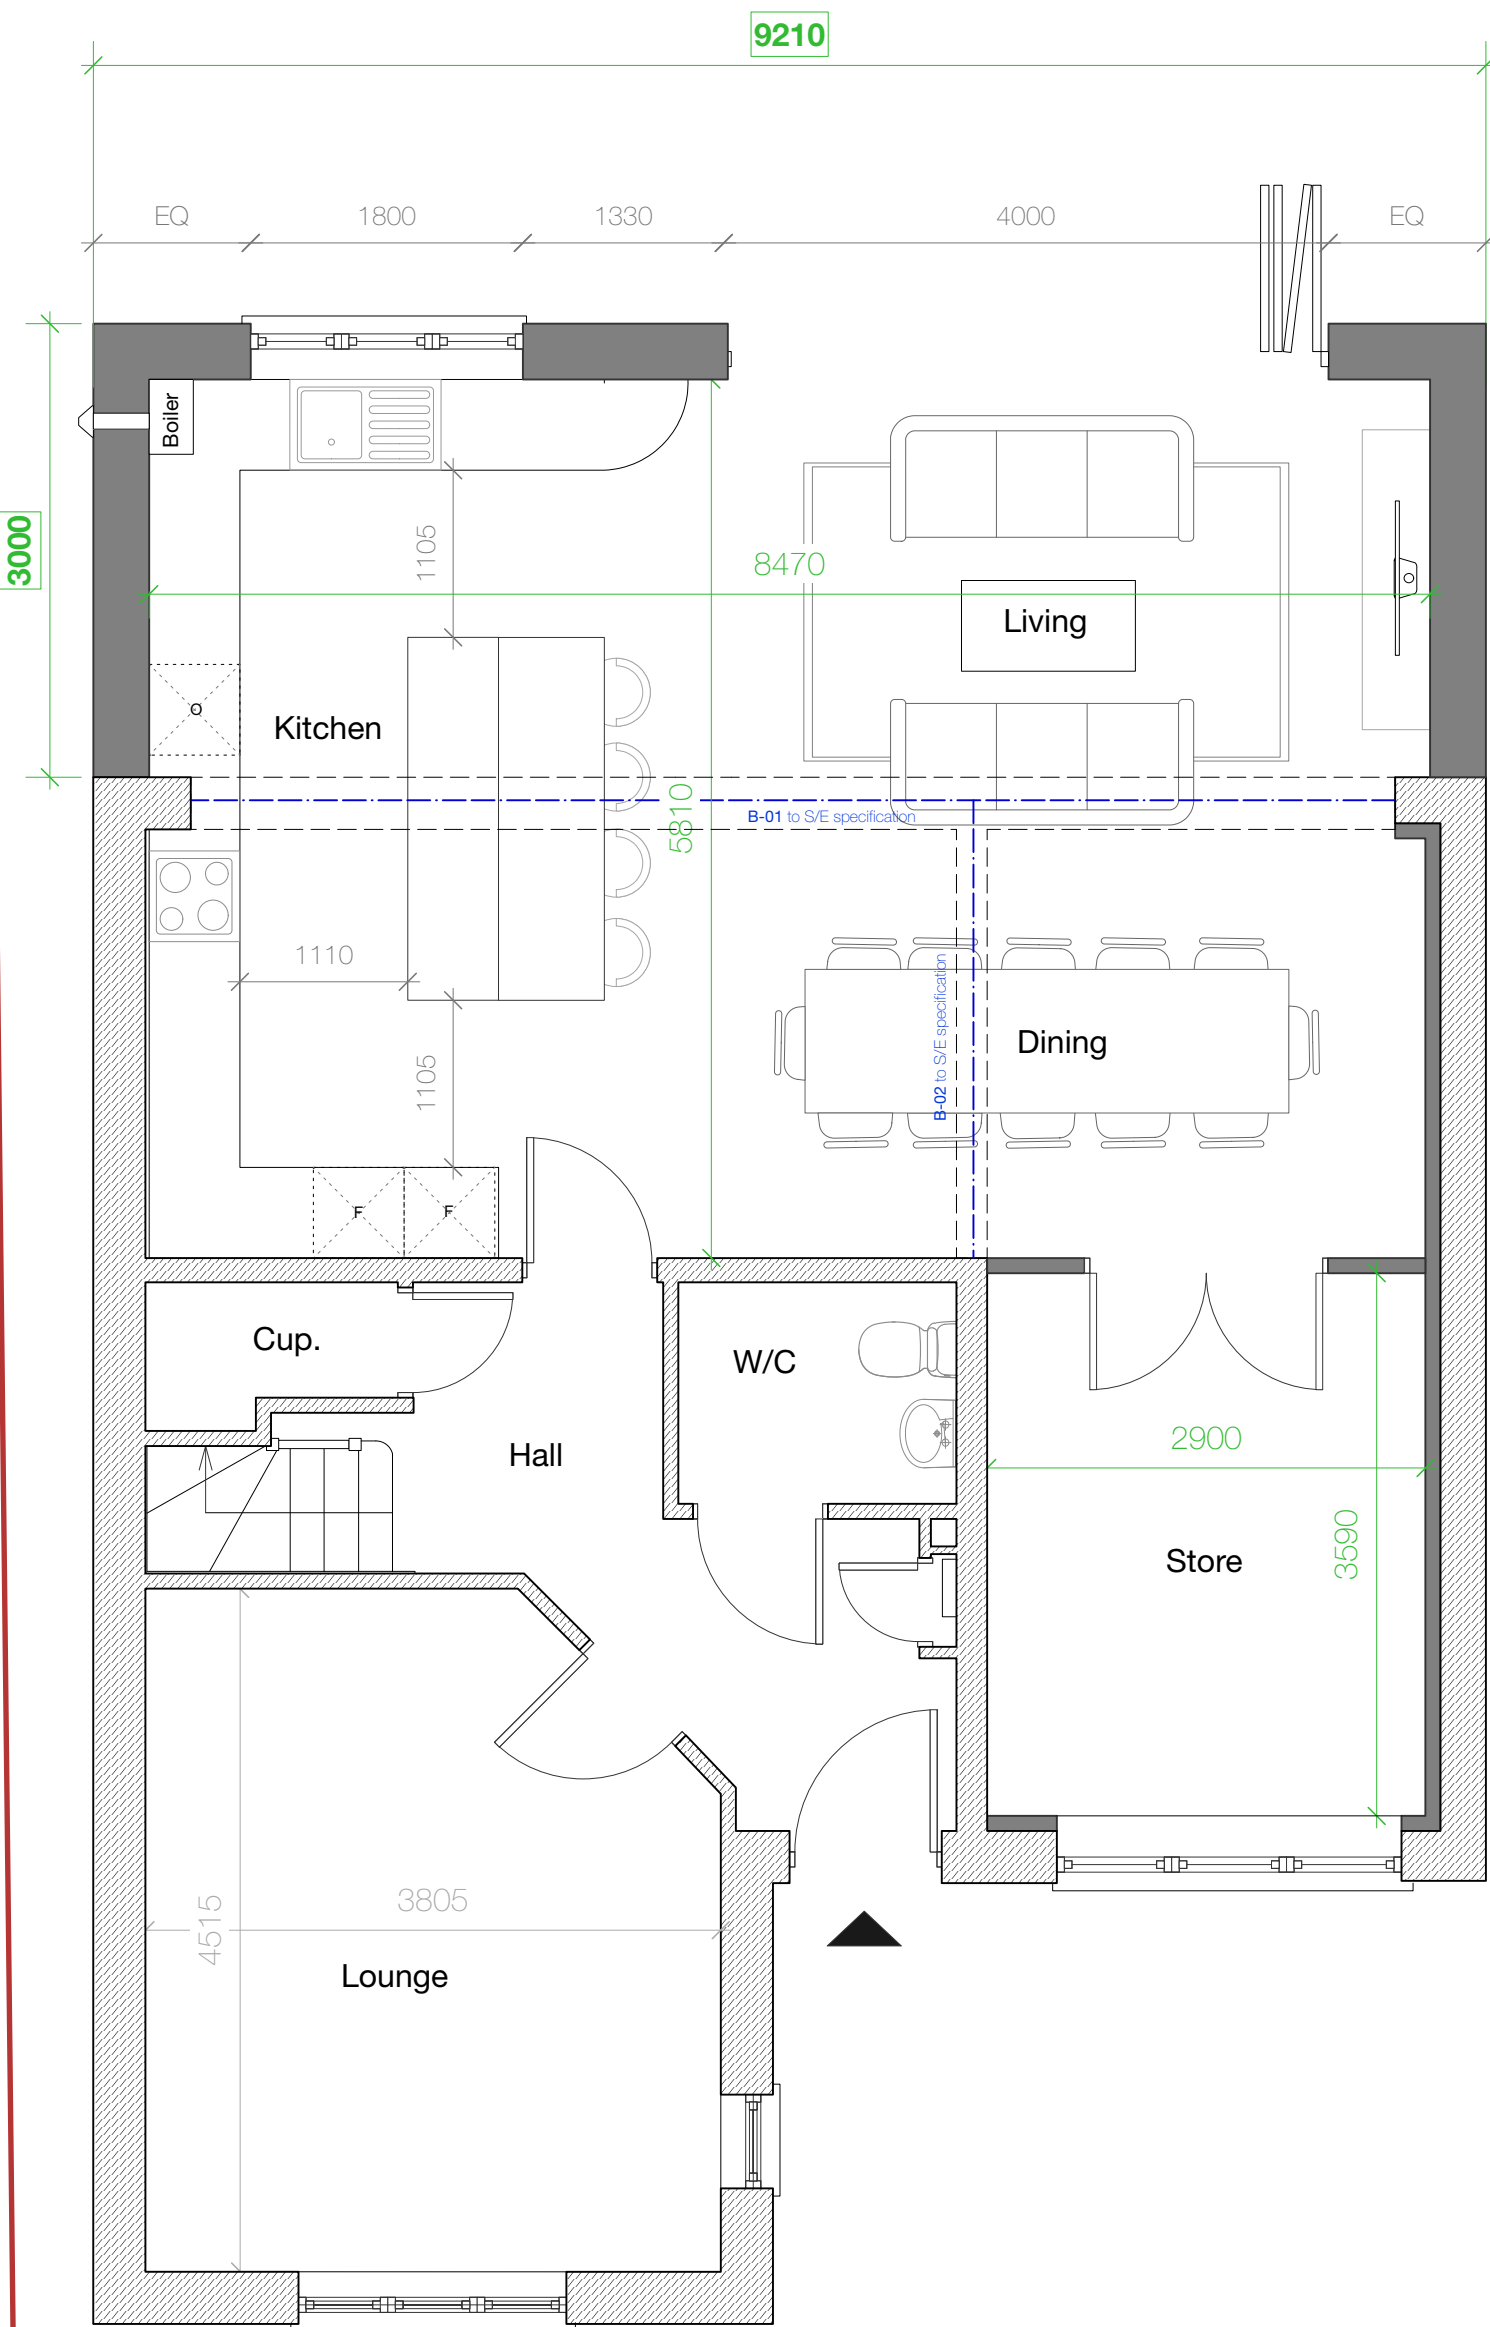 


Proposed Ground Floor Plan

1:50 @ A1

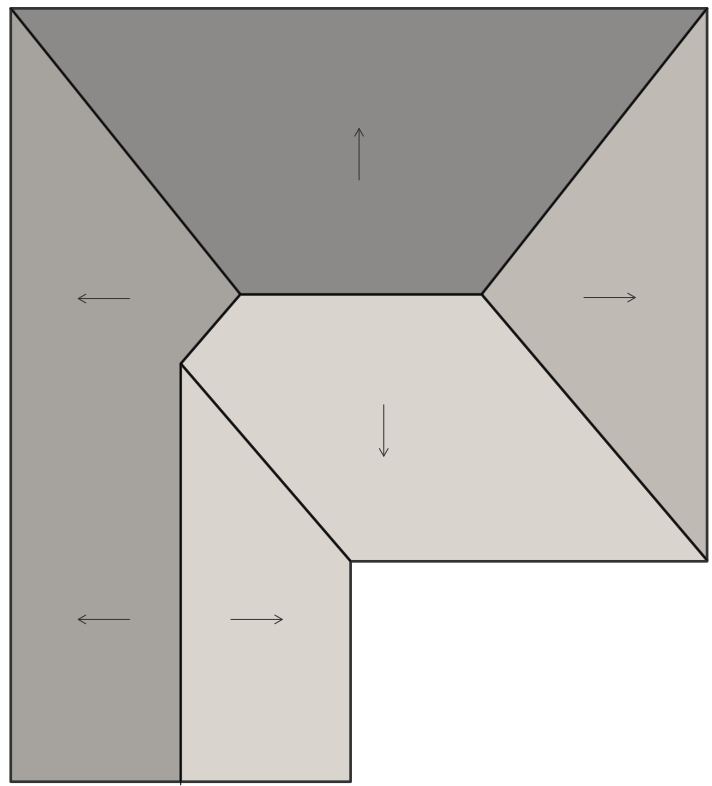 

Existing Roof Plan

1:100 @ A1

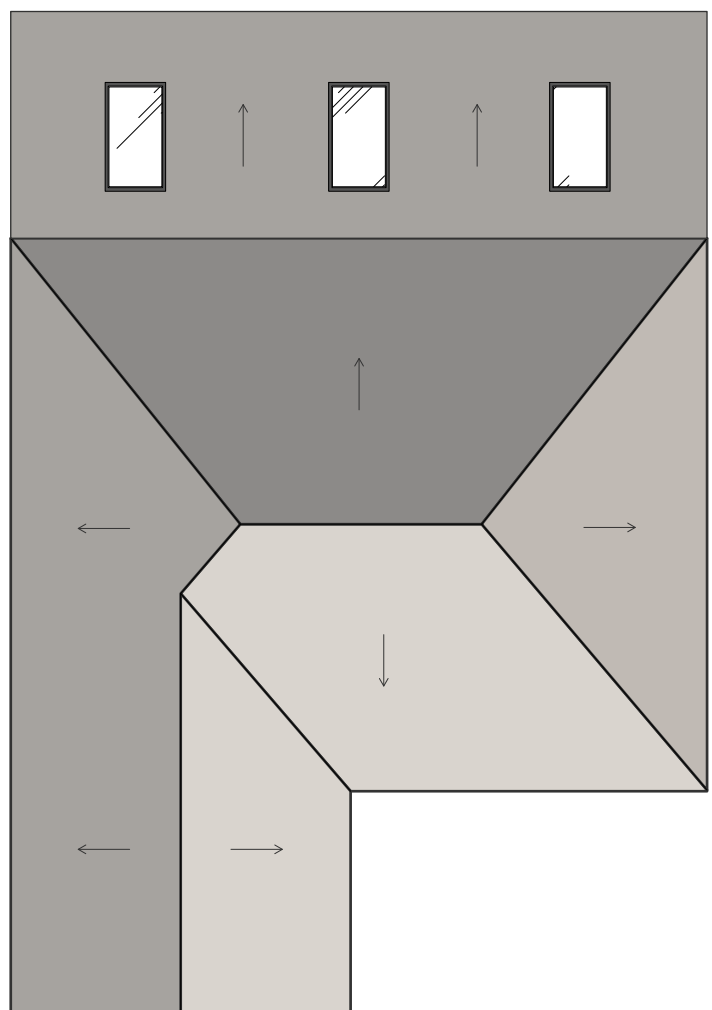

Proposed Roof Plan

1:100 @ A1



PLAN KEY

- Existing
- Proposed
- Boundary Line
- Indicative Steelwork Position, TBC by S.E.

A 01/10/2026 Updated in line with Technical Support Team requests.

Revision	Date	Description
----------	------	-------------

REVISION NOTES

Additional Notes
Drawing to be scaled for Planning purposes ONLY.
Copyright of this drawing belongs solely to Acacia Architects.
All dimensions on this drawing are shown in millimeters unless stated otherwise.
All dimensions and levels on this drawing are to be checked by the contractor and any discrepancies must be reported back to the Architect prior to the commencement of works.
Please refer to M+E drawings for all Mechanical and Electrical information.
Please refer to SE Drawings for all Structural, Connection and Underground Details.

ACACIA Architects

acaciaarchitects acacia.architects@outlook.com

ISSUED FOR:

PLANNING

Job:	17 Discovery Way
Client:	Mr J. Holait
Drawing Title:	Existing and Proposed Plans
Date:	05/09/2026
Drawing no:	059 - 02 revision: A
Scale:	As noted @ A1