


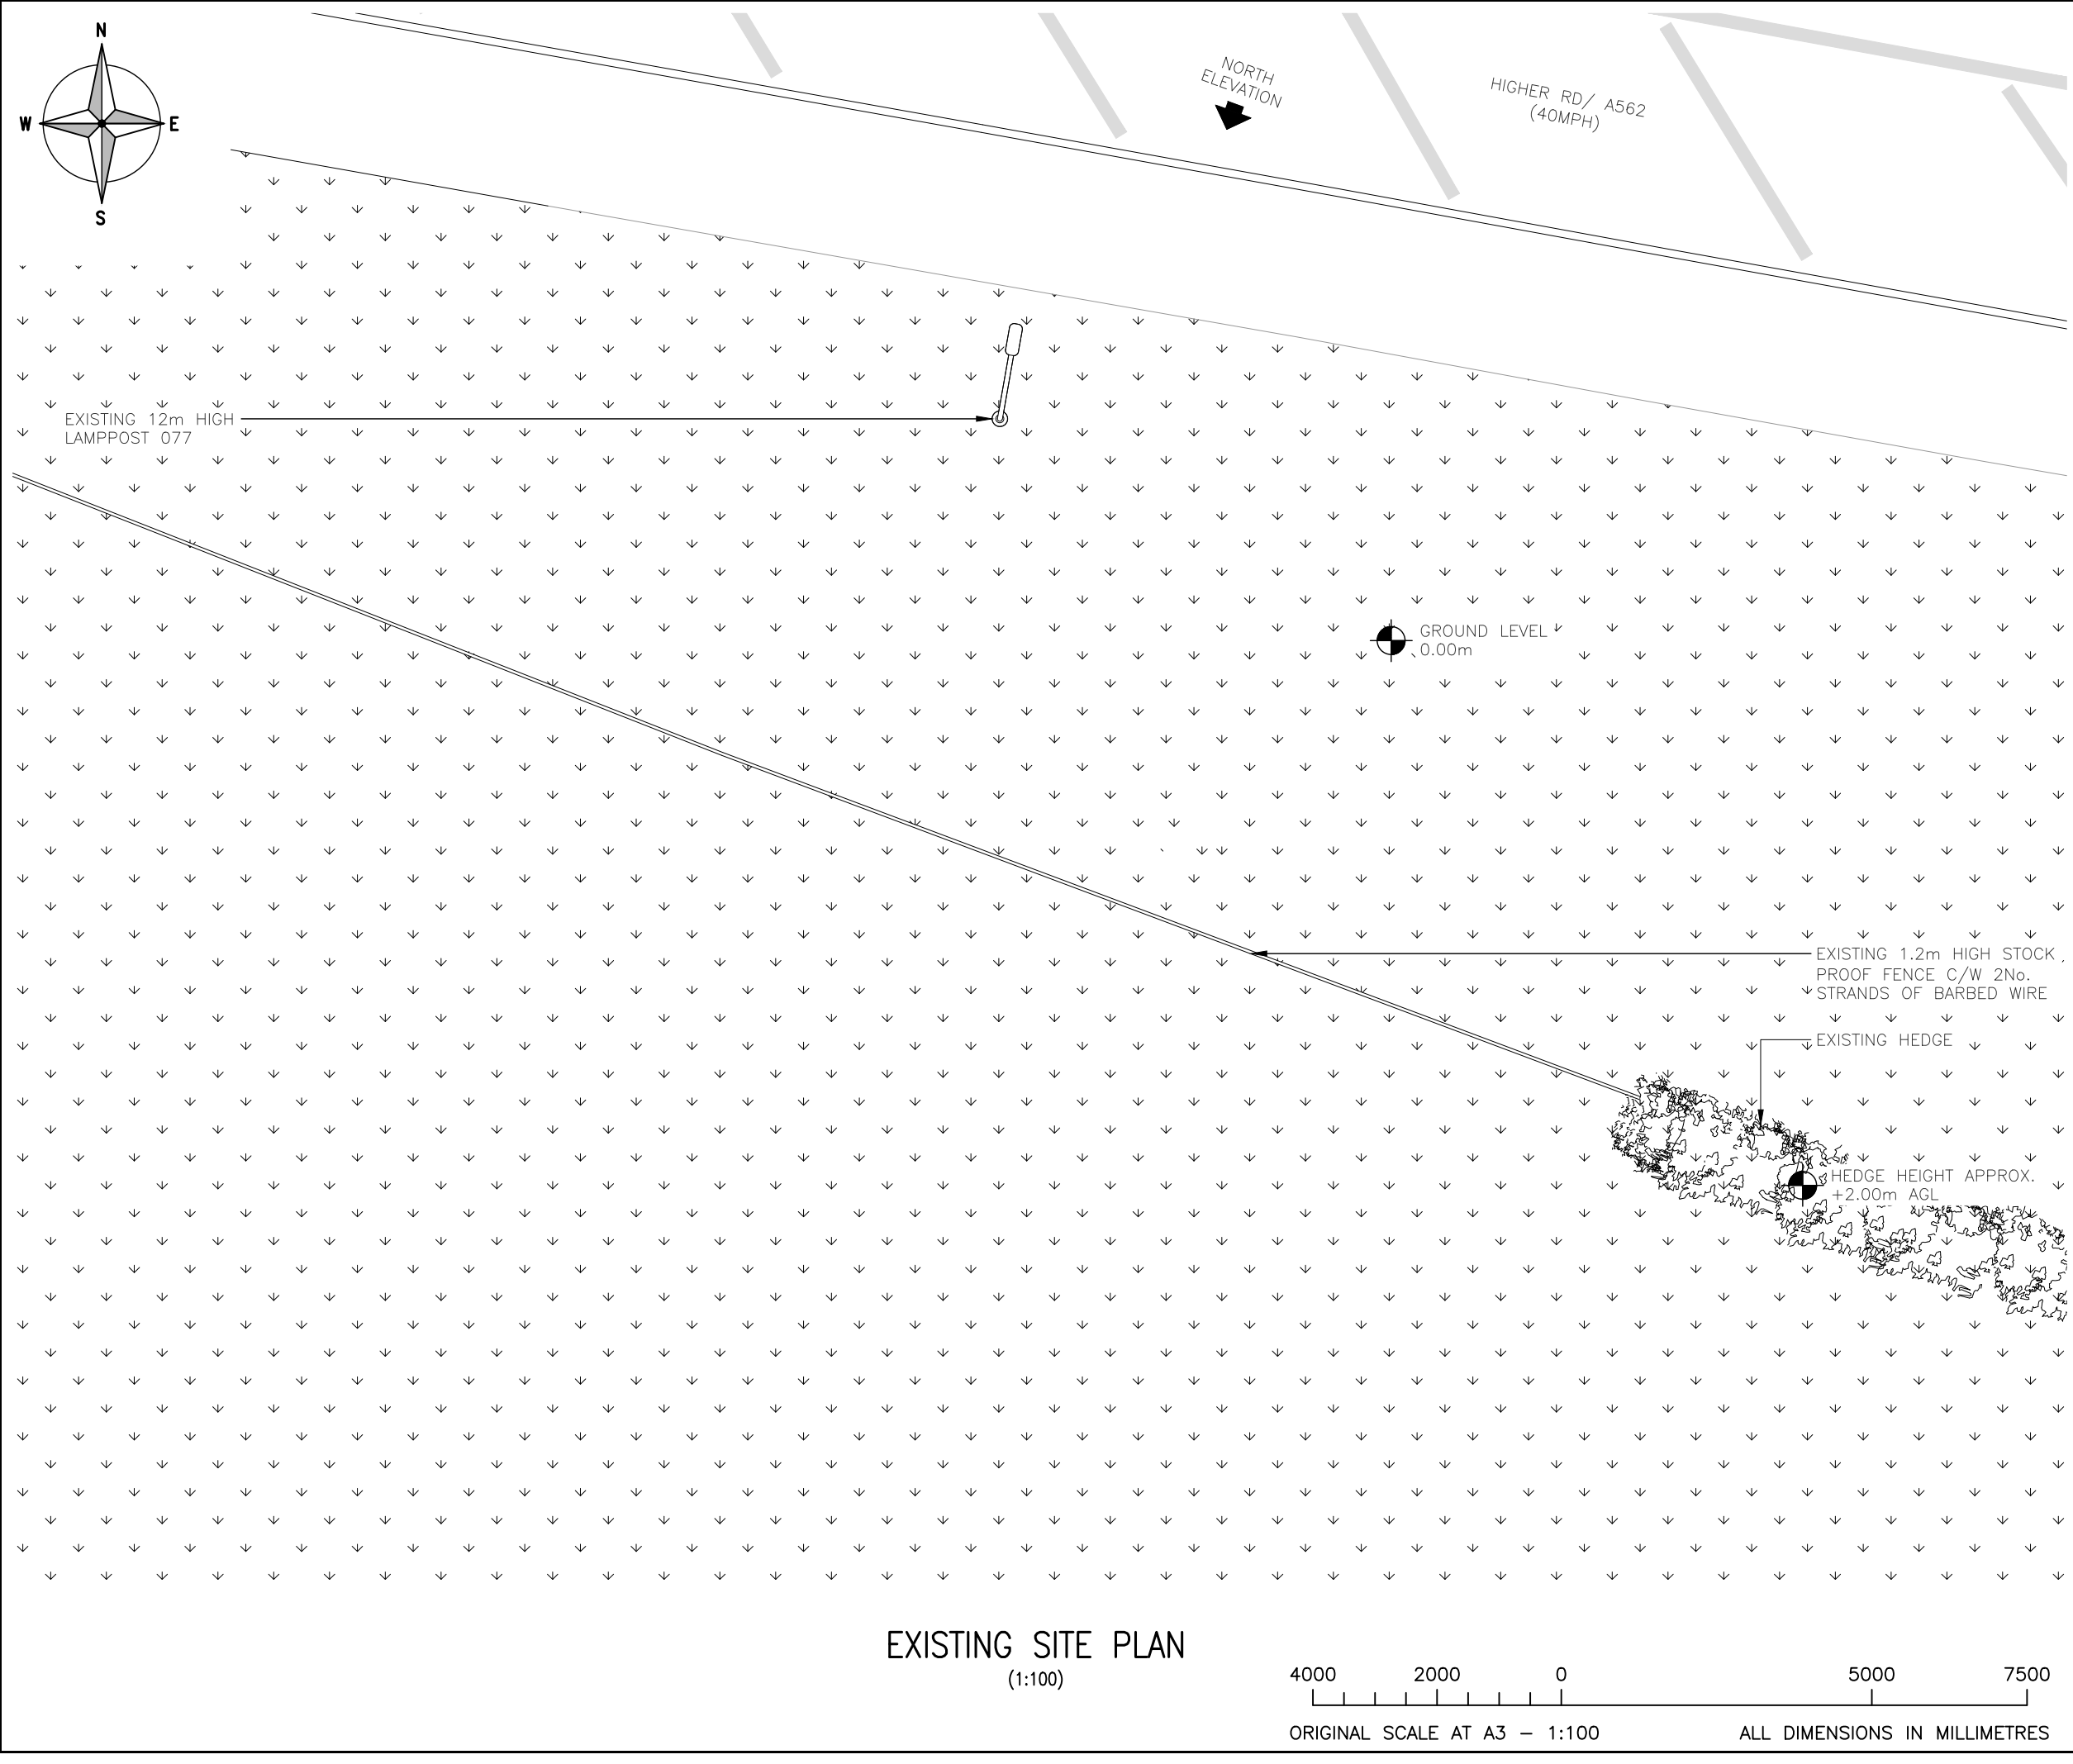

ALL DIMENSIONS ARE IN mm UNLESS NOTED OTHERWISE

N.G.R

E: 345474

N: 384643

NOTES:

A	Issued for Approval	CIRCET	CIRCET	15.07.24
REV	MODIFICATION	BY	CH	DATE



Unit 27F-G
Hartlebury Trading Estate
Crown Lane
Hartlebury
Worcestershire
DY10 4JD



Cell Name		Opt.
SW SOUTH SIDE OF HIGHER ROAD		C
Cell ID No		
CORNERSTONE	VMO2	VF
30306201	089148	N/A

Site Address / Contact Details

SW SOUTH SIDE OF HIGHER ROAD
HIGHER ROAD, HALWOOD
LIVERPOOL
MERSEYSIDE
L26 9TX

Drawing Title:
EXISTING SITE PLAN

Purpose of issue:		Dwg Rev:	
PLANNING			
Drawing Number:			
200		A	
Surveyed By:		Original Sheet Size:	
CIRCET		A3	
Pack Issue:			
Drawn:	Date:	Checked:	Date:
CIRCET	15.07.24	CIRCET	15.07.24
		A	

EXISTING SITE PLAN
(1:100)

4000 2000 0 5000 7500
ORIGINAL SCALE AT A3 – 1:100 ALL DIMENSIONS IN MILLIMETRES