


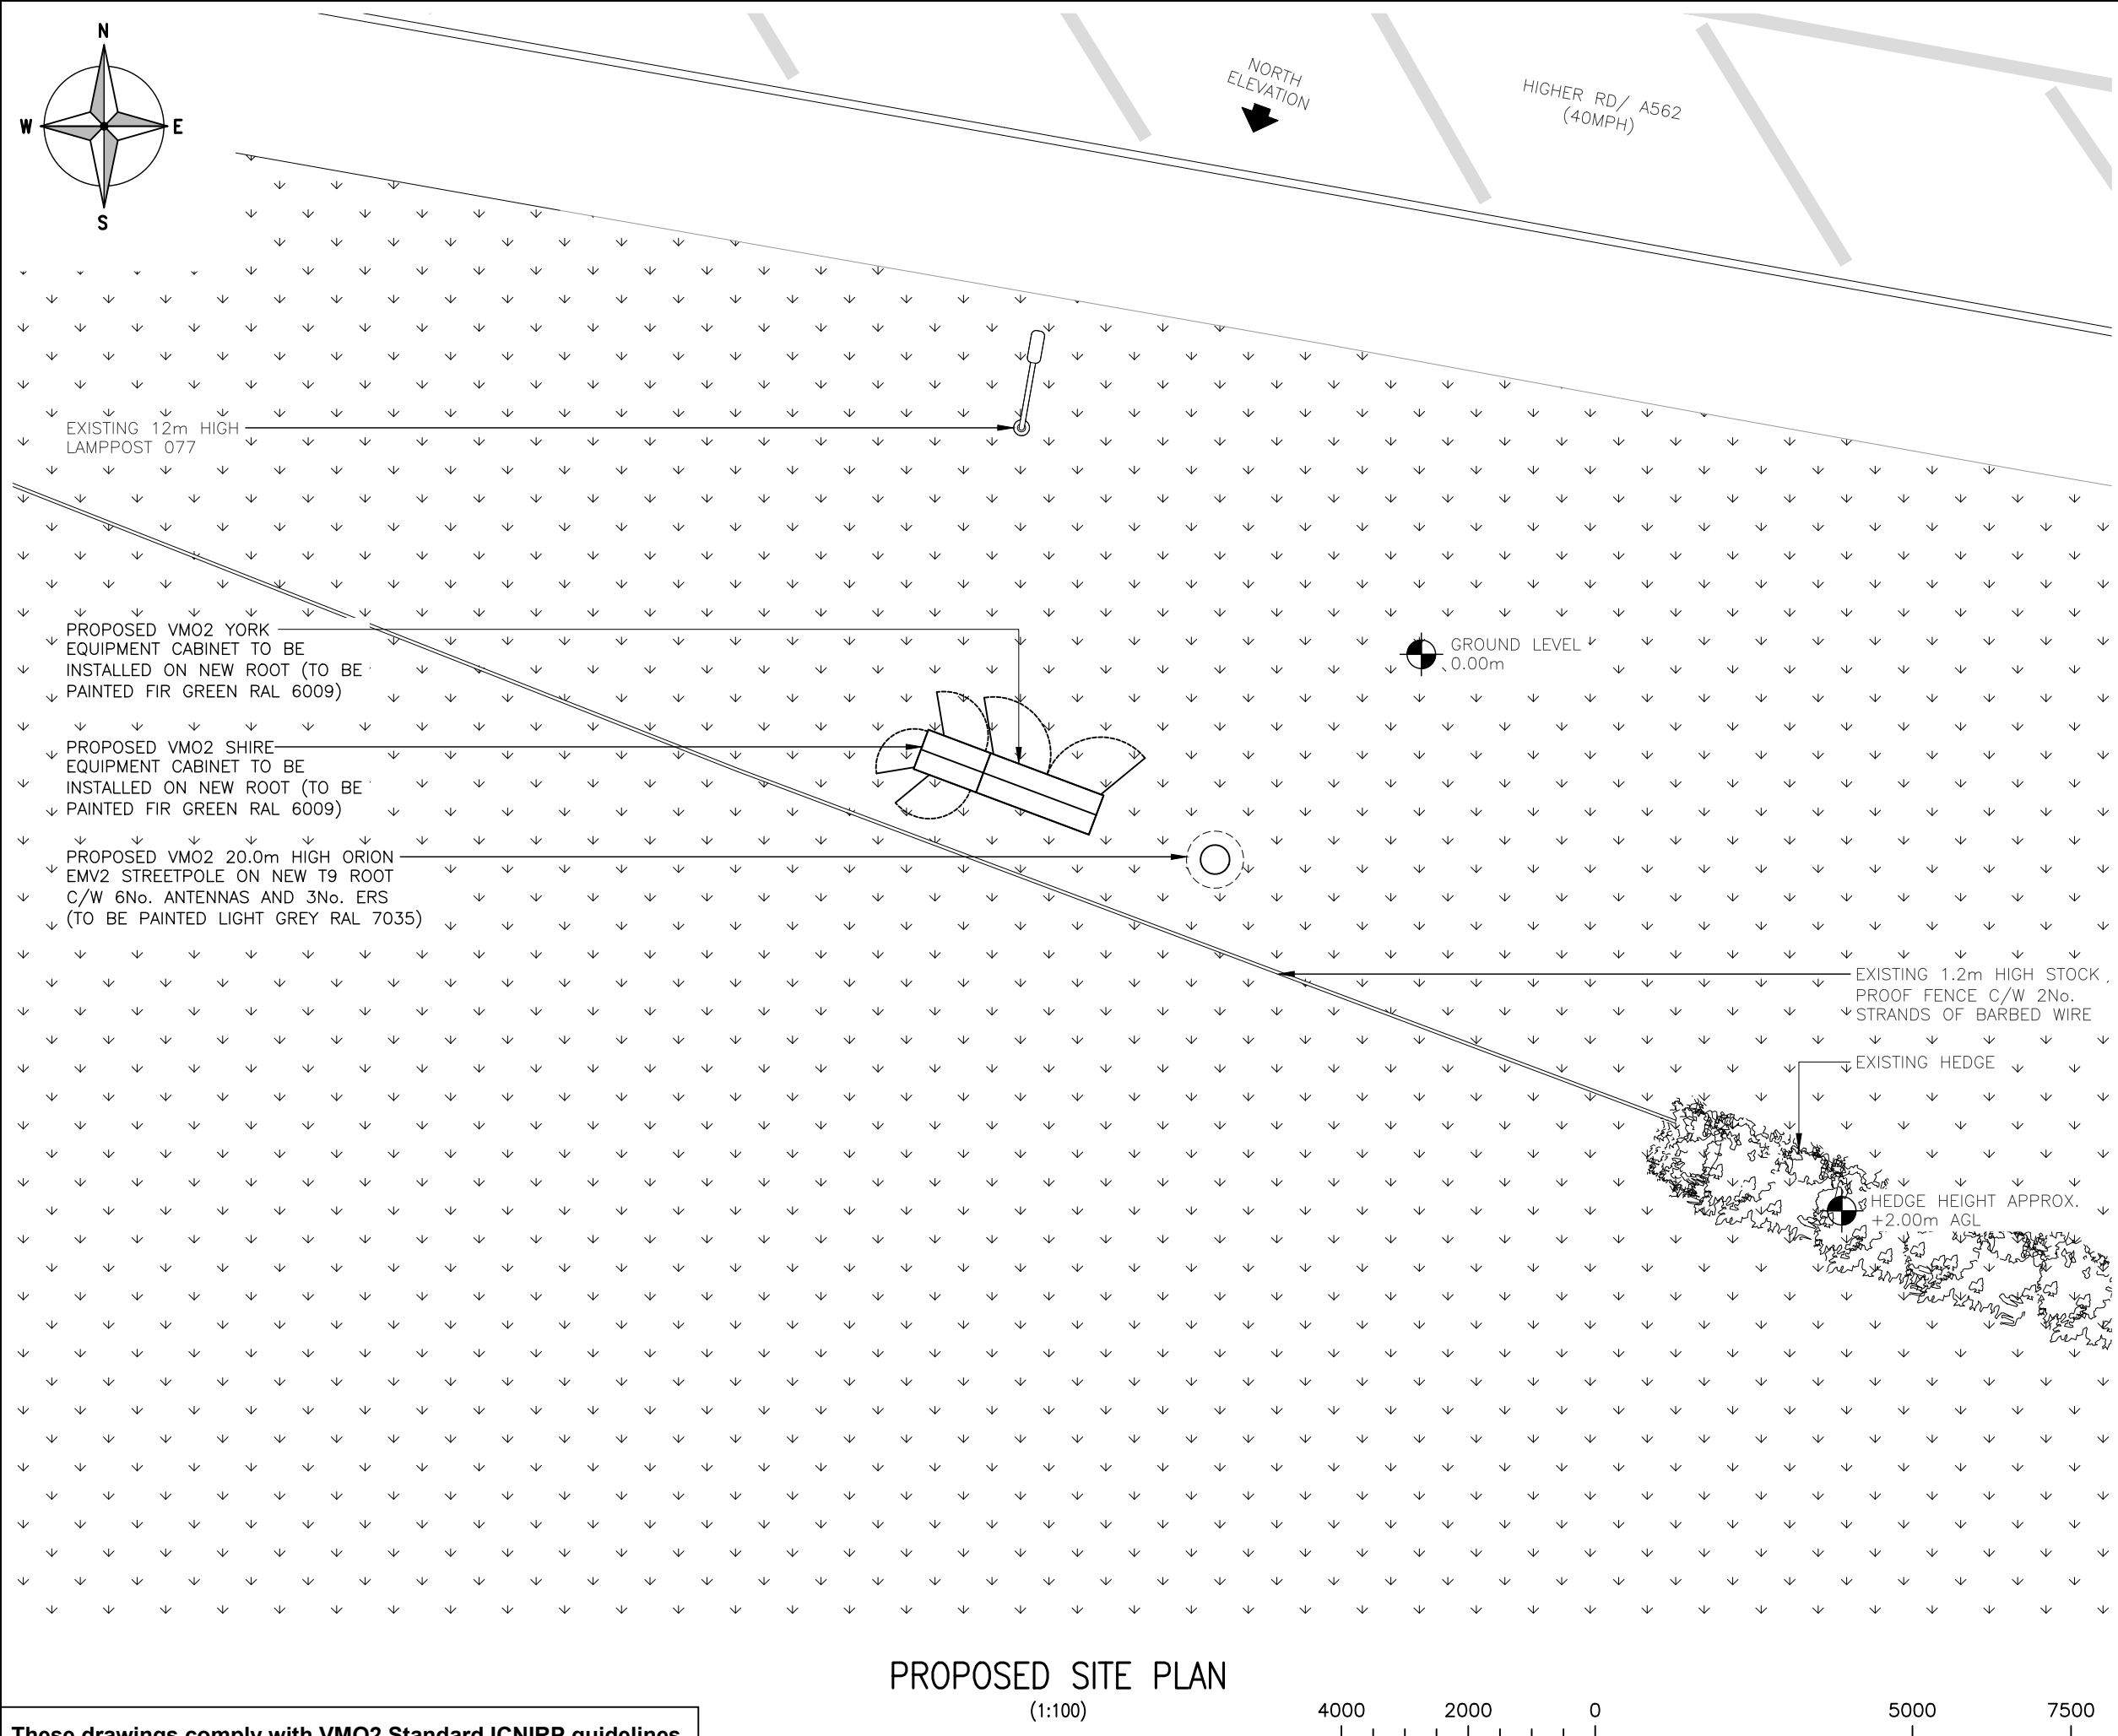

ALL DIMENSIONS ARE IN mm UNLESS NOTED OTHERWISE

N.G.R

E: 345474

N: 384643

NOTES:

A	Issued for Approval		CIRCET	CIRCET
REV	MODIFICATION	BY	CH	DATE

Unit 27F-G
Hartlebury Trading Estate
Crown Lane
Hartlebury
Worcestershire
DY10 4JD

Cell Name		Opt.
SW SOUTH SIDE OF HIGHER ROAD		C
Cell ID No		
CORNERSTONE	VMO2	VF
30306201	089148	N/A

Site Address / Contact Details

SW SOUTH SIDE OF HIGHER ROAD
HIGHER ROAD, HALWOOD
LIVERPOOL
MERSEYSIDE
L26 9TX

Drawing Title:
PROPOSED SITE PLAN

Purpose of issue:		Dwg Rev:
PLANNING		
Drawing Number:		
201		A
Surveyed By:	Original Sheet Size:	Pack Issue:
CIRCET	A3	
Drawn:	Date:	Checked:
CIRCET	15.07.24	CIRCET
		15.07.24
		A

These drawings comply with VMO2 Standard ICNIRP guidelines,
Designed in accordance with Cornerstone documents: SDN0008

PROPOSED SITE PLAN
(1:100)

