



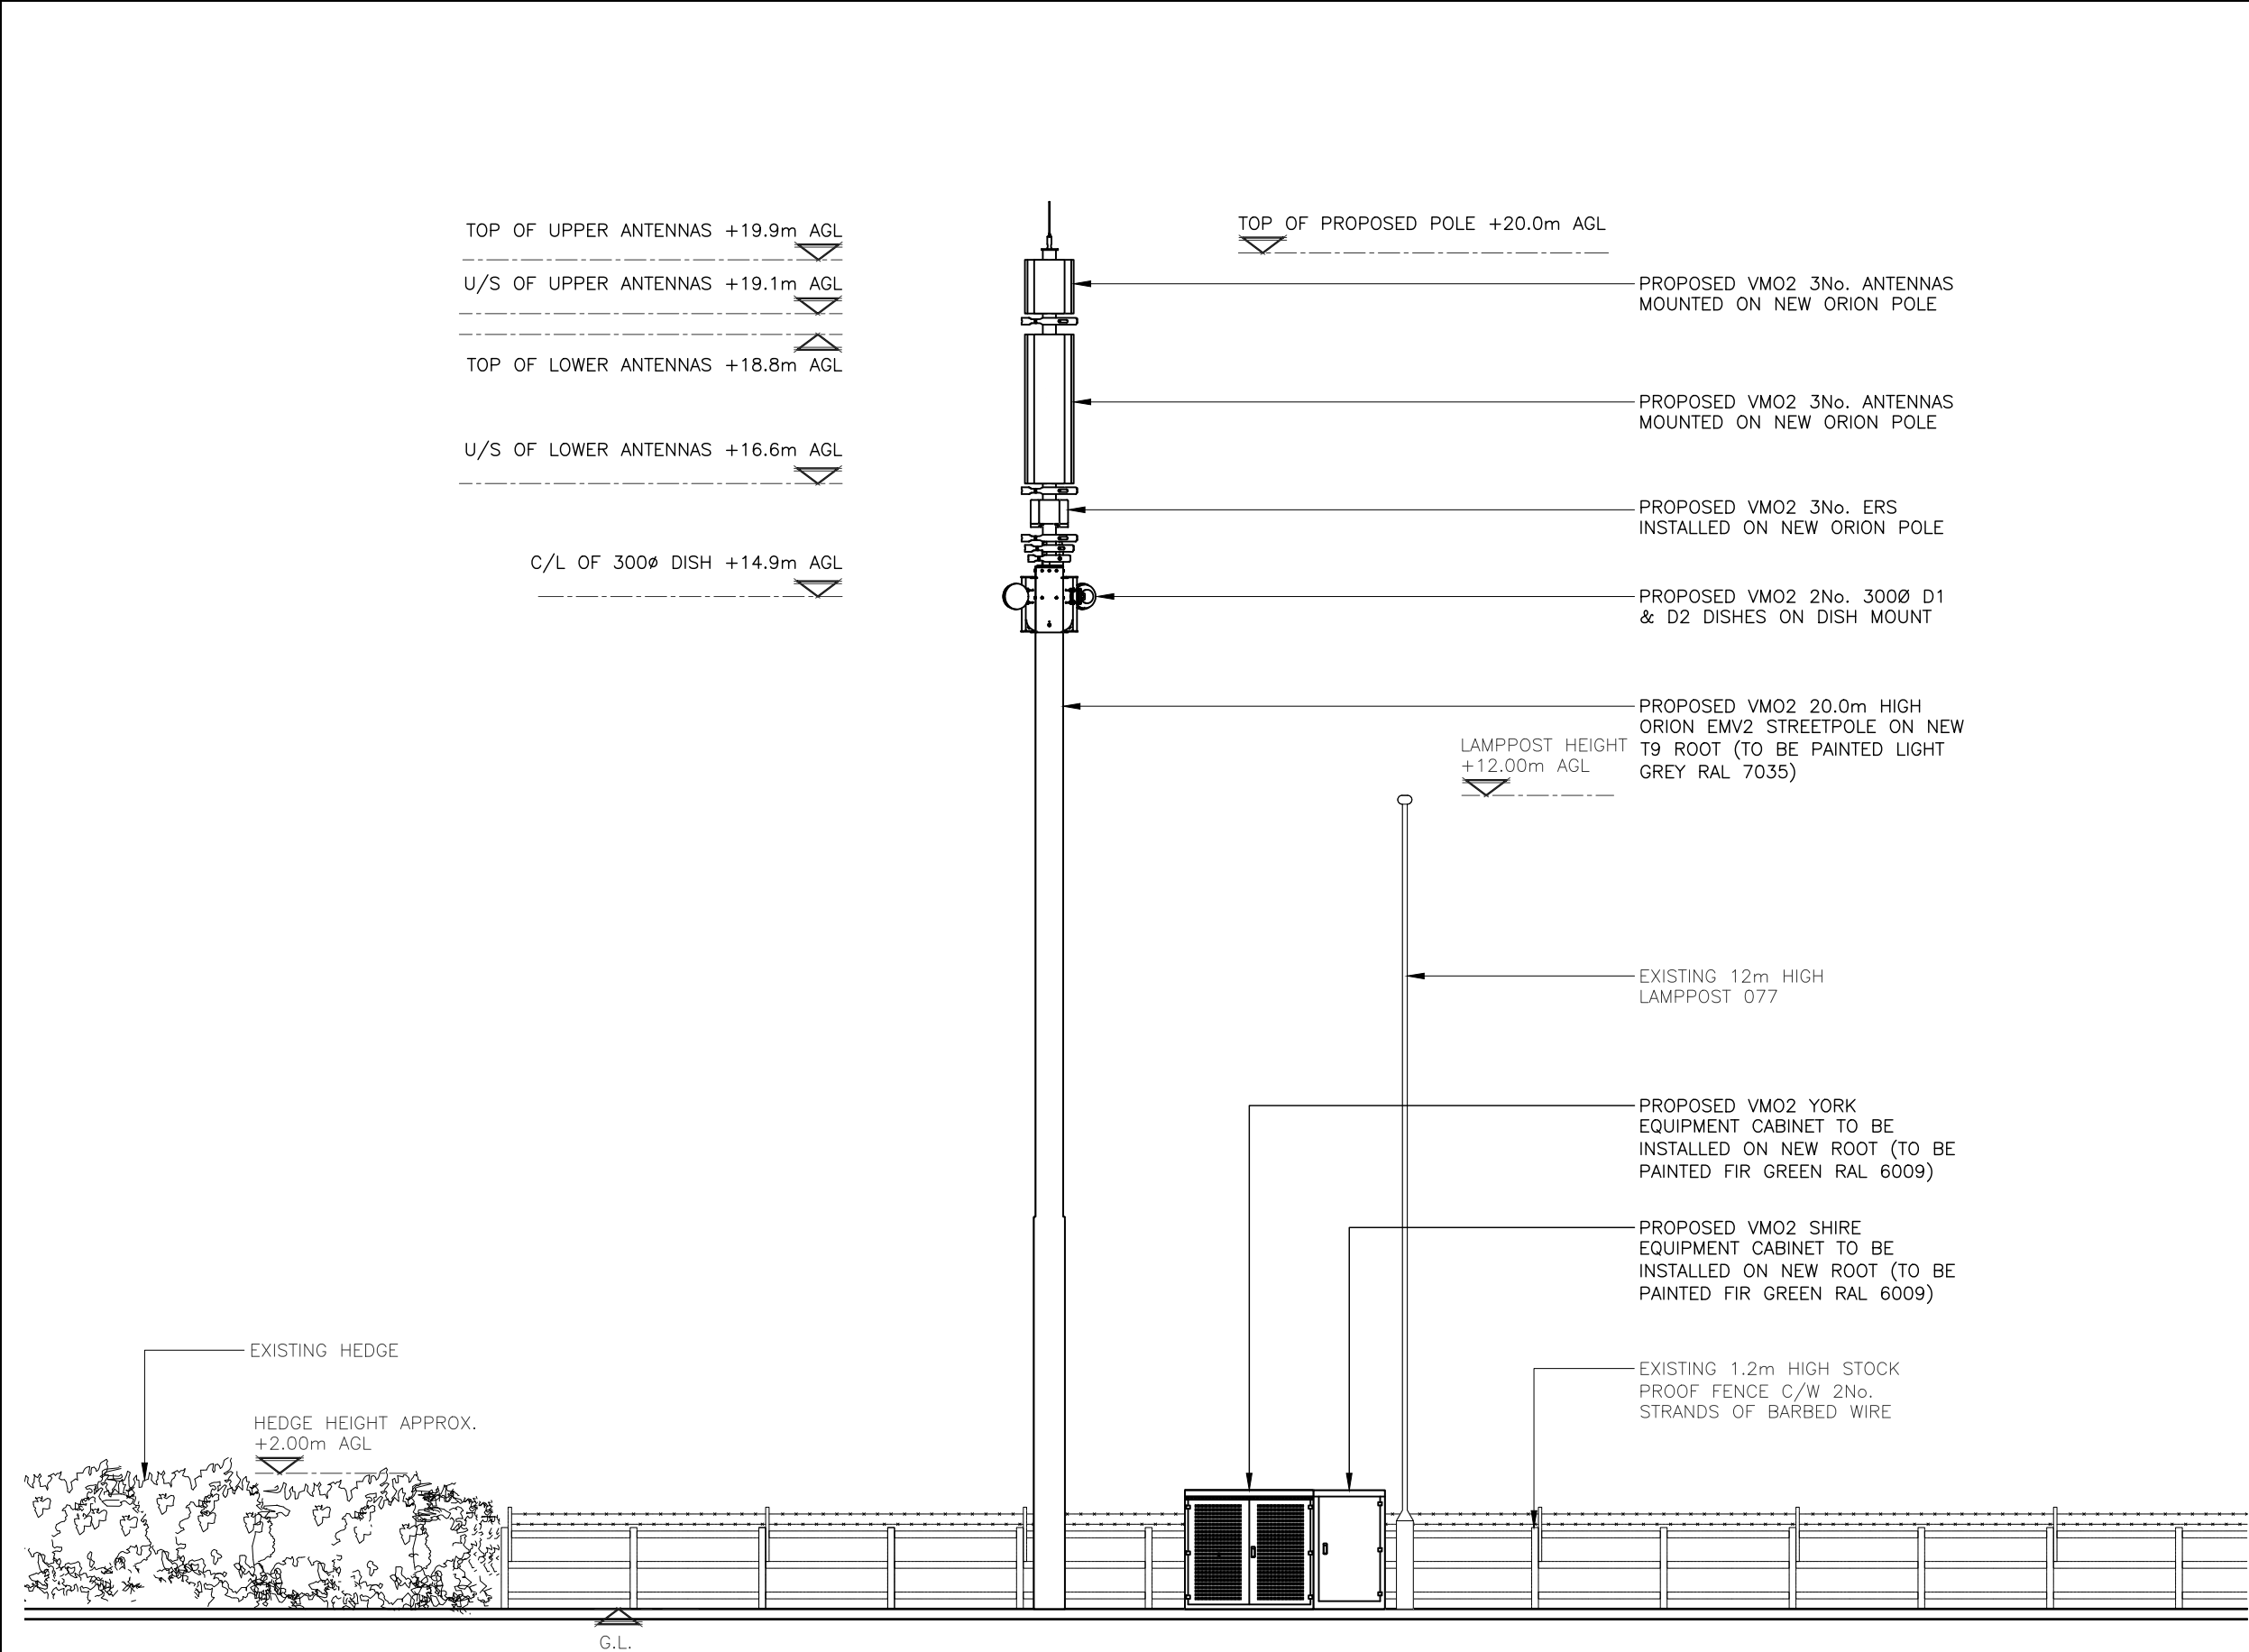

These drawings comply with VMO2 Standard ICNIRP guidelines,
Designed in accordance with Cornerstone documents: SDN0008

PROPOSED NORTH ELEVATION
(1:100)

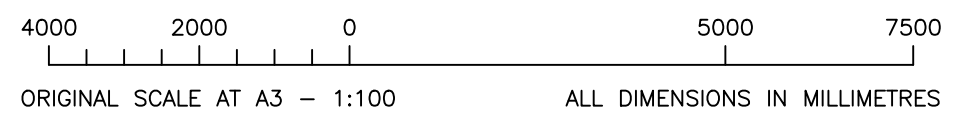

ALL DIMENSIONS ARE IN mm UNLESS NOTED OTHERWISE

N.G.R

E: 345474

N: 384643

NOTES:

A	Issued for Approval	CIRCET	CIRCET	15.07.24
REV	MODIFICATION	BY	CH	DATE



Unit 27F-G
Hartlebury Trading Estate
Crown Lane
Hartlebury
Worcestershire
DY10 4JD



Cell Name		Opt.
SW SOUTH SIDE OF HIGHER ROAD		C
Cell ID No		
CORNERSTONE	VMO2	VF
30306201	089148	N/A

Site Address / Contact Details

SW SOUTH SIDE OF HIGHER ROAD
HIGHER ROAD, HALWOOD
LIVERPOOL
MERSEYSIDE
L26 9TX

Drawing Title:

PROPOSED SITE ELEVATION

Purpose of issue:

PLANNING

Dwg Rev:

A

Drawing Number:

301

Surveyed By:

CIRCET

Original Sheet Size:

A3

Pack Issue:

A

Drawn:

CIRCET

Date:

15.07.24

Checked:

CIRCET

Date:

15.07.24

SDNT0005 Version 1.3