


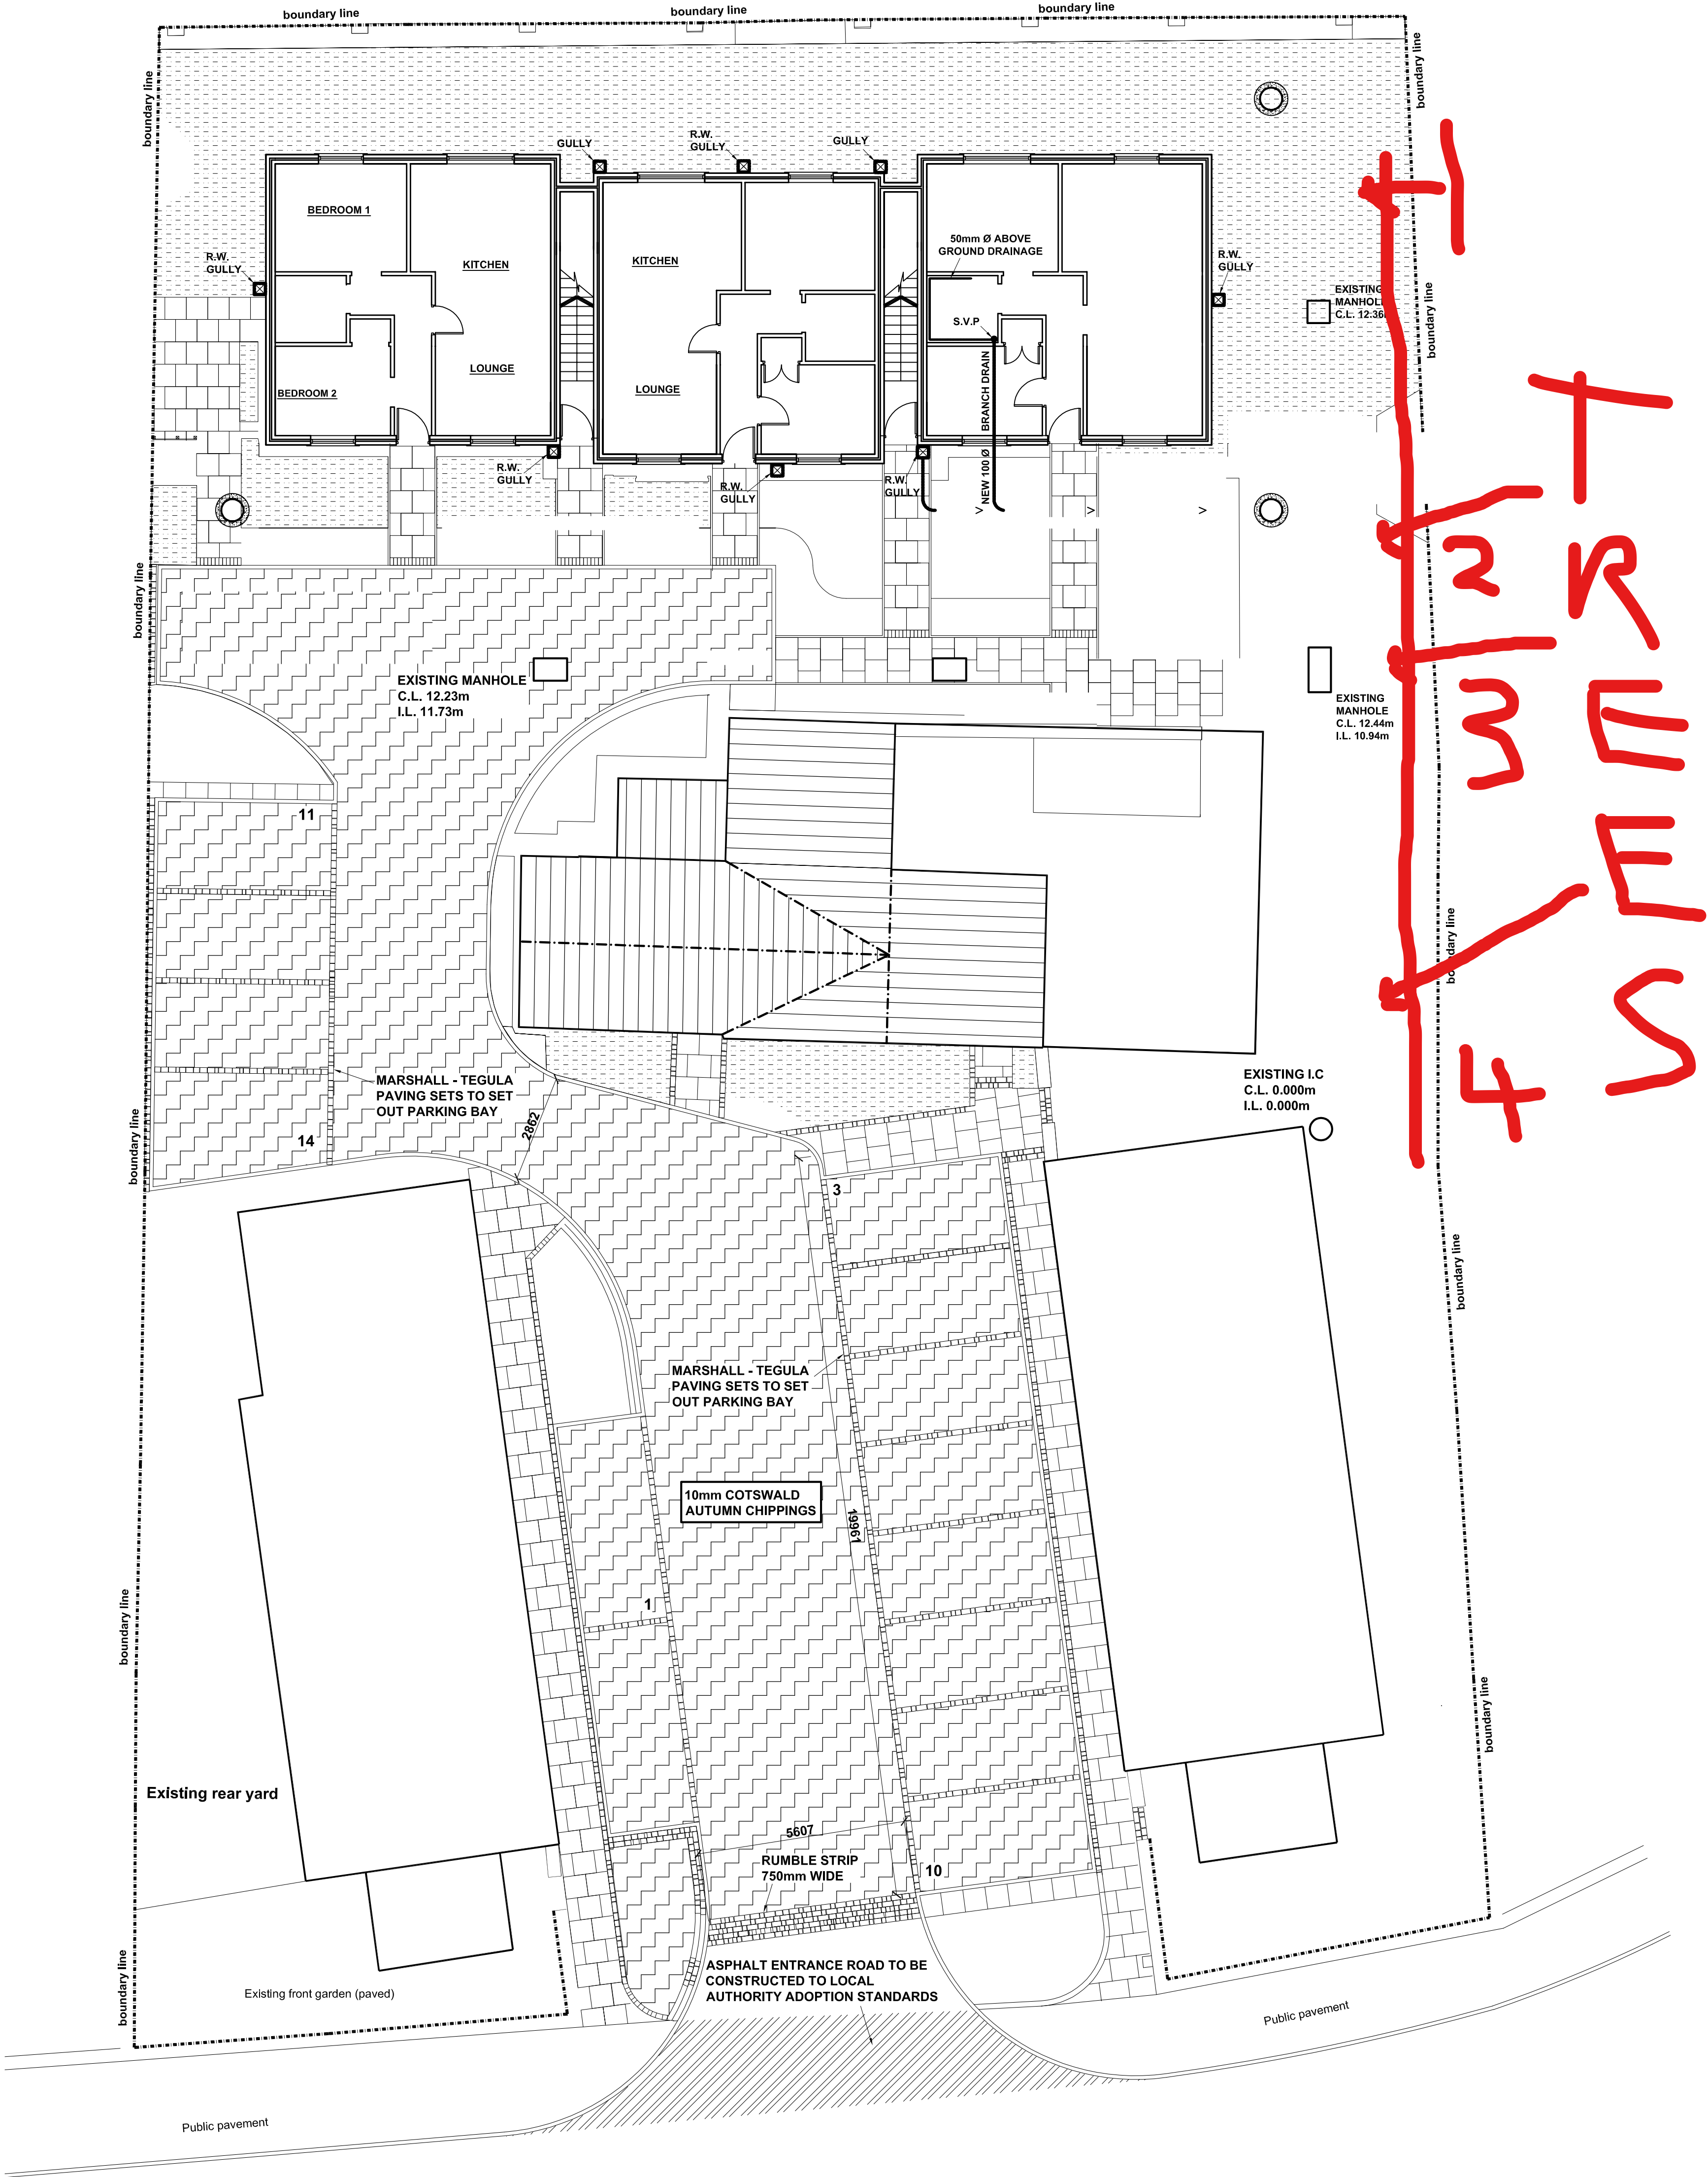

PROPOSED EXTERNAL WORKS & SITE PLAN

1 : 100

Notes

1. THIS DRAWINGS IS TO BE READ IN CONJUNCTION WITH ALL OTHER RELEVANT DRAWINGS.
2. DRAWINGS IS SHOWN IN MILLIMETERS UNLESS NOTED OTHERWISE.
3. ON NO ACCOUNT SHOULD THIS DRAWING BE SCALED.
4. WHERE REFERENCED:- (AS APPROVED SAMPLE) THIS IS THE MATERIAL SAMPLE ISSUED TO THE LOCAL AUTHORITY PLANNING & CONSERVATION OFFICERS FOR APPROVAL.
5. EXTERNAL WORKS FINISHES HAVE BEEN APPROVED BY LOCAL AUTHORITY PLANNING OFFICER FOR PREVIOUS DEVELOPMENT.

Ref.	Revision	Date
Title OLD SCHOOL SITE, CHURCH ROAD, HALEWOOD, CHESHIRE		
Title EXISTING & PROPOSED ELEVATIONS		
Scale AS SHOWN		
Drawing No. 03		