


GENERAL NOTES - This drawing is the copyright of Andrew Stott trading as 'The Plan Centre' and may not be copied or transmitted to any third party without prior written consent from Andrew Stott at The Plan Centre

This drawing has been prepared in accordance with the services agreed with the client and in accordance with our Terms & Conditions. These drawings must not be acted upon until they have been approved by Building Control and / or Local Authority Planning Department. Should the client commence work without Planning or Building Regulations approvals in place, they do so at entirely at their own risk. All dimensions are to the structure and not plaster finish. Only written dimensions are to be used, NOT SCALED. By using this drawing you have agreed to The Plan Centre's Terms and Conditions which are available to view at www.theplancentre.co.uk or available in writing on request.

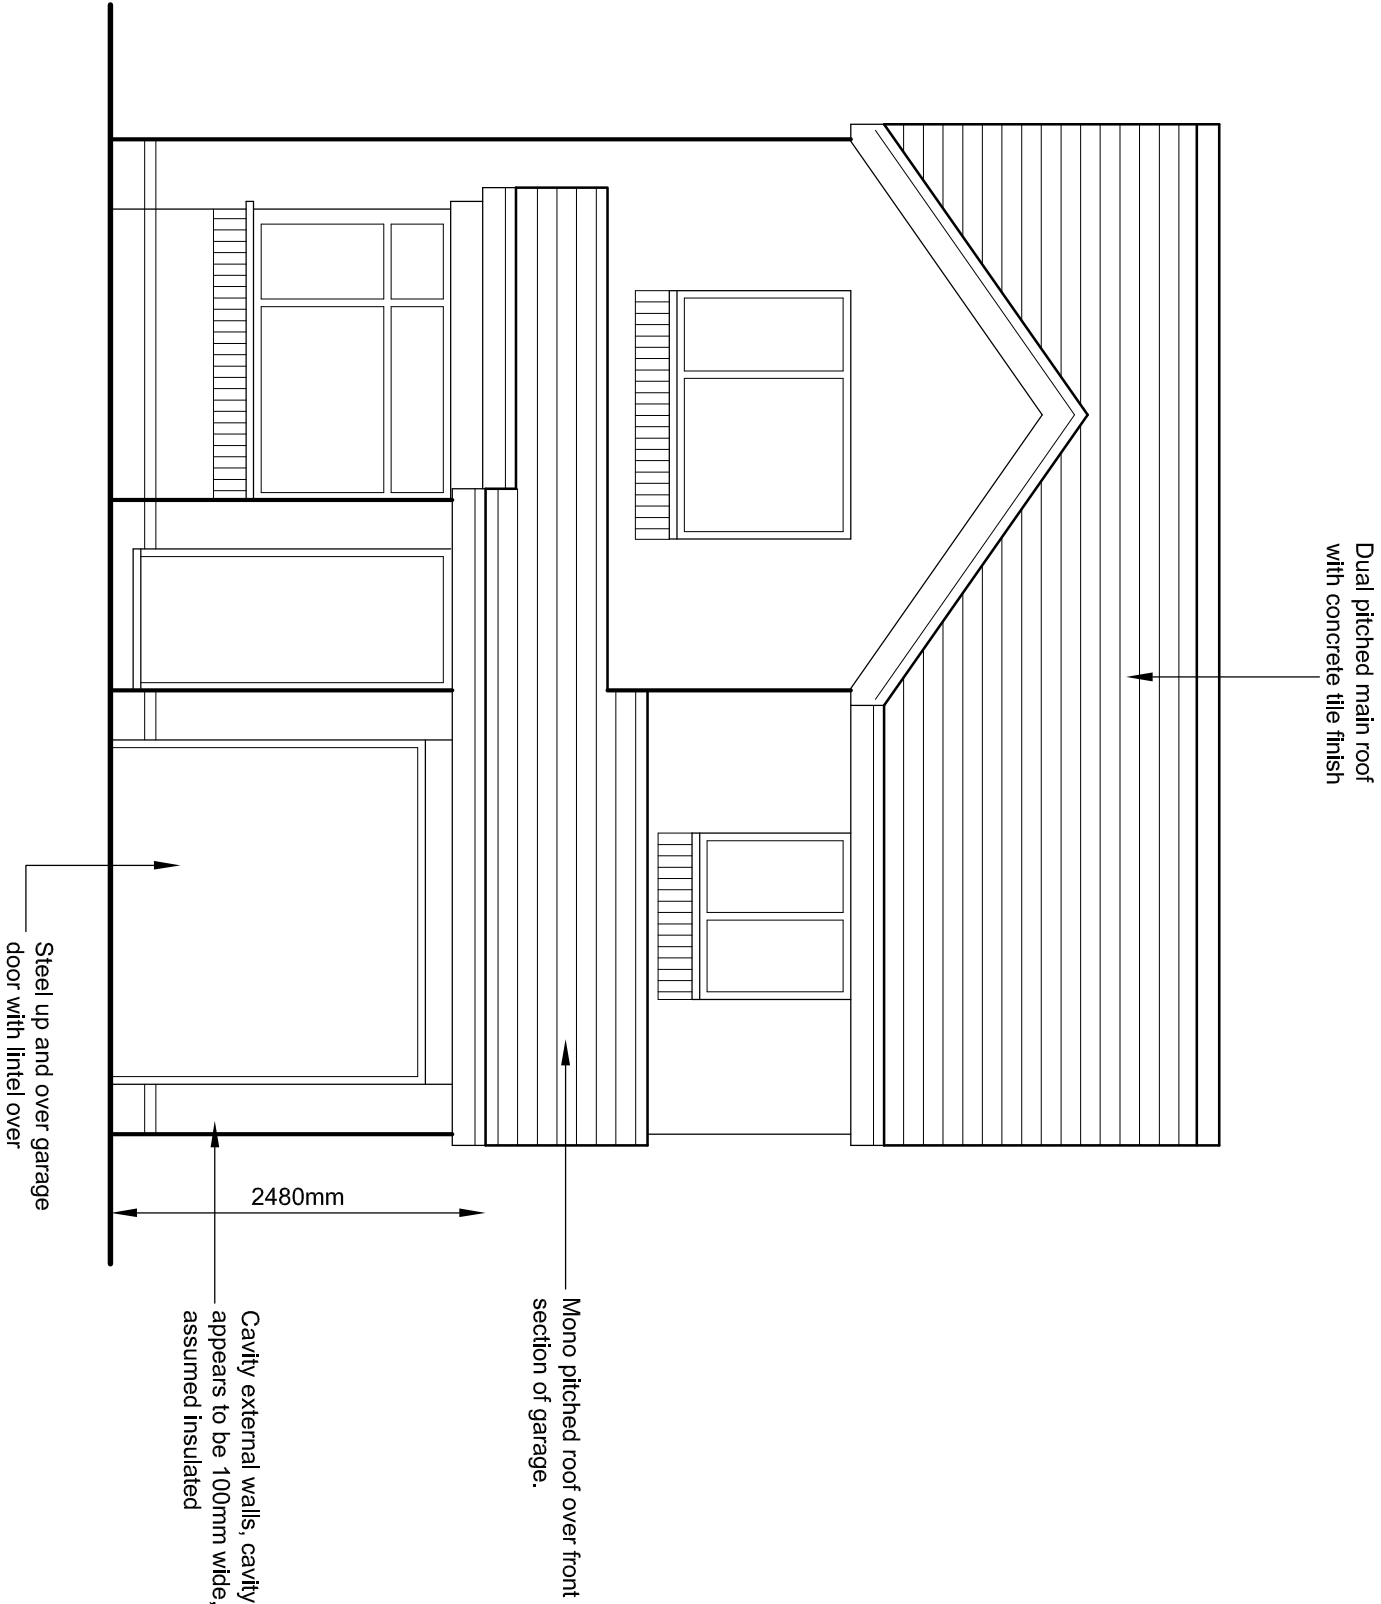

The Plan Centre
SURVEYING & ARCHITECTURE
26 Callian Crescent, Formby, Liverpool, L37 6EZ
TEL: (0151)20362236 E-mail: admin@theplancentre.co.uk
www.theplancentre.co.uk Facebook - theplancentre

Client
Mr & Mrs Williams
9 Newsham Rd
Liverpool L36 0YJ

Project
Proposed Garage Conversion
Drawing
Existing Front Elevation

Scale	Dwg. No.
1:50 @A3	1722 / 03
Date	Rev.
6.2.22	/

