



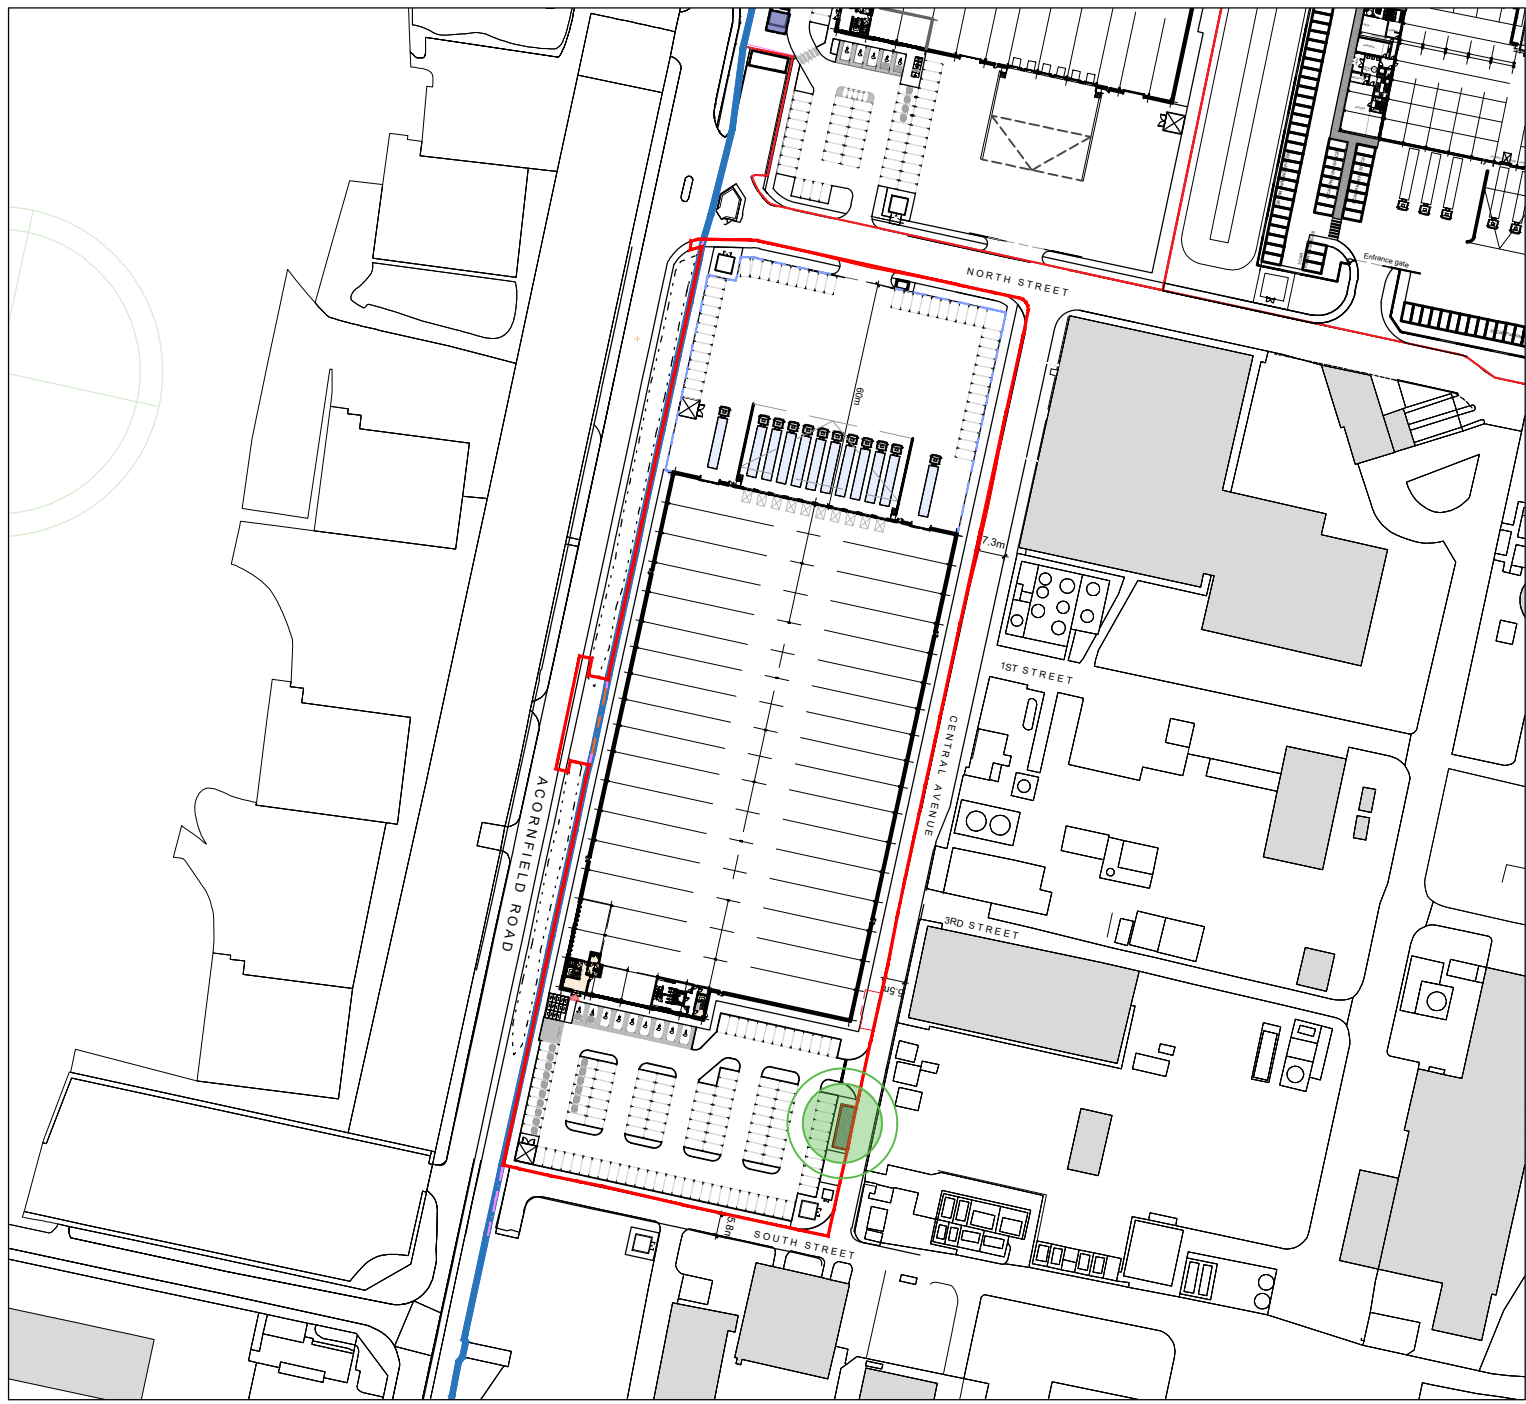


01 Building 18 Location - Proposed Site Plan
1:2000 @ A1

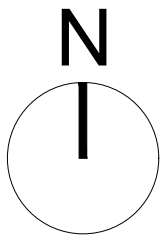


02 Building 18 Existing - Photograph of North/ East Elevation
1:2000 @ A1



03 Building 18 Existing - Photograph of South/West Elevation
1:2000 @ A1

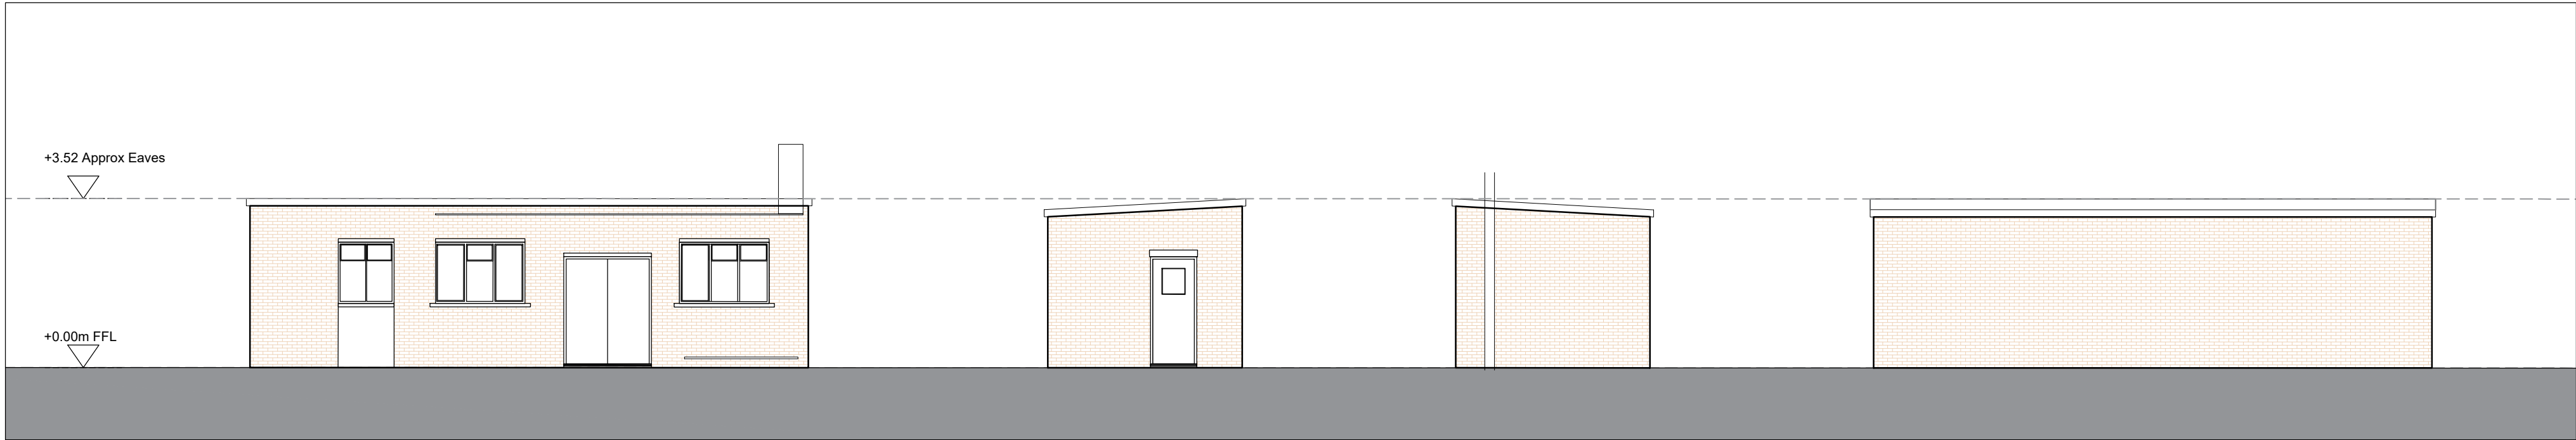

04 Building 18 - Existing Elevations
1:100 @ A1

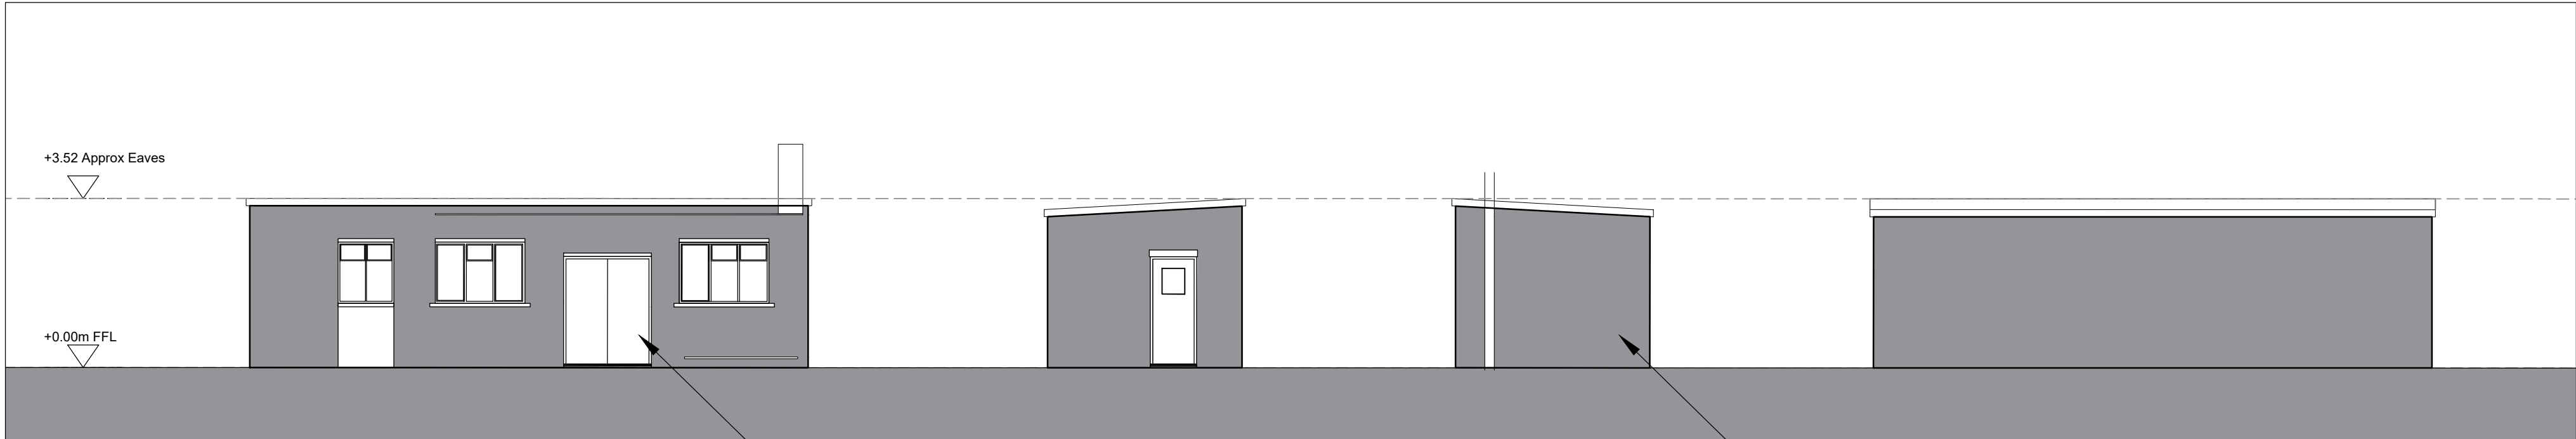

05 Building 18 - Proposed Elevations
1:100 @ A1

Door/windows painted to match
render colour:- (RAL 7016)
Anthracite Grey

Grey Render - to
match neighboring
Unit 03 cladding



06 Render Example Image
NTS

Disclaimer:
Subject to survey.

Notes:

- KEY**
- Image Business Park
 - Site Boundary Line
(22,502m²/ 5.56acres/ 2.25ha)
 - Building 18 Location

A	Site boundary amended	22.02.22	HT	HA
-	Planning Issue	03.11.21	HT	HA

Rev: Notes: Date: Dwn: Iss:

Client:



hale

ARCHITECTURE | DESIGN MANAGEMENT

22c Leathermarket Street, London, SE1 3HP

Project:
Imagination 03
Image Business Park, Knowsley

Drawing Title:
Building 18
Existing & Proposed

Project No: 21066	Scale @ A1/A3: 1:500 / 1:1000
----------------------	----------------------------------

Drawing No: 21066 - PL1106	Revision: A
-------------------------------	----------------