


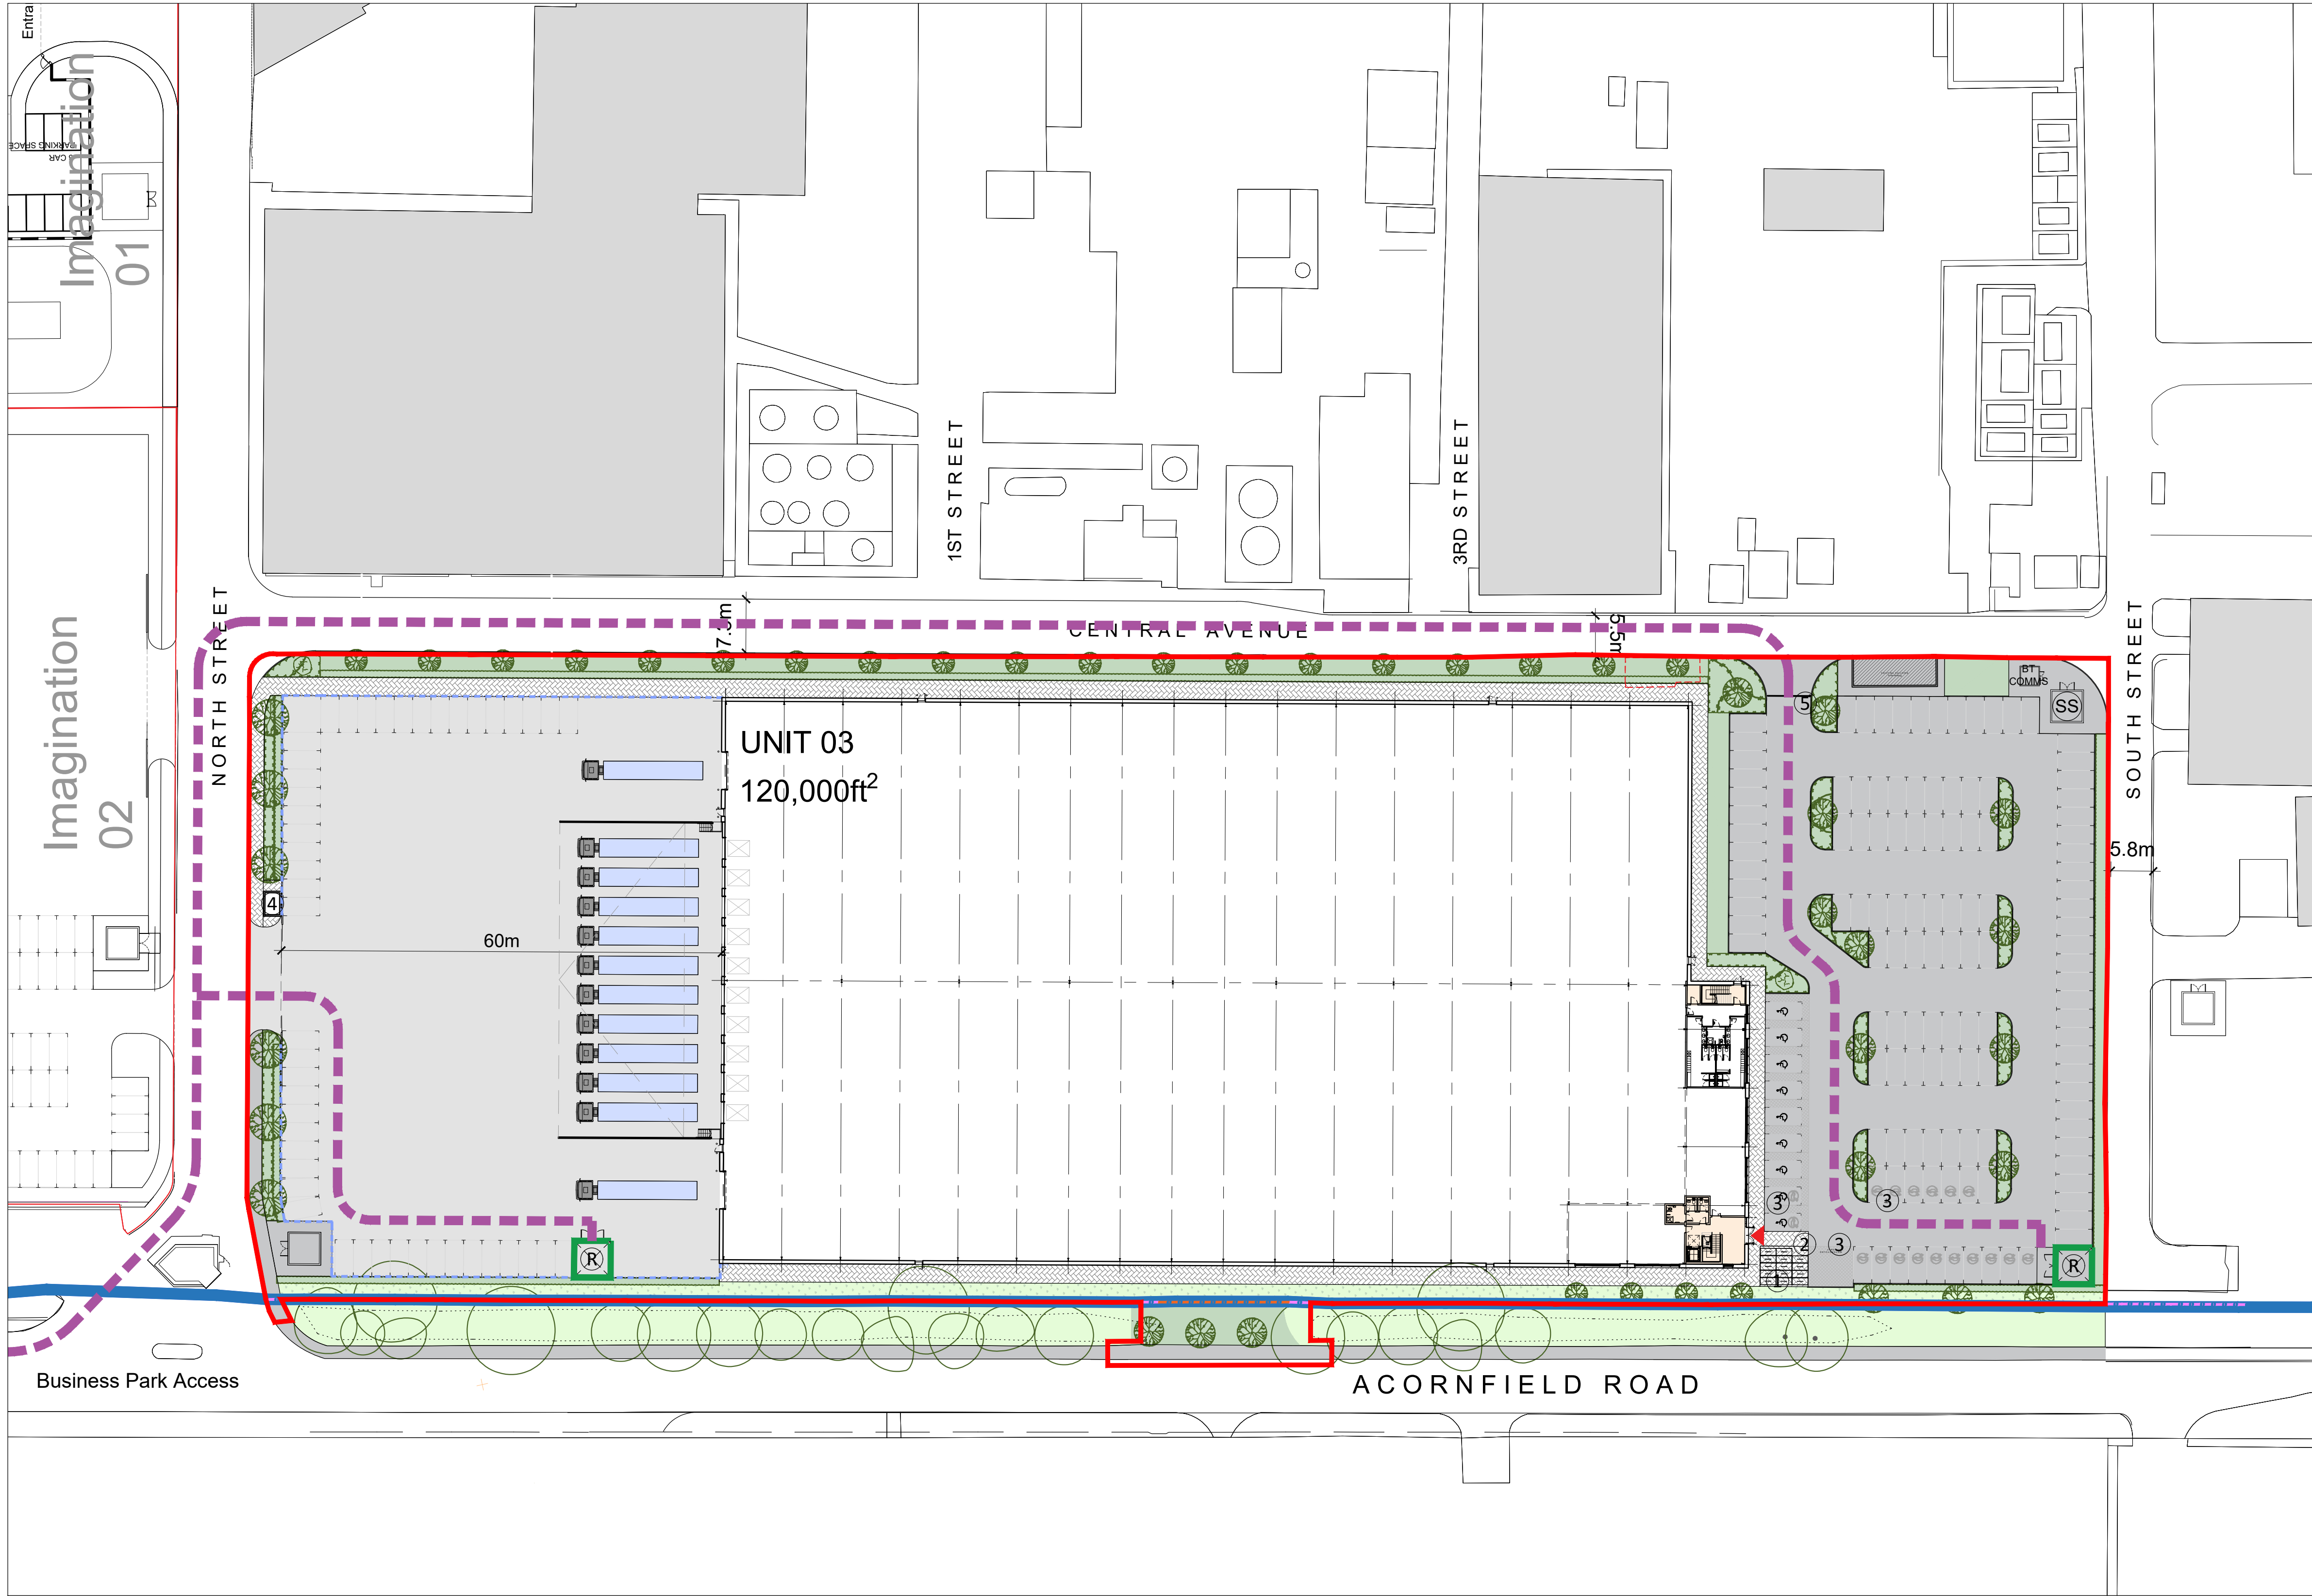

01 Proposed Site Plan
1:500 @ A1 / 1:1000 @ A3

Disclaimer:
Subject to survey.

Notes:

KEY	
—	Image Business Park
—	Site Boundary Line (22,502m ² / 5.56acres/ 2.25ha)
AREA SCHEDULE(GIA)	
UNIT 03 (GIA)	120,000ft ²
Warehouse (Incl. office Undercroft)	110,700ft ²
Office (FF Only)	4,650ft ²
Office (SF Only)	4,650ft ²
Car parking spaces	180
Level Loading Doors	2
Dock Level Doors	10
Cycle Spaces	28

Waste Managment	
—	Refuse & Recycling Store
- - -	Collection Route



A	Site boundary amended	01.03.22	HT	HA
-	Planning Issue	09.10.21	HT	HA
Rev:	Notes:	Date:	Dwn:	Iss:

Client:

SEYBOURNE

hale
ARCHITECTURE | DESIGN MANAGEMENT
22c Leathermarket Street, London, SE1 3HP

Project:
Imagination 03
Image Business Park, Knowsley

Drawing Title:
Site 3
Proposed Site Plan
Waste Management Plan

Project No: 21066	Scale @ A1/A3: 1:500 / 1:1000
Drawing No: 21066 - PL1105	Revision: A