


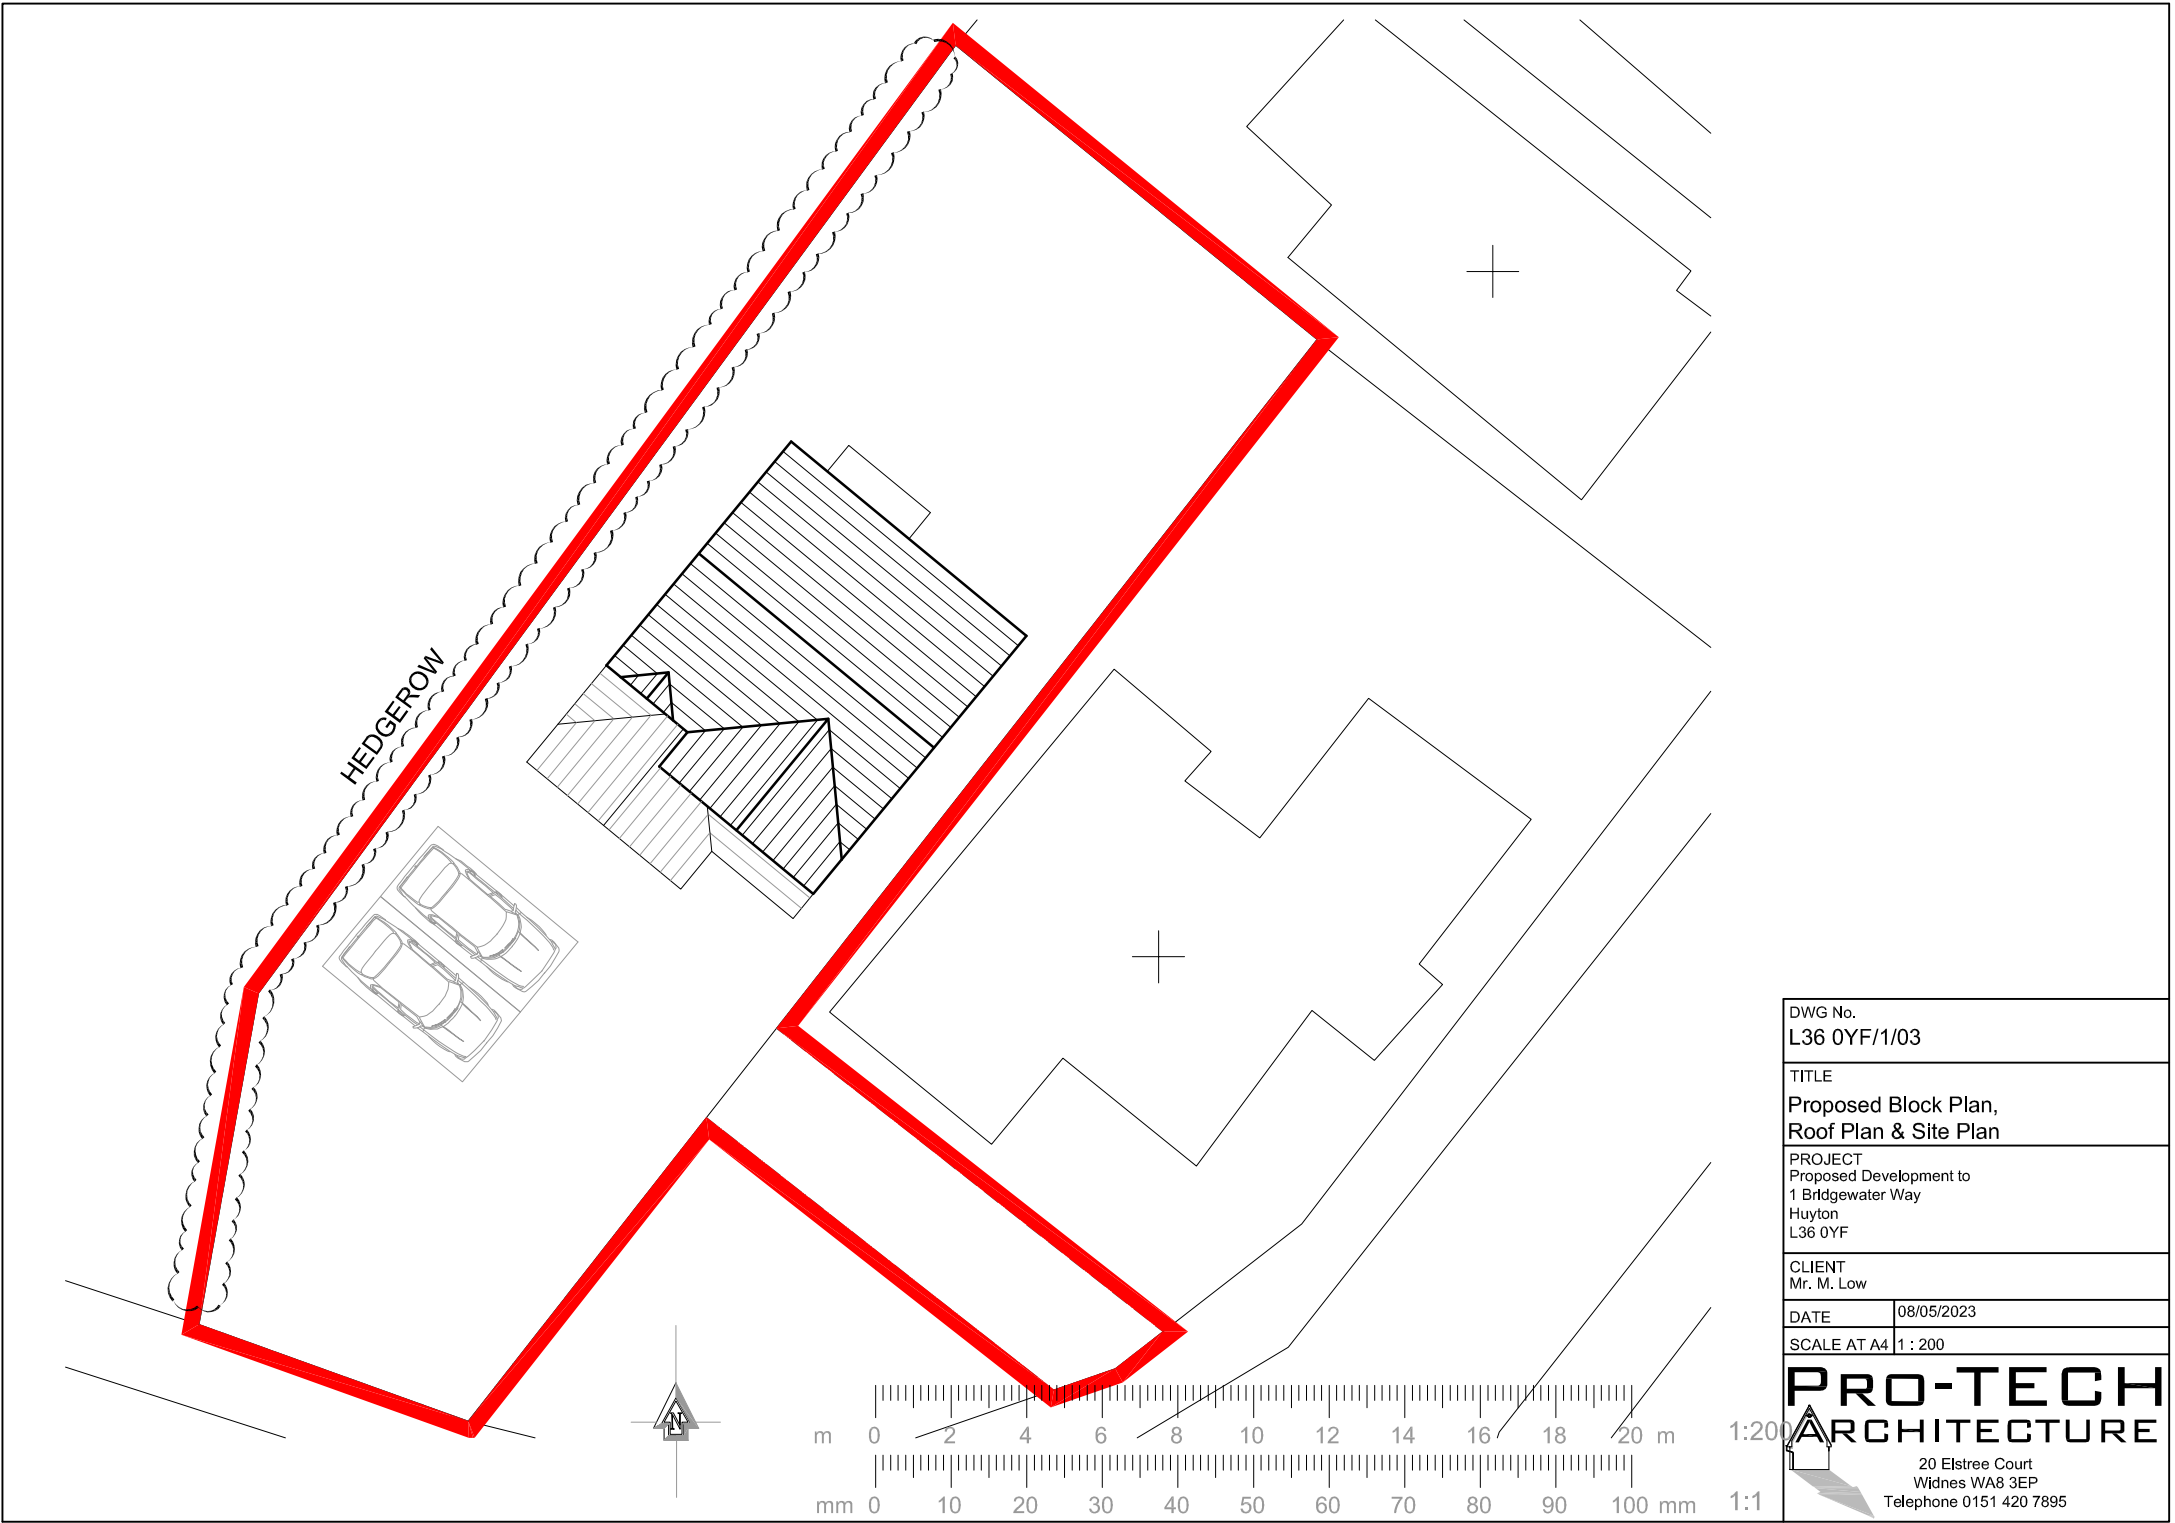

DWG No. L36 0YF/1/03	
TITLE Proposed Block Plan, Roof Plan & Site Plan	
PROJECT Proposed Development to 1 Bridgewater Way Huyton L36 0YF	
CLIENT Mr. M. Low	
DATE	08/05/2023
SCALE AT A4	1 : 200
PRO-TECH ARCHITECTURE	
20 Elstree Court Widnes WA8 3EP Telephone 0151 420 7895	